


10663

— CAROLINE A GODFREY'S —
 SUBDIVISION OF A PORTION OF
 — PRIVATE CLAIM 726 —
 — PETER GODFREY FARM —

Received for Record August 28th 1867 at 4 O'clock P.M.
 Wm E Warner
 Register

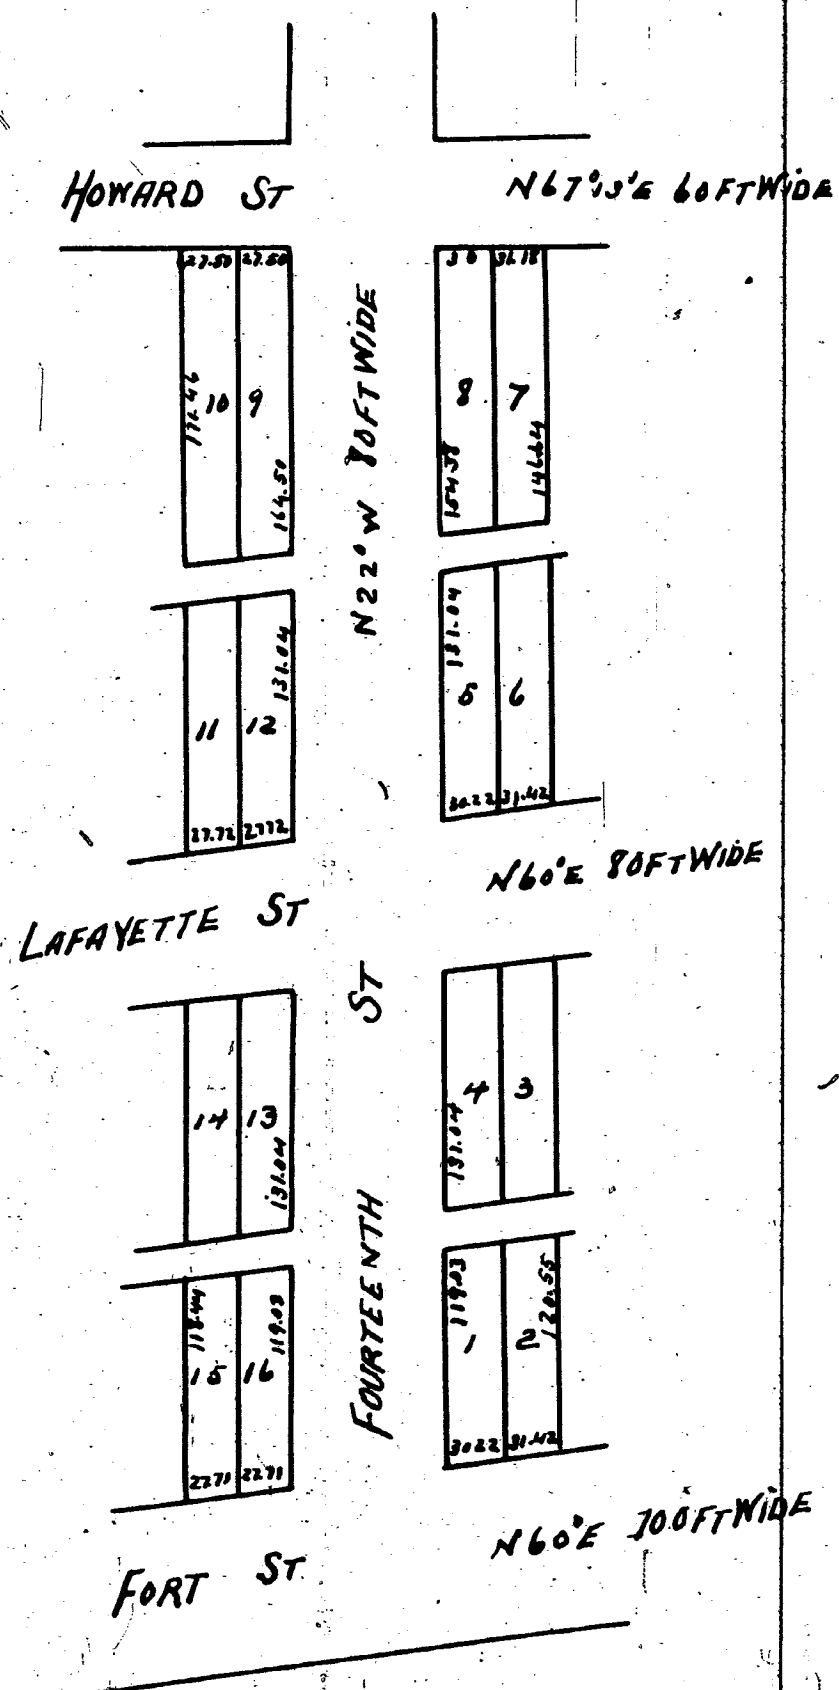

I Caroline A Godfrey of the City of Detroit County of Wayne and state of Michigan the owner of so much of the Peter Godfrey farm (Private Claim 726) as is shown in the annexed plat do hereby adopt said plat and dedicate to the use of the public the streets and alleys therein described reserving however to myself my heirs and assigns the reversion of said streets and alleys whenever the same may be discontinued by law.

Witness my hand and seal at said City of Detroit this twenty seventh day of August A.D. 1867
 Signed and sealed in presence of
 Cornelius J. O'Flynn
 Marie E. Watson
 Stamp 5¢
 Caroline A Godfrey L.S.

State of Michigan } ss
 County of Wayne } On this twenty seventh day of August A.D. 1867 before me a Notary Public in and for said County came the above named Caroline A Godfrey to me known to be the same person who executed the foregoing instrument and acknowledged the same to be her free act and deed.
 Cornelius J. O'Flynn Notary Public
 in and for said County L.S.

I John F. Munro a Surveyor certify that I made the annexed plat and that the same is correct. Witness my hand and seal this twenty eighth day of August A.D. 1867
 Signed and sealed in presence of
 Cornelius J. O'Flynn
 Wm J. McNeill
 Stamp 5¢ John F. Munro Sur [L.S.]


State of Michigan } ss
 County of Wayne } On this twenty eighth day of August A.D. 1867 before me a Notary Public in and for said County came John F. Munro to me known to be the person who executed the foregoing certificate and acknowledged the same to be his free act and deed.
 Cornelius J. O'Flynn
 Notary Public in and for said County L.S.

We hereby approve of the annexed plan
 H. P. Baldwin } Commissioners
 Leo Jerome } of the City

This is to certify that the above plat has been compared with the original plat of record in the office of Register of Deeds of Wayne County and found to be a true copy of the same.
 A. H. Willmarth
 Surveyor

Received for Record and recorded October 24th 1867 at 11 O'clock A.M.
 Wm E Warner Register
 By George Eaton Deputy

— BRUSH SUBDIVISION —
 OF LOTS 4 AND 5 BLOCK 3
 — BRUSH FARM —

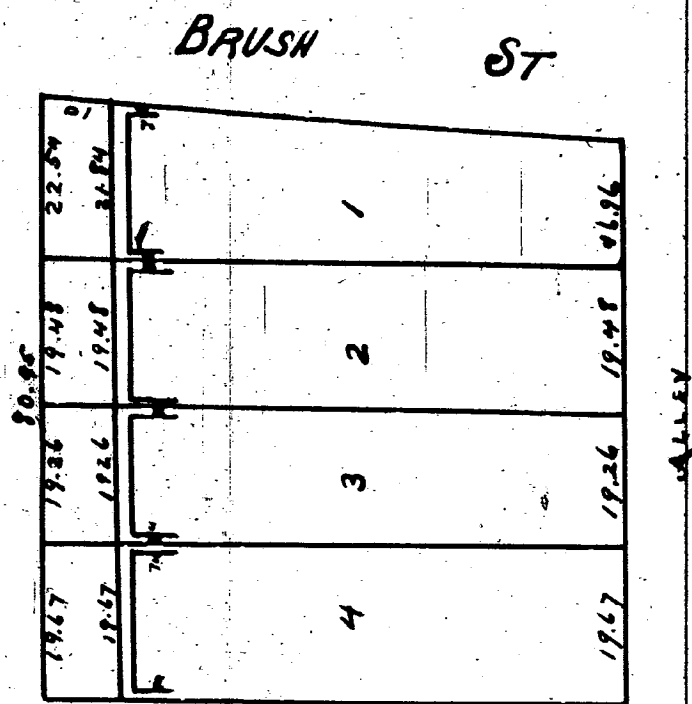

State of Michigan } ss
 Wayne County } On this 24th day of October A.D. 1867 personally came before me a Notary Public for said County Edmund A. Boush who for himself and as Attorney in fact for Alfred Brush acknowledged the foregoing plat of subdivision of lots 4 & 5 Block 3 Brush farm as adjusted by deed of Wm Moore recorded in Wayne County Registry Book 50, pages 9 & 10 to be the free acknowledged deed of himself & of said Alfred Brush.

Robt E. Robert
 Notary Public
 Wayne County
 Michigan

Made by E. A. Brush for himself & Alfred Brush.

I certify that the above plat of subdivision of Lots 4 and 5 Block 3 Brush farm in the City of Detroit was made by me according to law and from actual survey and calculations
 addition to Lot 5 derived by purchase from Wm Moore.
 Eugene Robinson
 City Surveyor.

I hereby certify that these plat are correct copies of the plat now on record in the Register of Deeds office being made under the supervision of the Auditor General by tracing the plat on record and affixing thereto carefully compared copies of the dedication and certificates
 Dated this 2nd day of June 1910

John B. La Fountain
 Clerk Aud Gen Dept.

This is to certify that the above plat has been compared with the original plat of record in the office of Register of Deeds of Wayne County and found to be a true copy of the same.
 A. H. Willmarth
 Surveyor

By Councilman Levin:

Whereas, The City of Detroit is undertaking the rehabilitation of the area known as West Side Industrial Rehabilitation Project No. 2 Michigan R-97, pursuant to Act 344 of the Public Acts of 1945, as amended, and

Whereas, In order to carry out the development plan for this project it is necessary for the City of Detroit to vacate the following alley, therefore be it

Resolved, That all that part of the east-west public alley, 20 feet wide, in the block bounded by Fourteenth, Vermont, Lafayette, and Howard abutting the rear lines of Lots 5 and 6 and Lots 7 and 8 of the Caroline A. Godfrey's Subdivision or a portion of Private Claim 726, Peter Godfrey Farm, as recorded in Liber 1, Page 269 Plats, Wayne County Records, and abutting the rear lines of Lots 3 to 5 and Lots 1 to 8 of the Subdivision of the Hall portion of Private Claim 726 known as the Peter Godfrey Farm, as recorded in Liber 1, Page 193, Plats, Wayne County Records; and abutting the rear lines of Lots 1 to 3 and Lots 4 to 9 of the J. M. Jones Subdivision of part of the Peter Godfrey Farm, Private Claim 726, as recorded in Liber 1, Page 278, Plats, Wayne County Records; and the portion of alley opened on September 9, 1901,

through Lot 7, of the Plat of the Estate of Petronel Trudell being Lot Number 3 of the Subdivision of Private Claim 228 known as the Lafferty Farm as recorded in Liber 1, Page 137, Plats, Wayne County Records

Be and the same is hereby vacated as a public alley to become a part and parcel of the abutting property, subject to the following provisions:

Provided, That by reason of the vacation of the above property, the City of Detroit does not waive any rights to the sewers located or to be located therein, and, at all times, shall have the right to enter upon the premises, if found necessary to repair said sewers, alter, service or install same; and further

Provided, That no building shall be constructed over said sewers without the prior approval of such building construction by the Sewer Design Section of the Department of Water Supply and the Department of Buildings and Safety Engineering; and further

Provided, In the event that the sewer located or to be located in said property shall break, causing damage to any construction, property or materials above, the petitioners and their assigns, by acceptance of the permit for construction over said sewer, waive all claims for damages; and further

Provided, That if the sewer located or to be located in said property shall break or be damaged, as a result of any action on the part of the petitioner, or assigns (by way of illustration but not limitation, such as storage of excessive weights of materials, or any construction not in accordance with Provision 2, mentioned above), then in such event, the petitioner or assigns shall be liable for all costs incidental to the repair of such broken or damaged sewer; and be it further

Resolved, That upon proper application, the Department of Public Works shall issue to the Detroit Edison Company and Michigan Bell Telephone Company permits to relocate their poles and lines and conduit from the vacated street and alleys to public streets most conveniently located in reference to be vacated street and alleys and consistent with the public health, safety, convenience and general welfare; and be it further

Resolved, That the Detroit Edison Company and the Michigan Bell Telephone Company are hereby directed to remove all their poles and lines and conduit from the vacated street and alleys without expense to the City within thirty days of receipt of a copy of this resolution; and be it further

Resolved, That the City Clerk is hereby directed to mail to the Detroit

Edison Company and the Michigan Bell Telephone Company a certified copy of this resolution.

Adopted as follows:

Yeas — Councilmen Browne, Levin, Rogell, Van Antwerp, Wierzbicki, and President Pro Tem Hood — 6.

Nays — None.

Map attached
Li: 17784

Pa: 678

Rec. 8-3-71

Wayne
10663

STATE OF MICHIGAN) ss.
CITY OF DETROIT)

SHORT FORM--TRUE COPY CERTIFICATE

I, GEORGE C. EDWARDS, CITY CLERK of the City of Detroit, do hereby certify that the annexed paper is a True Copy of a Resolution

adopted by the Common Council on

JUL 13 1971

and approved by the Mayor on

JUL 20 1971

as appears from the Journal of said Common Council, on file in my office.

IN WITNESS WHEREOF, I have hereunto set my hand and affixed the Corporate Seal of said City, at Detroit, on

AUG 3 1971

George C. Edwards

CITY OF DETROIT
CITY CLERK

FORWARD TO STATE TREASURER

HOUSING COMM


PETITION 2583

MTR C. HOPKINS

APPROVED JULY 13, 1971

224-6506


10663

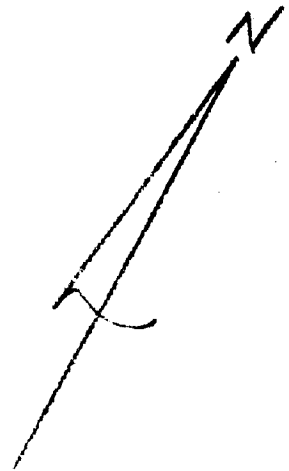

TOPO 18A

1" = 100'

REQUESTED VACATION

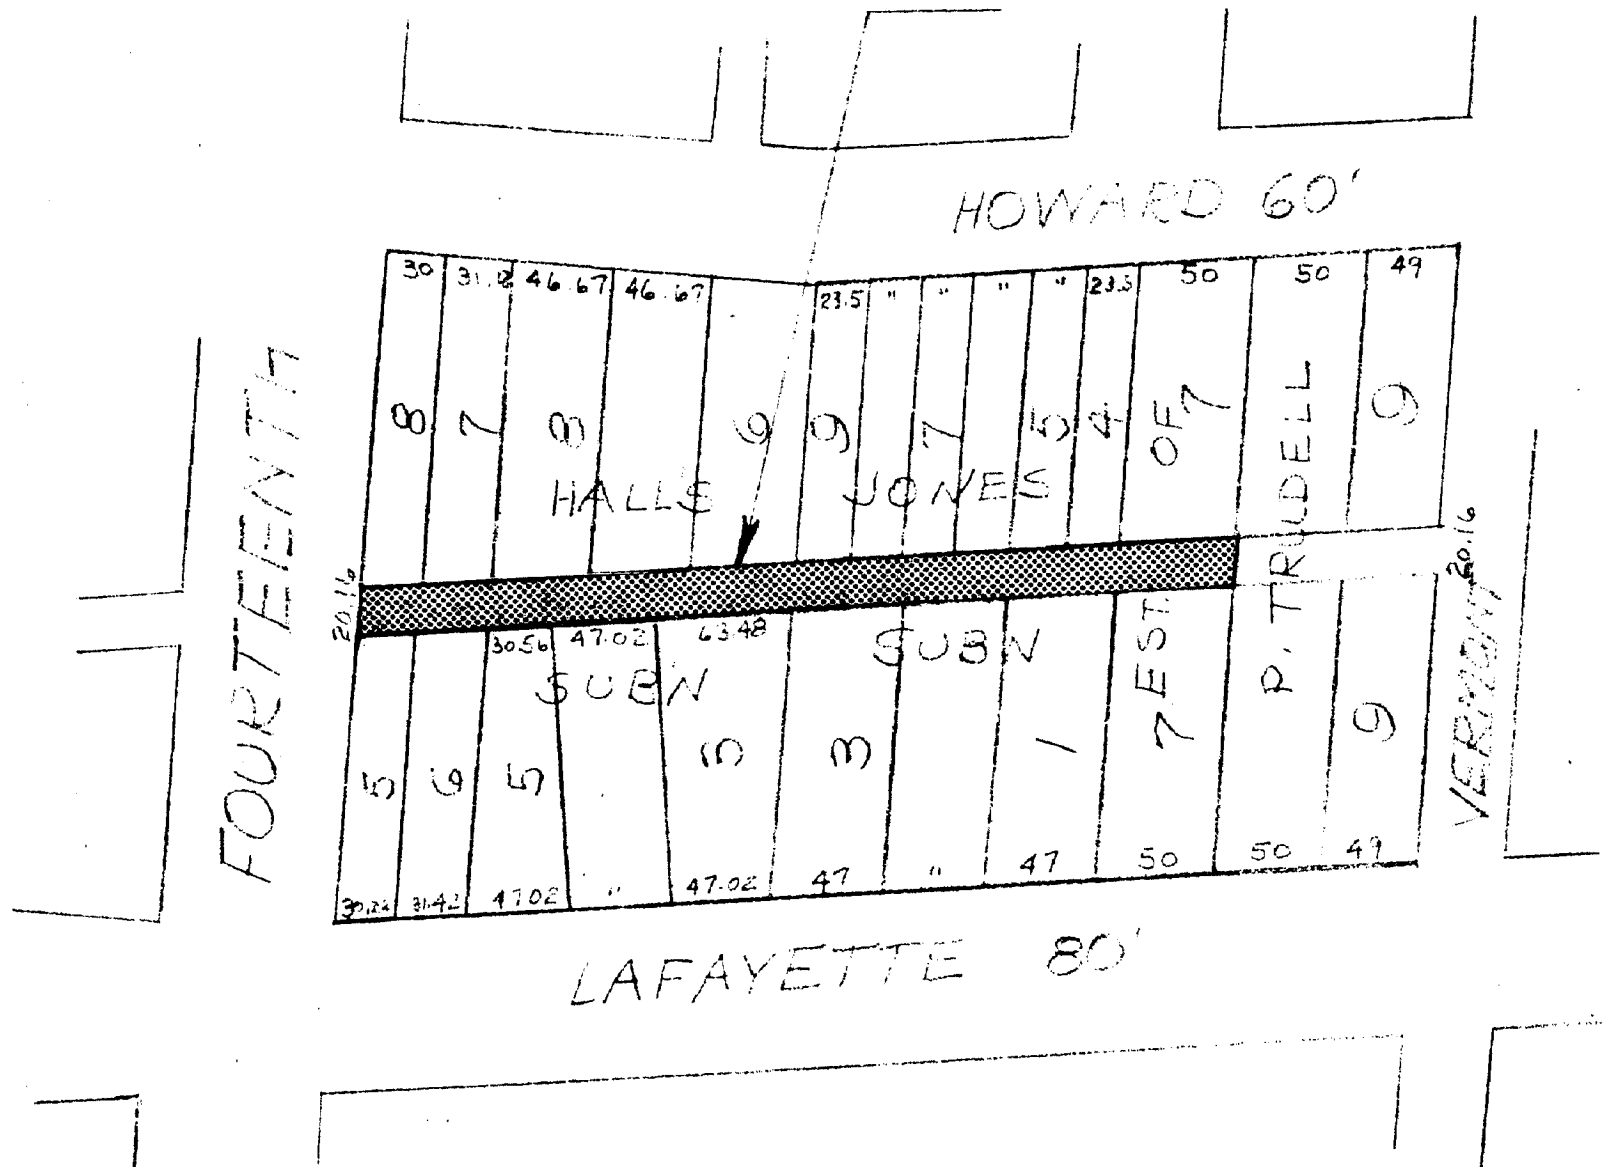

B					
A					
DESCRIPTION		Drwn	Chkd	Appd	Date
REVISIONS					
DRAWN BY ER		APPROVED			
TRACED BY		APPROVED			
CHECKED		APPROVED			
CITY ENGINEER					

REQUESTED
VACATION

CITY OF DETROIT
Dept. of Public Works
City Engineers Office

Job No. 1 (1)
Drwg. No. X-2583
Date 4-20-71