


10663

— CAROLINE A GODFREY'S —
 SUBDIVISION OF A PORTION OF
 — PRIVATE CLAIM 726 —
 — PETER GODFREY FARM —

Received for Record August 28th 1867 at 4 O'clock P.M.
 Wm E Warner
 Register

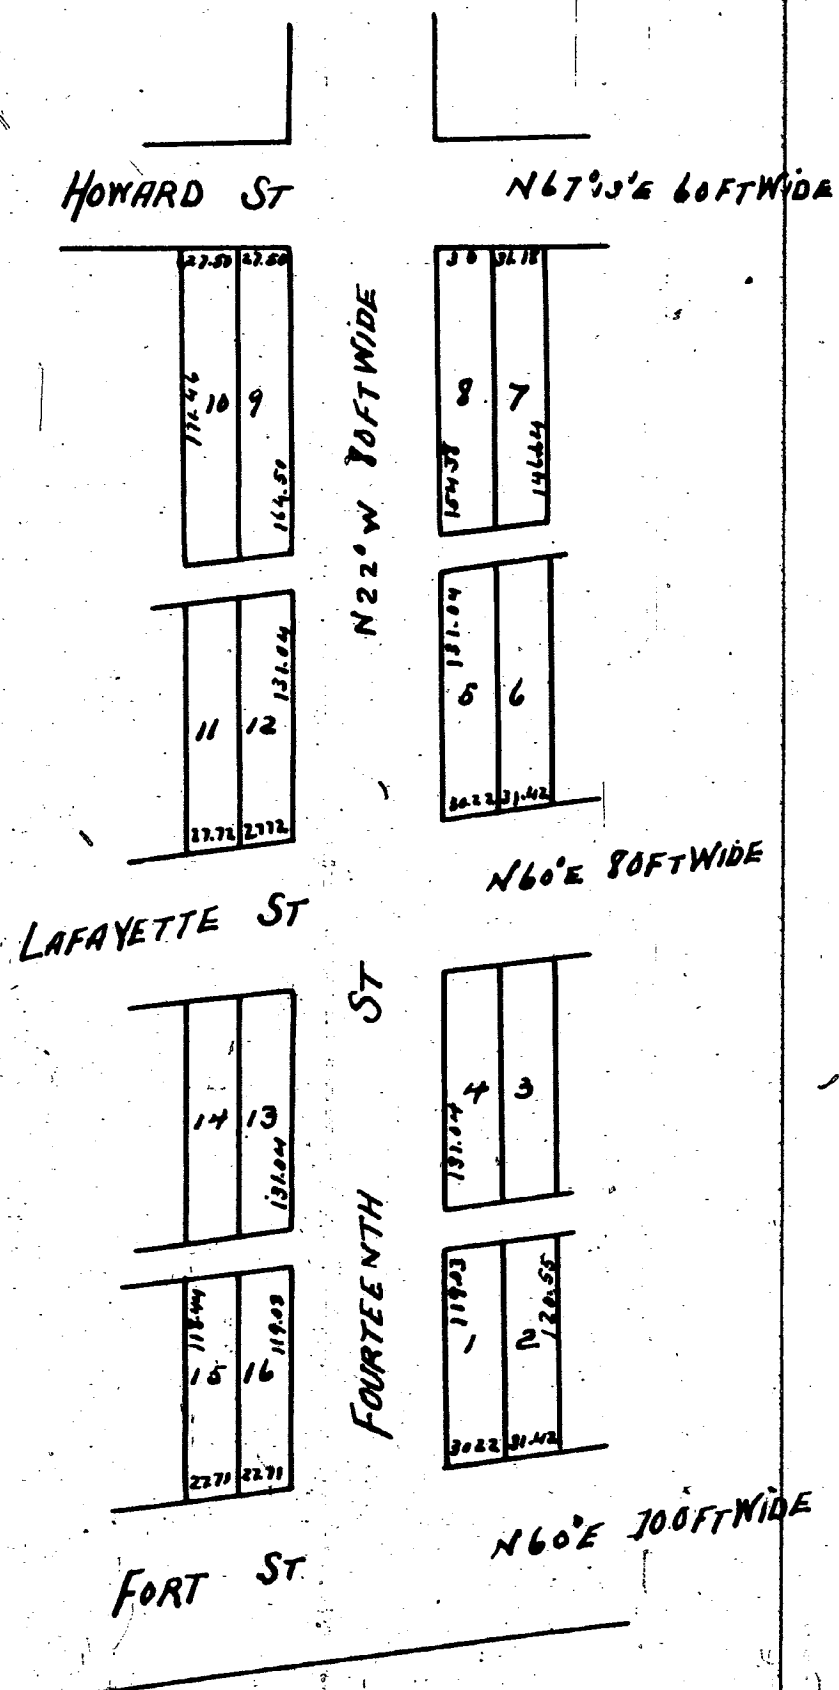

I Caroline A Godfrey of the City of Detroit County of Wayne and state of Michigan the owner of so much of the Peter Godfrey farm (Private Claim 726) as is shown in the annexed plat do hereby adopt said plat and dedicate to the use of the public the streets and alleys therein described reserving however to myself my heirs and assigns the reversion of said streets and alleys whenever the same may be discontinued by law.

Witness my hand and seal at said City of Detroit this twenty seventh day of August A.D. 1867
 Signed and sealed in presence of
 Cornelius J. O'Flynn
 Marie E. Watson
 Stamp SE
 Caroline A Godfrey L.S.

State of Michigan } ss
 County of Wayne } On this twenty seventh day of August A.D. 1867 before me a Notary Public in and for said County came the above named Caroline A Godfrey to me known to be the same person who executed the foregoing instrument and acknowledged the same to be her free act and deed.
 Cornelius J. O'Flynn Notary Public
 in and for said County L.S.
 Stamp SE

I John F. Munro a Surveyor certify that I made the annexed plat and that the same is correct. Witness my hand and seal this twenty eighth day of August A.D. 1867
 Signed and sealed in presence of
 Cornelius J. O'Flynn
 Wm J. McNeill
 Stamp SE
 John F. Munro Sur [L.S.]


State of Michigan } ss
 County of Wayne } On this twenty eighth day of August A.D. 1867 before me a Notary Public in and for said County came John F. Munro to me known to be the person who executed the foregoing certificate and acknowledged the same to be his free act and deed.
 Cornelius J. O'Flynn
 Notary Public in and for said County L.S.
 Stamp SE

We hereby approve of the annexed plan
 H. P. Baldwin } Commissioners
 Leo Jerome } on Behalf of City

This is to certify that the above plat has been compared with the original plat of record in the office of Register of Deeds of Wayne County and found to be a true copy of the same.
 A. H. Willmarth
 Surveyor

Received for Record and recorded October 24th 1867 at 11 O'clock Am
 Wm E Warner Register
 By George Eaton Deputy

— BRUSH SUBDIVISION —
 OF LOTS 4 AND 5 BLOCK 3
 — BRUSH FARM —

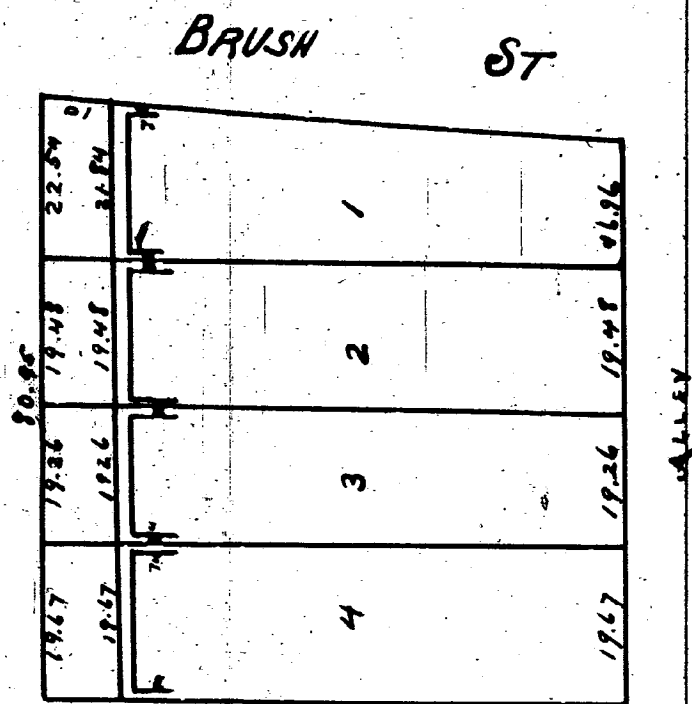

This is to certify that the above plat has been compared with the original plat of record in the office of Register of Deeds of Wayne County and found to be a true copy of the same.
 A. H. Willmarth
 Surveyor

State of Michigan } ss
 Wayne County } On this 24th day of October A.D. 1867 personally came before me a Notary Public for said County Edmund A. Boush who for himself and as Attorney in fact for Alfred Brush acknowledged the foregoing plat of subdivision of lots 4 & 5 Block 3 Brush farm as adjusted by deed of Wm Moore recorded in Wayne County Registry Book 50, pages 9 & 10 to be the free acknowledged deed of himself & of said Alfred Brush.

Robt E. Robert
 Notary Public
 Wayne County
 Michigan

Made by E. A. Brush for himself & Alfred Brush.

I certify that the above plat of subdivision of Lots 4 and 5 Block 3 Brush Farm in the City of Detroit was made by me according to law and from actual survey and calculations
 addition to Lot 5 derived by purchase from Wm Moore.
 Eugene Robinson
 City Surveyor.

I hereby certify that these plates are correct copies of the plates now on record in the Register of Deeds office being made under the supervision of the Auditor General by tracing the plates on record and affixing thereto carefully compared copies of the dedication and certificates
 Dated this 2nd day of June 1910

John B. La Fountain
 Clerk Aud Gen Dept.