


Subdivision of Part of the Chene Farm
 Recd for record this 27th day of November A.D. 1856 at 3 o'clock P.M.

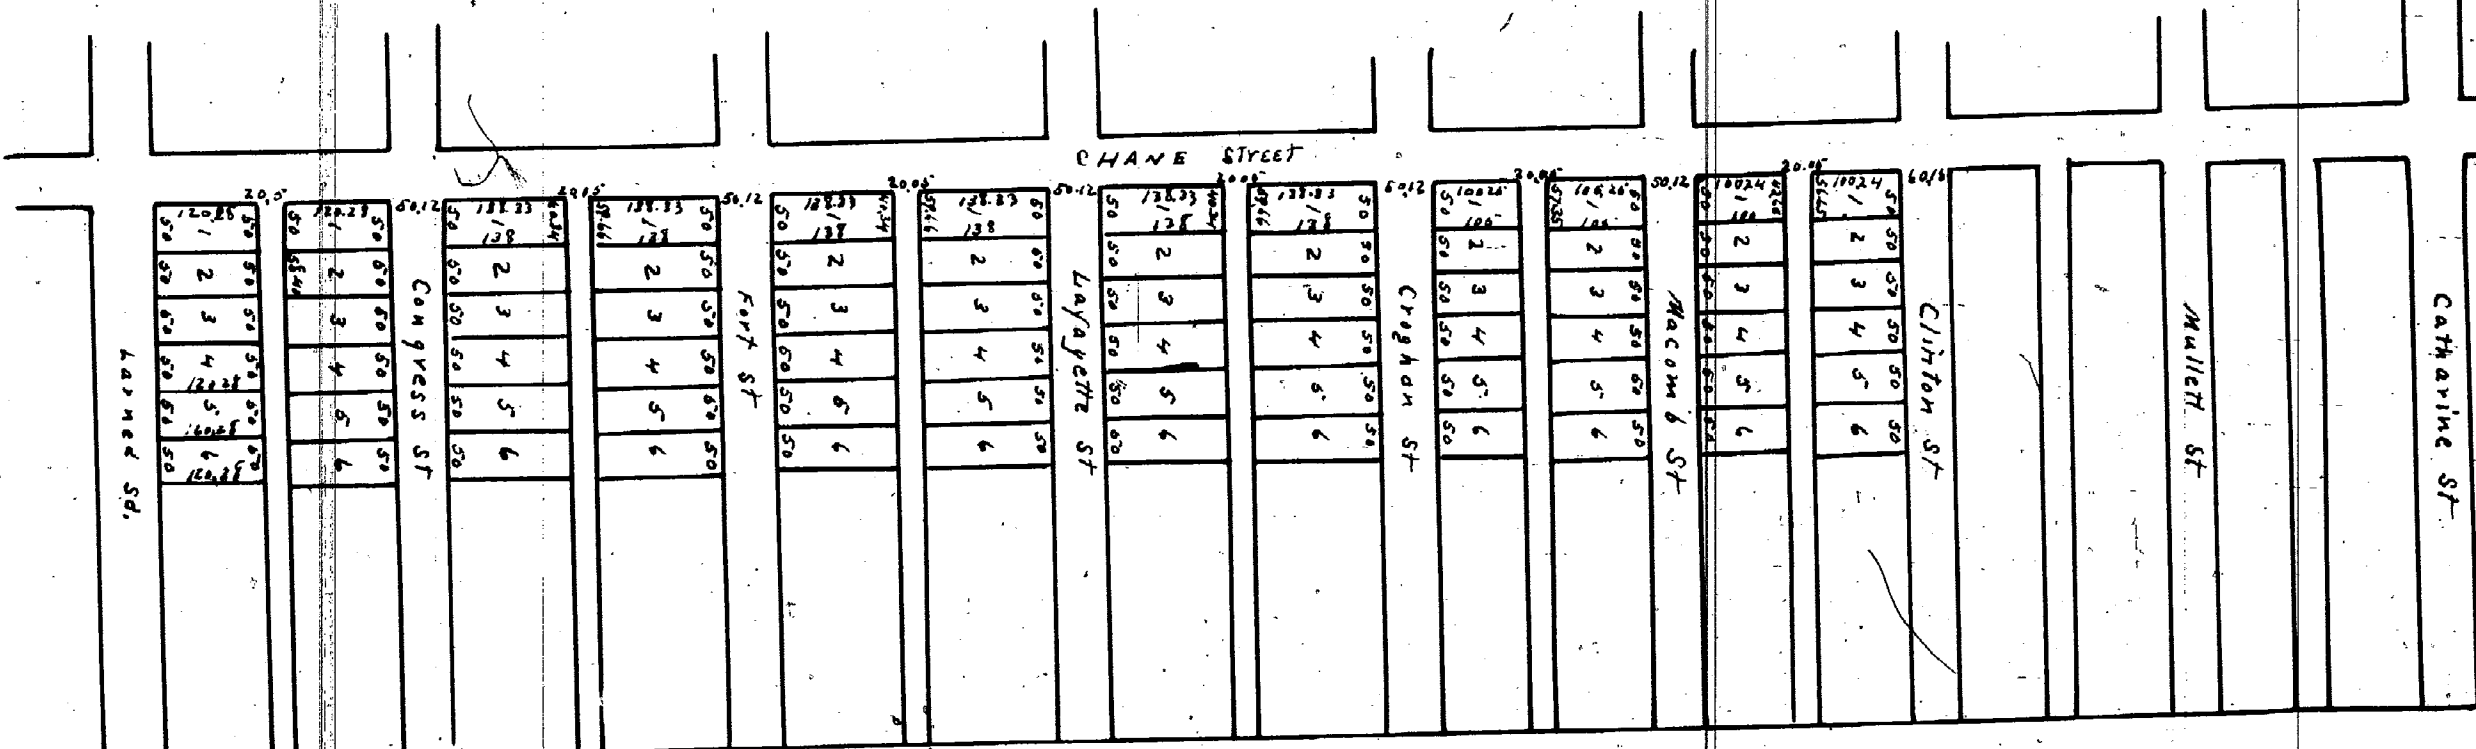


I Gabriel Chene approve and adopt the annexed or within Plat of the Chene Farm in Hamtramck Wayne County Michigan and authorize the Register of Wayne County to enter the same on the records of said County Detroit Dec 1st 1856
 In presence of John S Bulkley N R Nowland
 Gabriel Chene LS


State of Michigan ss On this 27th day of November 1856 came personally before me Gabriel Chene Wayne County known to me to be the person who executed the foregoing and acknowledged the same to be his free act and deed.
 N R Nowland Notary Public
 Wayne County Michigan

I hereby certify that these plats are correct copies of the plats now on record in the Register of Deeds office being made under the supervision of the Auditor General by tracing the plats on record and affixing ^{thereto} carefully compared copies of the dedications & certificates
 Dated this 17th day of May 1910
 John B LaFontaine
 Clerk and Gen Dept.

Hubbards Subdivisions of Private Claim No 77 known as the Snagge farm between Fort Street and the Michigan Central Rail road in the Town of Springwells Wayne County Mich March 1856
 Recd for record this 25th March A.D. 1856 at 10 o'clock a.m.
 Line of JB Campau Claim N 27° 47' W

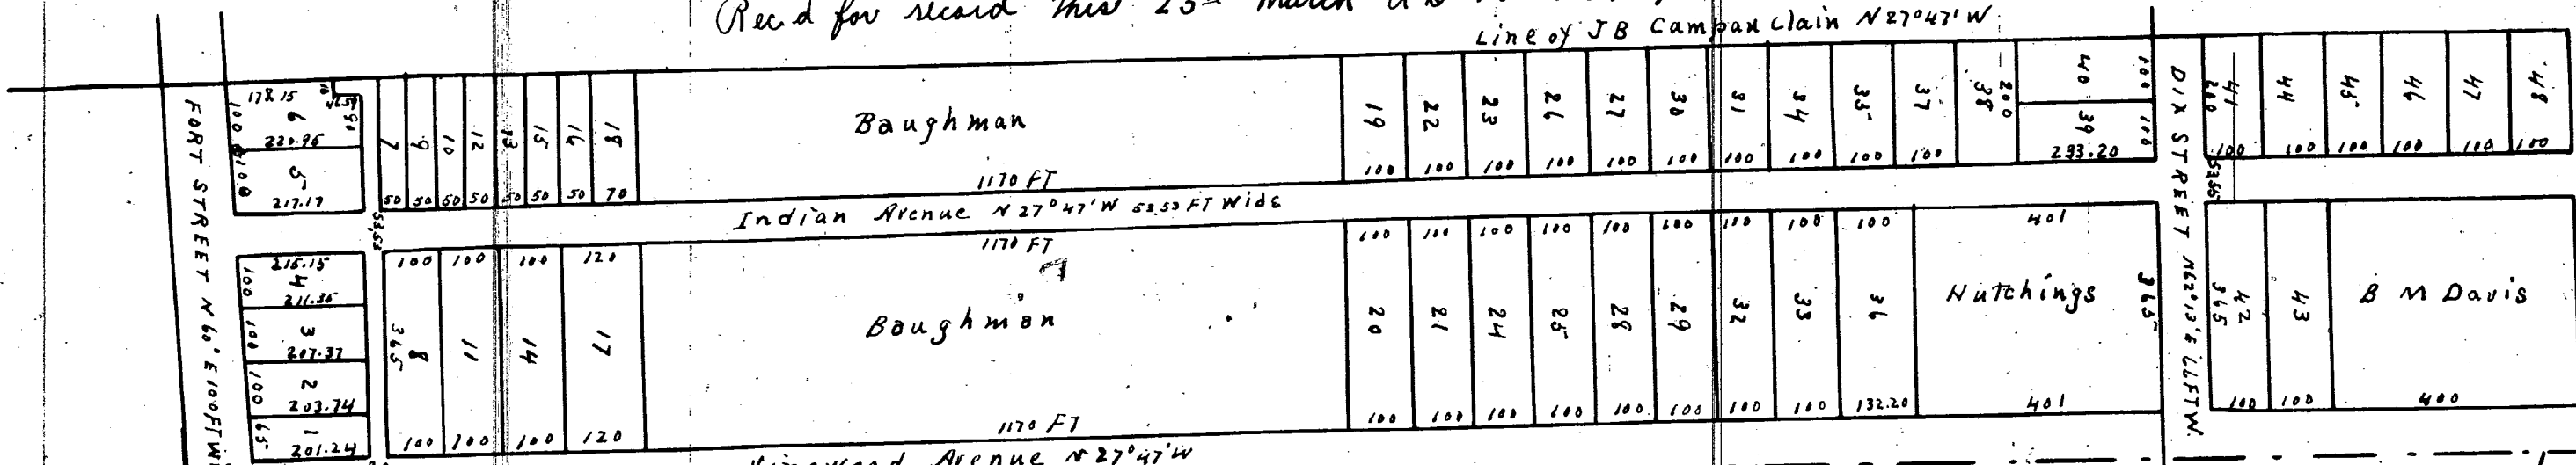

The undersigned owner of Part of Private Claim No 77 known as the Snagge farm between Fort Street and the Michigan Central Rail Road as hereby certify that I have adopted the within plat & plan of said land as surveyed in part & plotted into blocks & lots except that the space of fifty feet wide set off on the south side of the Michigan Central Rail Road and for a street is not to be considered as dedicated for that purpose until the purchase of the lands adjoining & between the purchase of the lands adjoining & between said land & the street shall on the date of purchase of said land a corresponding track of equal width along the south side of said Rail Road the division of the line given being that running from the true meridian as found by J F Munro Surveyor in witness where of I have this day my hand & seal the twenty fifth day of March in the year one thousand eight hundred & fifty six
 By J B Russell E C Walker
 State of Michigan
 Wayne County ss On this 25th March A.D. 1856 before me a Notary Public in & for said County came the above named John B Hubbard known to me to be the person described in and who executed the foregoing instrument & acknowledged the same to be his free act and deed
 George O Russell
 Notary Public
 Wayne Co Mich

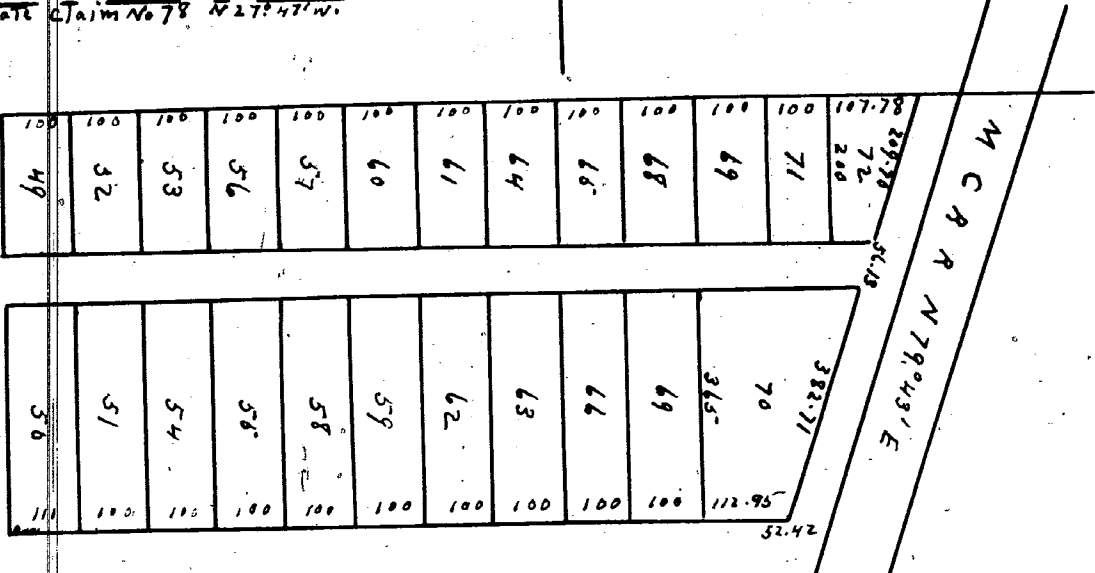

10665