
Subdivision of Wall and Ingersoll's farm
Town of Greenfield Wayne Co. Michigan

Surveyed by Hiram R. Norland Register
& John S. Bulkley Deputy Regr.

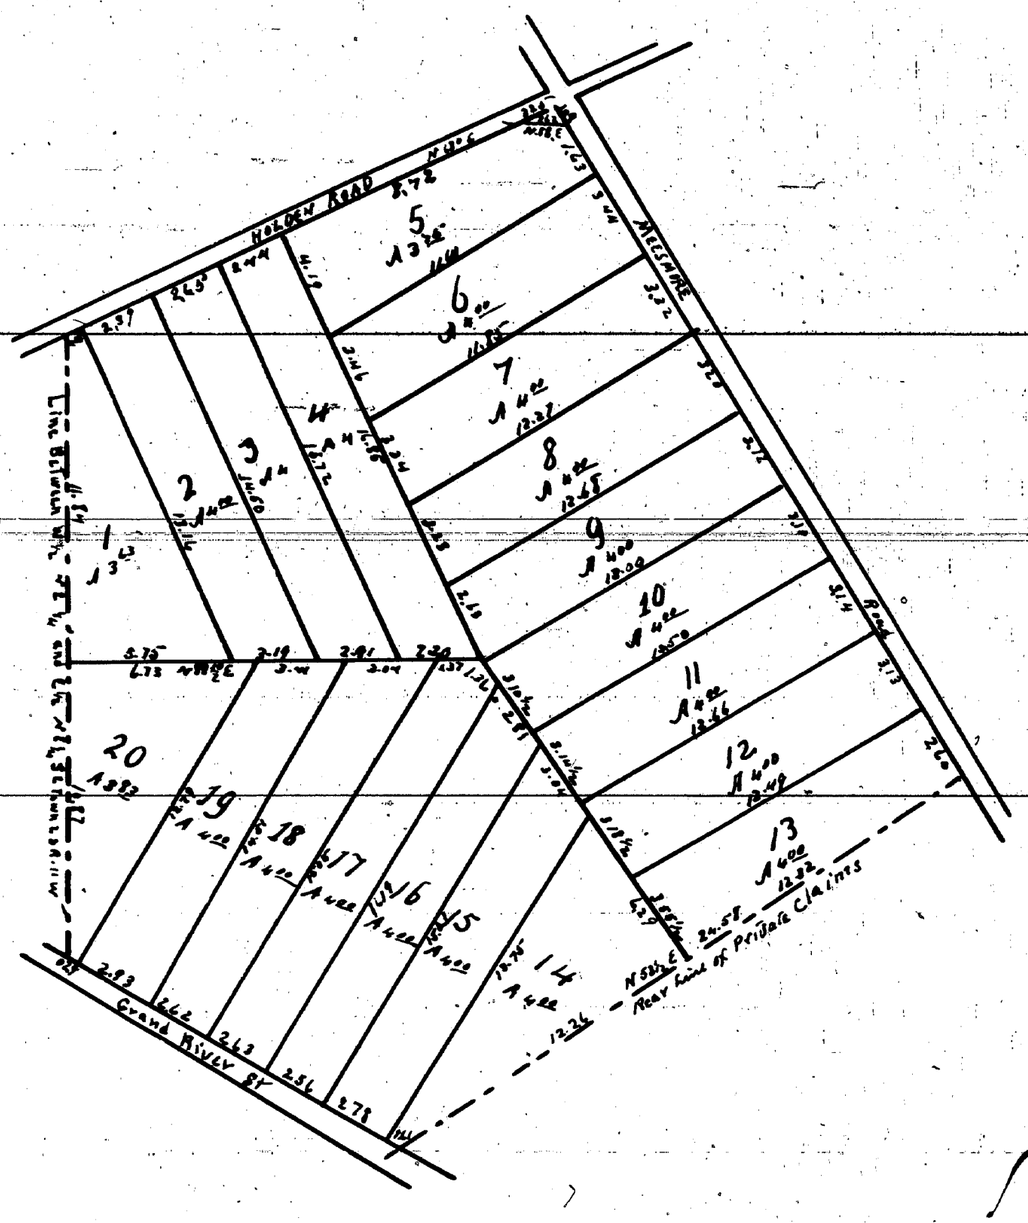

Recd for record November 22 1856 at 5 o'clock P. M.

State of Michigan
Wayne County ss On this twenty second day of November 1856 before me a Notary Public for said County personally appeared Walter Ingersoll and Richard M Hall. all proprietors of the land within described and known to me personally and declared themselves owners of the land so described and acknowledged that they executed the within plat and that the roads described on said plat are public highways

In Witness whereof I have hereunto set my hand and official seal the day & year aforesaid

C. N. Ganson Notary
Public Wayne County Michigan

L S

Recorded for record Feby 14th 1866 at 10½ o'clock A M.
William H Warner Register
By W. A. Lang Dept.

Know all men by these presents that we Anton Lingeman and Onathia his wife of Detroit Wayne County Michigan have executed the plat of Subdivision of part of Out Lot number (7) seven Dequindre Farm in the City of Detroit for the purpose of having the same recorded in accordance with the statute in such case made and provided

Anton Lingeman L S
Onathia Lingeman L S

State of Michigan } ss
County of Wayne }

On this 12th day of February A D 1866 personally appeared before me the undersigned a Notary Public in and for said County Anton Lingeman and Onathia his wife known to me to be the same persons who executed the foregoing instrument and acknowledged the same to be their free act and deed and the said Onathia wife of the said Anton Lingeman on a private examination by me taken separate and apart from her said husband acknowledged that she had signed sealed and executed the same freely and voluntarily without compulsion from anyone

Joseph A. Kuhn
Notary Public
Wayne Co Mich

Rec'd for Record Feb 14 1866 at 10½ o'clock A M.
Recorded Feb 16 1866
John B La Fountain
Clerk And Ex Officio Register


Rec Stamps 5

I hereby certify that there appears to be no unpaid taxes or special assessments now in the Register of Deeds office for Wayne County and that I am duly authorized by the Auditor General to make this certificate

Dated this 17th day of May 1910

John B La Fountain
Clerk And Ex Officio Register

"LINGEMAN'S SUBDIVISION"
OF PART OF OUTLOT
"DEQUINDRE FARM"
CITY OF DETROIT

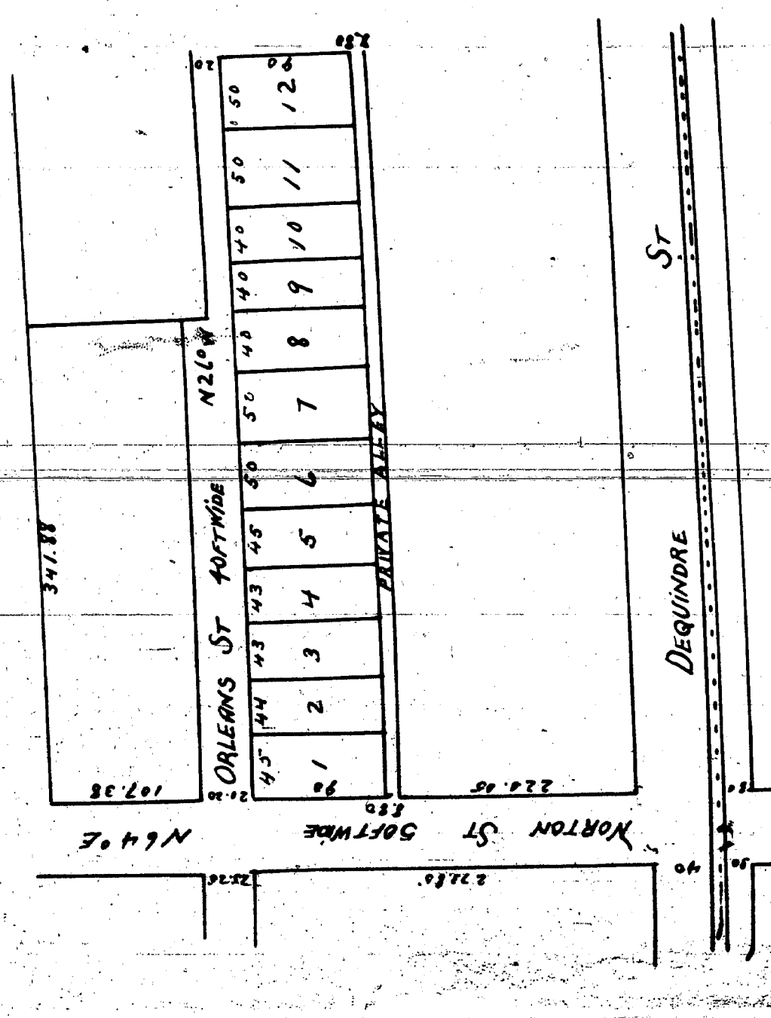

I hereby certify the within Plat to be correct
Eugene Robinson City Surveyor

U S Rev Stamp 5c

Approved Feb 6-1866
E A Busch
N P Baldwin } Commissioners on Plats of the City

This is to certify that the above plat has been compared with the original plat of record in the office of Register of Deeds of Wayne County and found to be a true copy of the same
A N Williamson
Surveyor