

— WM WARNER'S —
SUBDIVISION OF LOT No 4
— PRIVATE CLAIM 27 —

Received for Record October 28, 1867 at 3 o'clock P.M.
Wm E Warner Registrar
By Abner Eaton Dep.

Approved Sept 2. 67
 E. A. Church, Chairman
 N. P. Baldwin, Clerk of the City

State of Michigan
County of Wayne
ss. William W. Warner of
the City of Detroit, in

said County and State do fully recognize
 their land interests and shall not
 let and allow for any of these
 claim 727 being between the Michigan
 Central Road and Michigan Avenue in
 the City of Detroit open land as the same
 appears in said plat hereto appended
 & do hereby dedicate and give for public
 use the above as shown on said plat
 W. H. H. My home and this 12th day
 of August 1867 subscribed and ac-
 knowledged before me this 12 August
 1867 (Mont 55)

(1-5) of Mrs. L. Atkinson
Notary Public
Wayne County Michigan
(Stamp 52)
State of Michigan }
County of Wayne }
do hereby certify that
on this 28th day
of October A.D. 1867
I have personally appeared before me a Notary Public
in and for said county of Wayne, Michigan
known to me to be the person who made
the within mark or that and acknowledged
the same to be his free act and deed
William B. Mann

County the above be served Detroit December 26. 1866
John A. Munn Jun

This is to certify that the above plat has been compared with the original plat of record in the office of Register of Deeds of Wayne County and found to be a true copy of the same.

A N Wilmouth
Surveyor

I hereby certify that there are no more copies of the black note on record in the Registry of Deeds office being made under the supervision of the Auditor General by having the plate on record and affixing thereto irregularly

John B LeFountain
Black and Tan 10/11/17

This is to certify that the above plan has been compared with the original plat of record in the office of Registrar of Deeds of Wayne County and found to be a true copy of the same.

DAN WILDMAN
Surveyor

Approved March 6 1868
E A Burch & Commissioners on
H C Baldwin, Mayor of the City
I hereby certify the above plat to be correct Eugene Robinson City Surveyor


State of Michigan
On the third day of March A.D. 1868 before me a Notary Public
in and for said County personally appeared Eugene A. Johnson
City of Ann Arbor, Michigan to me to be the person who drafted the above that and acknowledged
he came to be his free act and deed
James J. Johnson Notary Public

John & Brown Notary Public
Wayne County, Mich

Stamp 54
Joseph R McEach
Known to
LS

William Columbia and Elizabeth Smith - the same being put in in their
 ally - returning to another of them and assign the revision thereof without
 day of March 1868 by law witness our hands and seal the third
 signed and sealed in presence of
 James B. Brown
 Bernard Atch
 15

know all men by these presents that we Leonard Stark and Elmore Stark the wife
 Leonard Stark both of Scotch Michigan do hereby deliver to the perpetuance of the public
 the weekly twentieth of Oct 1871 of the addition of Oct for 181 (Grand form
 city of Scotch Michigan said weekly twentieth of said Oct for 181) and (6)
 is to extend down to the hundred and fifteen feet to the boundary line of the alley

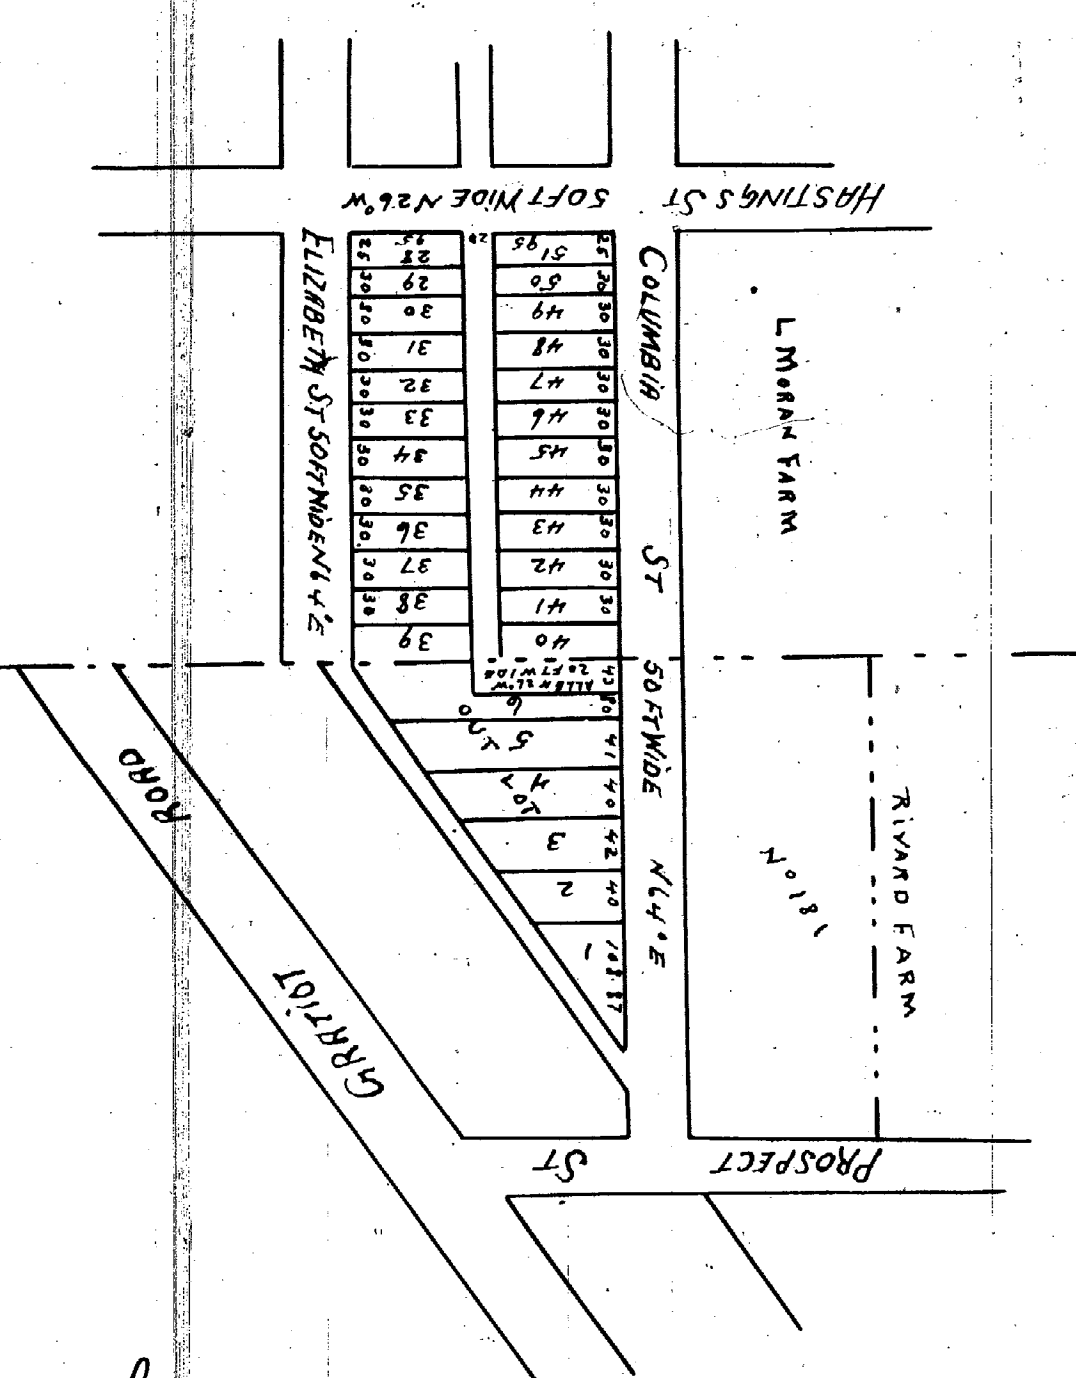

— "PLAT OF ALLEY THROUGH LOT 10.
SUB OF OUT LOT 181
— "RIVARD FARM. —

Received for Record March 7. 1868 at 11 1/2 o'clock A.M.
Wm E W

Wm E Warner Register
Ray Alongo Eaton Dep

02901

69901