
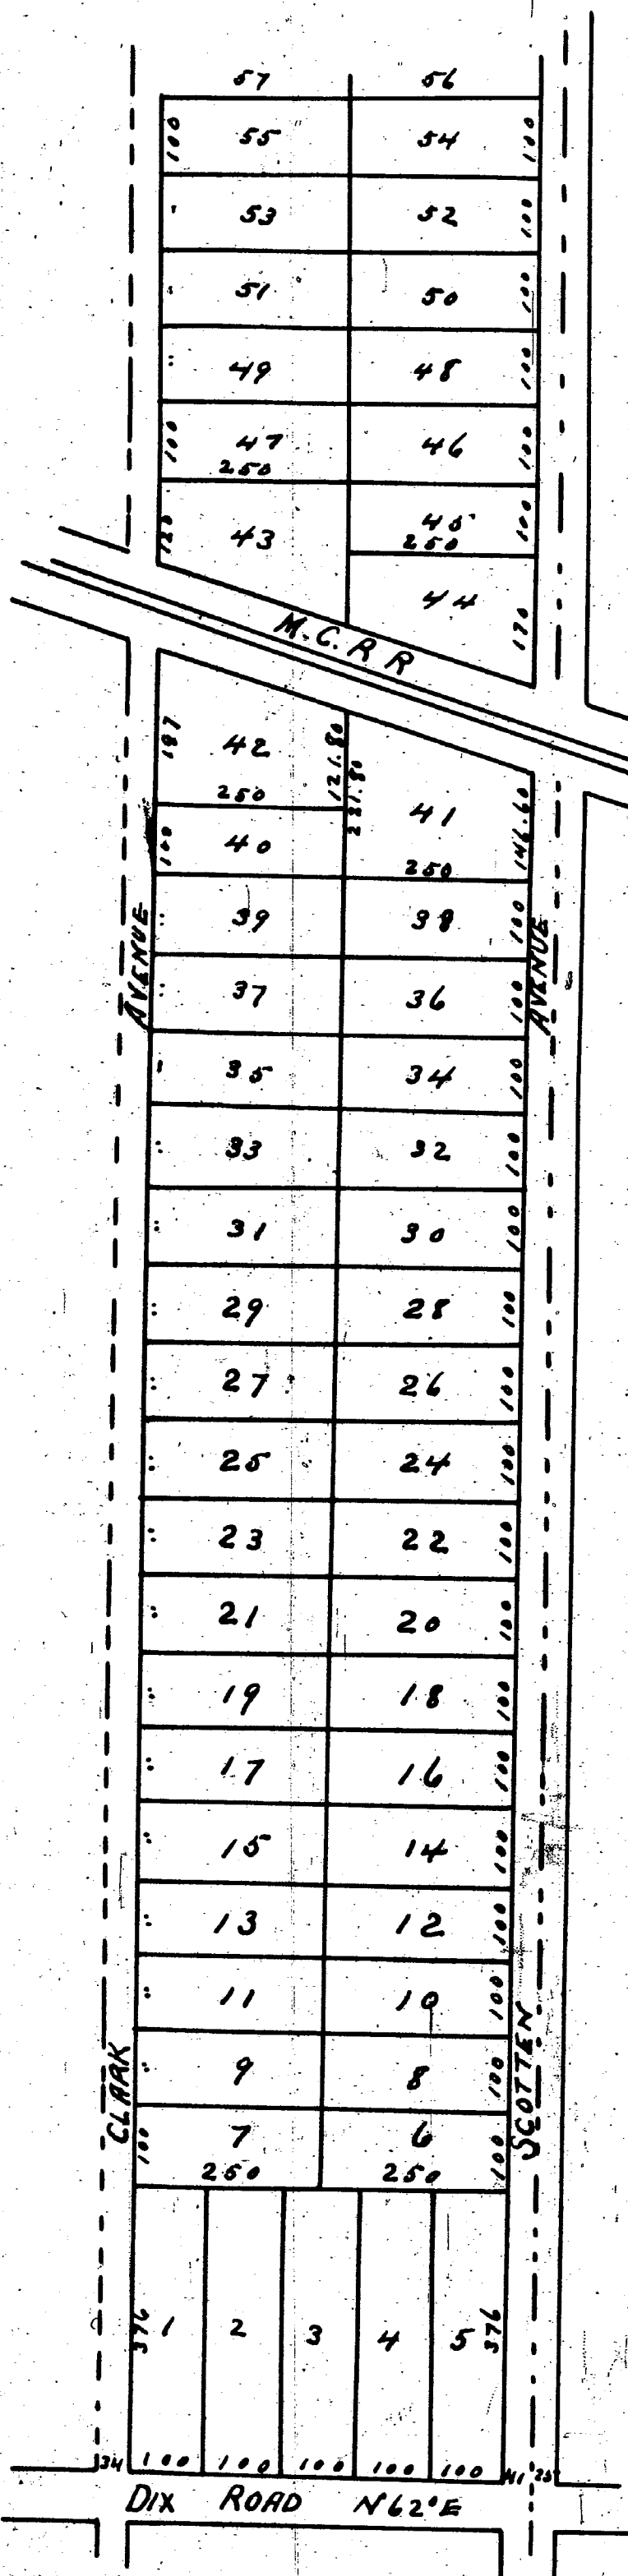


SCOTTEN AND LOVETT'S SUBDIVISION.

OF ALL THAT PART OF PRIVATE CLAIM No 583 LYING NORTH
OF THE DIX ROAD SO CALLED AND SOUTH OF THE DETROIT MONROE
AND TOLEDO R.R. AND SOUTH OF THE CHICAGO ROAD SO CALLED
SITUATED IN THE VILLAGE OF RIVERSIDE AND TOWN OF SPRINGWELLS
— WAYNE CO MICHIGAN. —

Received for Record July 11th 1867 at 11 O'Clock A.M.

Wm E Warner Register
By Mayo Eaton Dep.

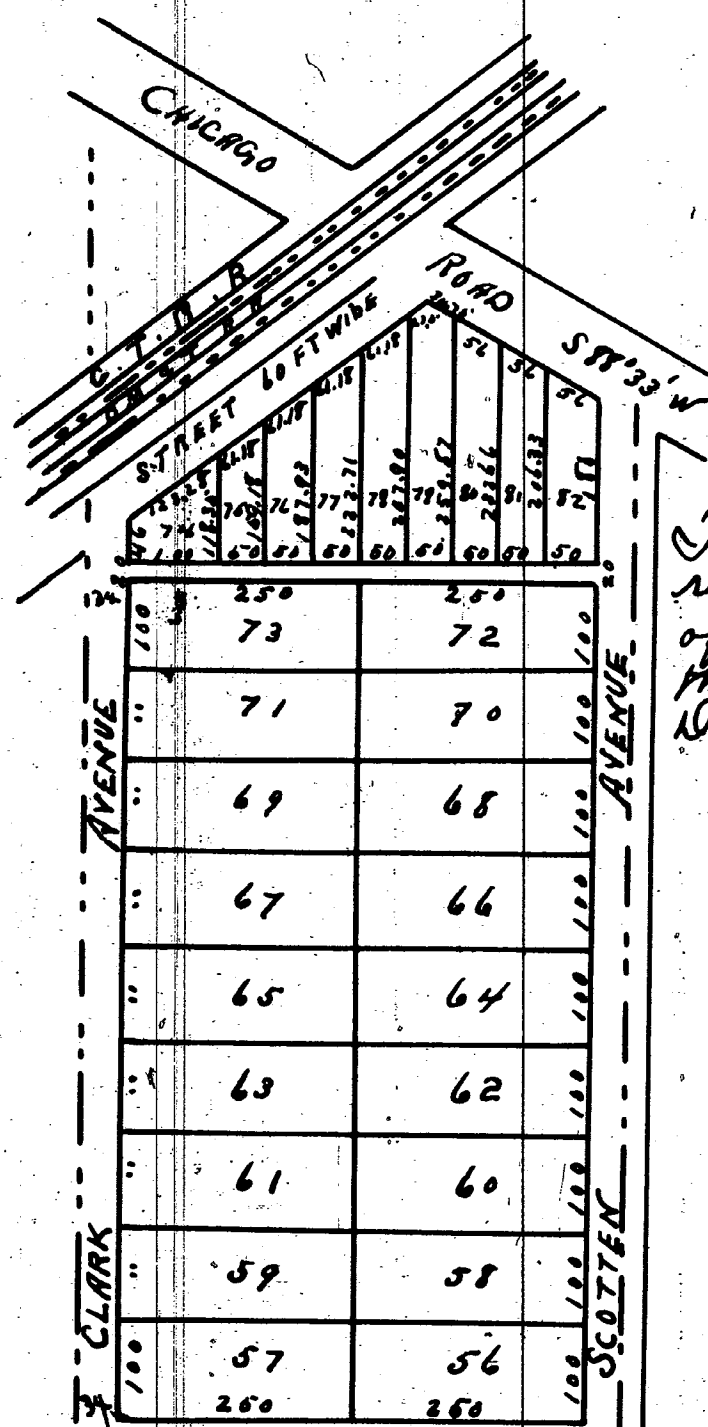

I hereby certify that this plat is a correct copy of the plat now on record in the Register of Deeds office being made under the supervision of the Auditor General by tracing the plat on record and affixing thereto a carefully compared copy of the dedication and certificate Dated this 1st day of June 1868

John B LaFontaine
Clerk Aud Gen Dep.

Know all men by these presents that we Daniel Scotten Elizabeth H Scotten William E Lovett and Sarah E Lovett of Detroit Wayne County Michigan do hereby dedicate to the public the perpetual use of the streets and alleys on the plat hereto annexed reserving to ourselves and our heirs and assigns the reversion thereof whenever the same may be discontinued by law Witness our hands and seals this first day of October A.D. 1866.

In presence of
T. H. Van Winkle
Joseph J. Lowry

Stamp 5¢

Daniel Scotten L.S.
Elizabeth H Scotten L.S.
William E Lovett L.S.
Sarah E Lovett L.S.

State of Michigan } ss
Wayne County

On this seventeenth day of May in the year one thousand eight hundred and sixty seven before me the subscriber a Notary Public in and for said County personally appeared Daniel Scotten Elizabeth H Scotten William E Lovett and Sarah E Lovett to me known to be the same persons described in and who executed the above instrument who severally acknowledged the same to be their free act and deed and the said Elizabeth H Scotten wife of said Daniel Scotten and Sarah E Lovett wife of said William E Lovett on a private examination by me separate and apart from their said husbands acknowledged that they executed the same freely and without any fear or compulsion from any one.

Joseph J. Lowry Notary Public
Wayne Co Michigan

I John F. Munro do hereby certify the above plat to be correct by actual survey
Detroit October 14th 1866 Witness my hand and seal

In presence of
T. H. Van Winkle
Joseph J. Lowry

John F. Munro L.S.

State of Michigan } ss
Wayne County

On this seventeenth day of May in the year one thousand eight hundred and sixty seven before me the subscriber a Notary Public in and for said County personally appeared John F. Munro to me known to be the same person described in and who executed the above Certificate and acknowledged the same to be his free act and deed

Stamp 5¢

Joseph J. Lowry Notary Public
Wayne Co Mich

This is to certify that the above plat has been compared with the original plat of record in the office of Register of Deeds of Wayne County and found to be a true copy of the same
Q. H. Willmorth Surveyor