SCOTTEN AND LOVETT'S SUBDIVISION

OF ALL THAT PART OF PRIVATE CLAIM No 78 ALEXIS CAMPAU FARM SOCALLED LYING BETWEEN DIX ROAD SOCALLED AND MICH CENTRAL RAIL ROAD . TOWN OF SPRINGWELLS . WAYNE CO. MICHIGAN.

10677

Received for Record July 11th 1867 at 11 O'clock A.M.
Wm E Warner Register
By Alonzo Eaton Dep

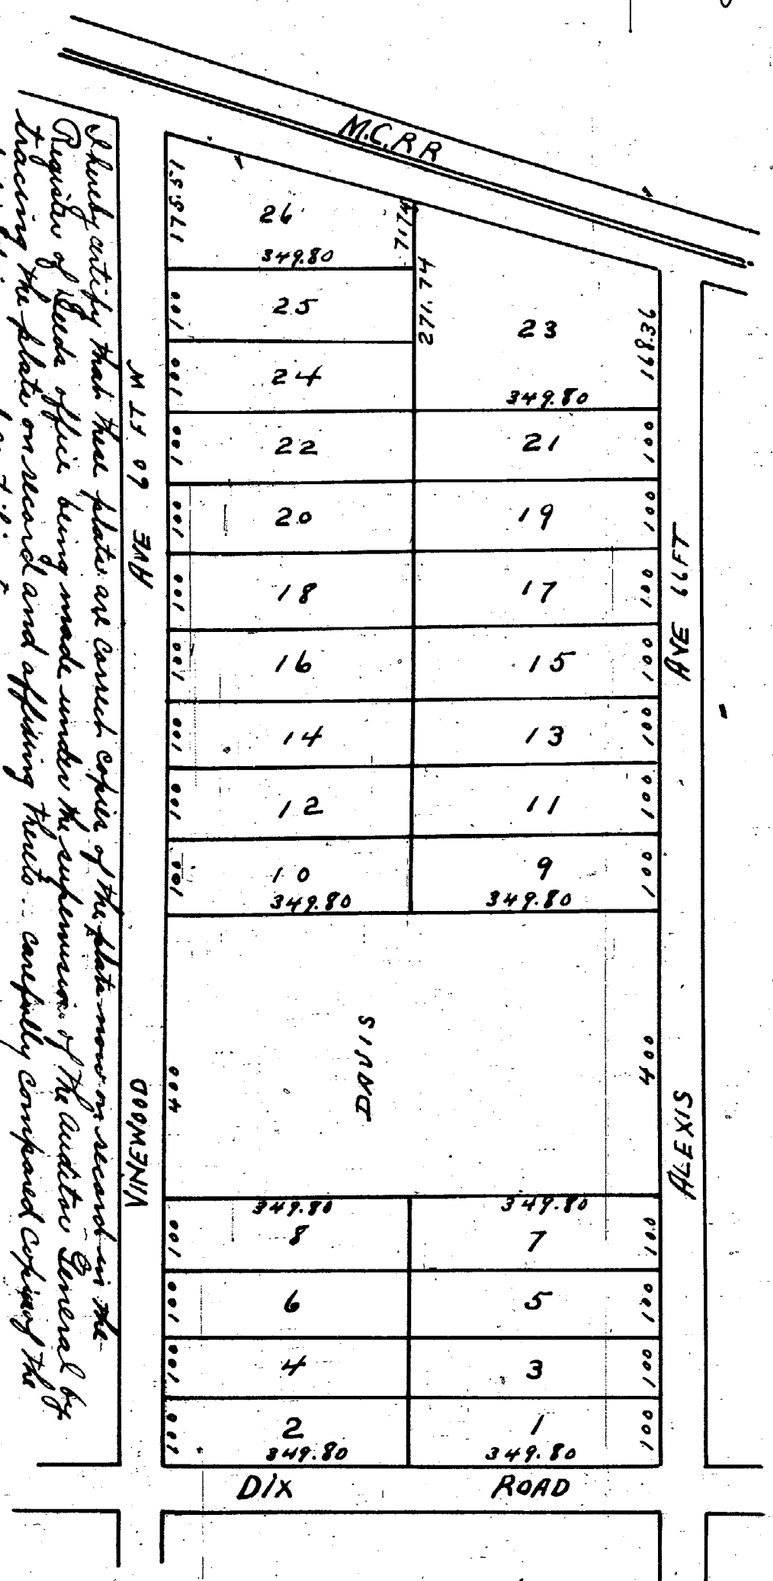

I John F Munro do hereby certify that the above plat is correct by actual survey — Detroit June 18th 1867 Witness my hand and seal
John F Munro [LS]
In presence of
R N Van Winkle
Joseph J Lowry

This is to certify that the above plat has been compared with the original plat of record in the office of Register of Deeds of Wayne County and found to be a true copy of the same.
A N Willmarth
Surveyor

Know all men by these presents that we Daniel Scotten Elizabeth H Scotten William E Lovett and Sarah E Lovett of Detroit Wayne County Michigan do hereby dedicate to the public the perpetual use of the streets and alleys on the plat hereto annexed reserving to ourselves and our heirs and assigns the reversion thereof whenever the same may be discontinued by law Witness our hands and seals this thirteenth day of June A.D. 1867

In presence of
Joseph J Lowry
R N Van Winkle.

Stamp 5¢

Daniel Scotten LS
Elizabeth N Scotten LS
William E Lovett LS
Sarah E Lovett LS

State of Michigan } ss On this thirteenth day of June in the year one thousand
Wayne County } and eight hundred and sixty seven before me the subscriber a Notary Public in and for said County personally appeared Daniel Scotten Elizabeth N Scotten William E Lovett and Sarah E Lovett to me known to be the same persons described in and who executed the above instrument who severally acknowledged the same to be their free act and deed and the said Elizabeth N Scotten wife of said Daniel Scotten and Sarah E Lovett wife of said William E Lovett on a private examination by me separate and apart from their said Husbands acknowledged that they executed the same freely and without any fear of or compulsion from any one

Joseph J Lowry Notary Public
Wayne Co Mich

State of Michigan } ss On this Eighteenth day of June in the year one thousand
Wayne County } and eight hundred and sixty seven before me the subscriber a Notary Public in and for said County personally appeared John F Munro to me known to be the same person described in and who executed the above certificate and acknowledged the same to be his free act and deed.

Stamp 5¢

Joseph J Lowry Notary Public
Wayne Co Mich

DANIEL SCOTTENS SUBDIVISION

OF ALL THAT PART OF BELA HUBBARDS SUBDIVISION OF PRIVATE CLAIM No 77 KNAGGS OR HUBBARD FARM SOCALLED LYING BETWEEN THE DIX ROAD SOCALLED AND THE MICHIGAN CENTRAL RAIL ROAD AND BETWEEN VINEWOOD AND INDIAN AVENUES ALSO ALL THAT PART OF BELA HUBBARDS SUB^N OF PRIVATE CLAIM No 77 LYING WEST OF INDIAN AVE AND BETWEEN M.C.R.R. AND LOT No 56 OF B. HUBBARDS SUBDIVISION OF PRIVATE CLAIM No 77 TOWN OF SPRINGWELLS WAYNE CO MICH.

10678

Received for Record July 11th 1867 at 11 O'clock A.M.
Wm E Warner Register
By Alonzo Eaton Dep

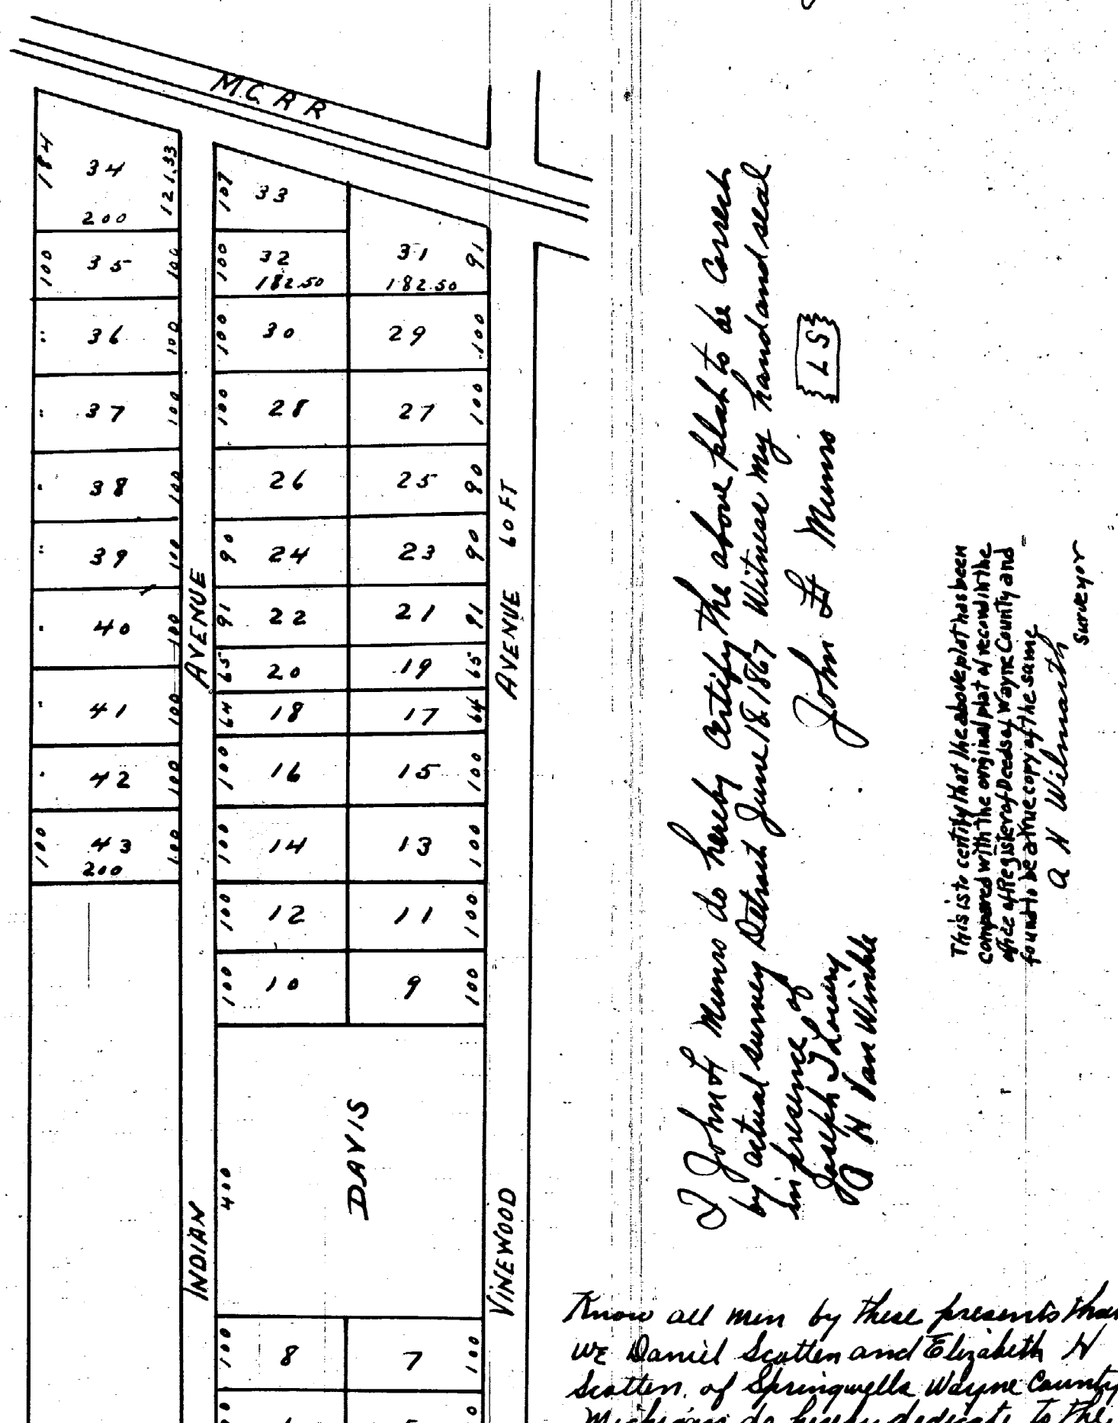

I John F Munro do hereby certify the above plat to be correct by actual survey Detroit June 18 1867 Witness my hand and seal
John F Munro [LS]
In presence of
Joseph J Lowry
R N Van Winkle

This is to certify that the above plat has been compared with the original plat of record in the office of Register of Deeds of Wayne County and found to be a true copy of the same.
A N Willmarth
Surveyor

Know all men by these presents that we Daniel Scotten and Elizabeth N Scotten of Springwells Wayne County Michigan do hereby dedicate to the public the perpetual use of the streets and alleys on the plat hereto annexed reserving to ourselves our heirs and assigns the reversion thereof whenever the same may be discontinued by law

Witness our hands and seals this thirteenth day of June A.D. 1867

In presence of
Joseph J Lowry
R N Van Winkle

Daniel Scotten [LS]
Elizabeth N Scotten [LS]

State of Michigan } ss On this Eighteenth day of June in the year one thousand
Wayne County } eight hundred and sixty seven before me the subscriber a Notary Public in and for said County personally appeared Daniel Scotten and Elizabeth N Scotten to me known to be the same persons described in and who executed the above instrument who severally acknowledged the same to be their free act and deed and the said Elizabeth N Scotten wife of said Daniel Scotten on a private examination by me separate and apart from her said husband acknowledged that she executed the same freely and without any fear or compulsion from any one

Stamp 5¢

Joseph J Lowry Notary Public
Wayne Co Mich

State of Michigan } ss On this Eighteenth day of June in the year one thousand eight
Wayne County } hundred and sixty seven before me the subscriber a Notary Public in and for said County personally appeared John F Munro to me known to be the same person described in and who executed the above certificate and acknowledged the same to be his free act and deed

Stamp 5¢

Joseph J Lowry Notary Public
Wayne Co Mich.

ClibPDF - www.fastio.com