
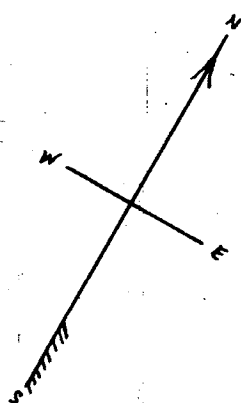


MUNGER'S
SUBDIVISION of OUT LOT 11
 of the SUBⁿ of the front concession
 of P. C. 10
 CITY OF DETROIT, WAYNE CO. MICH.

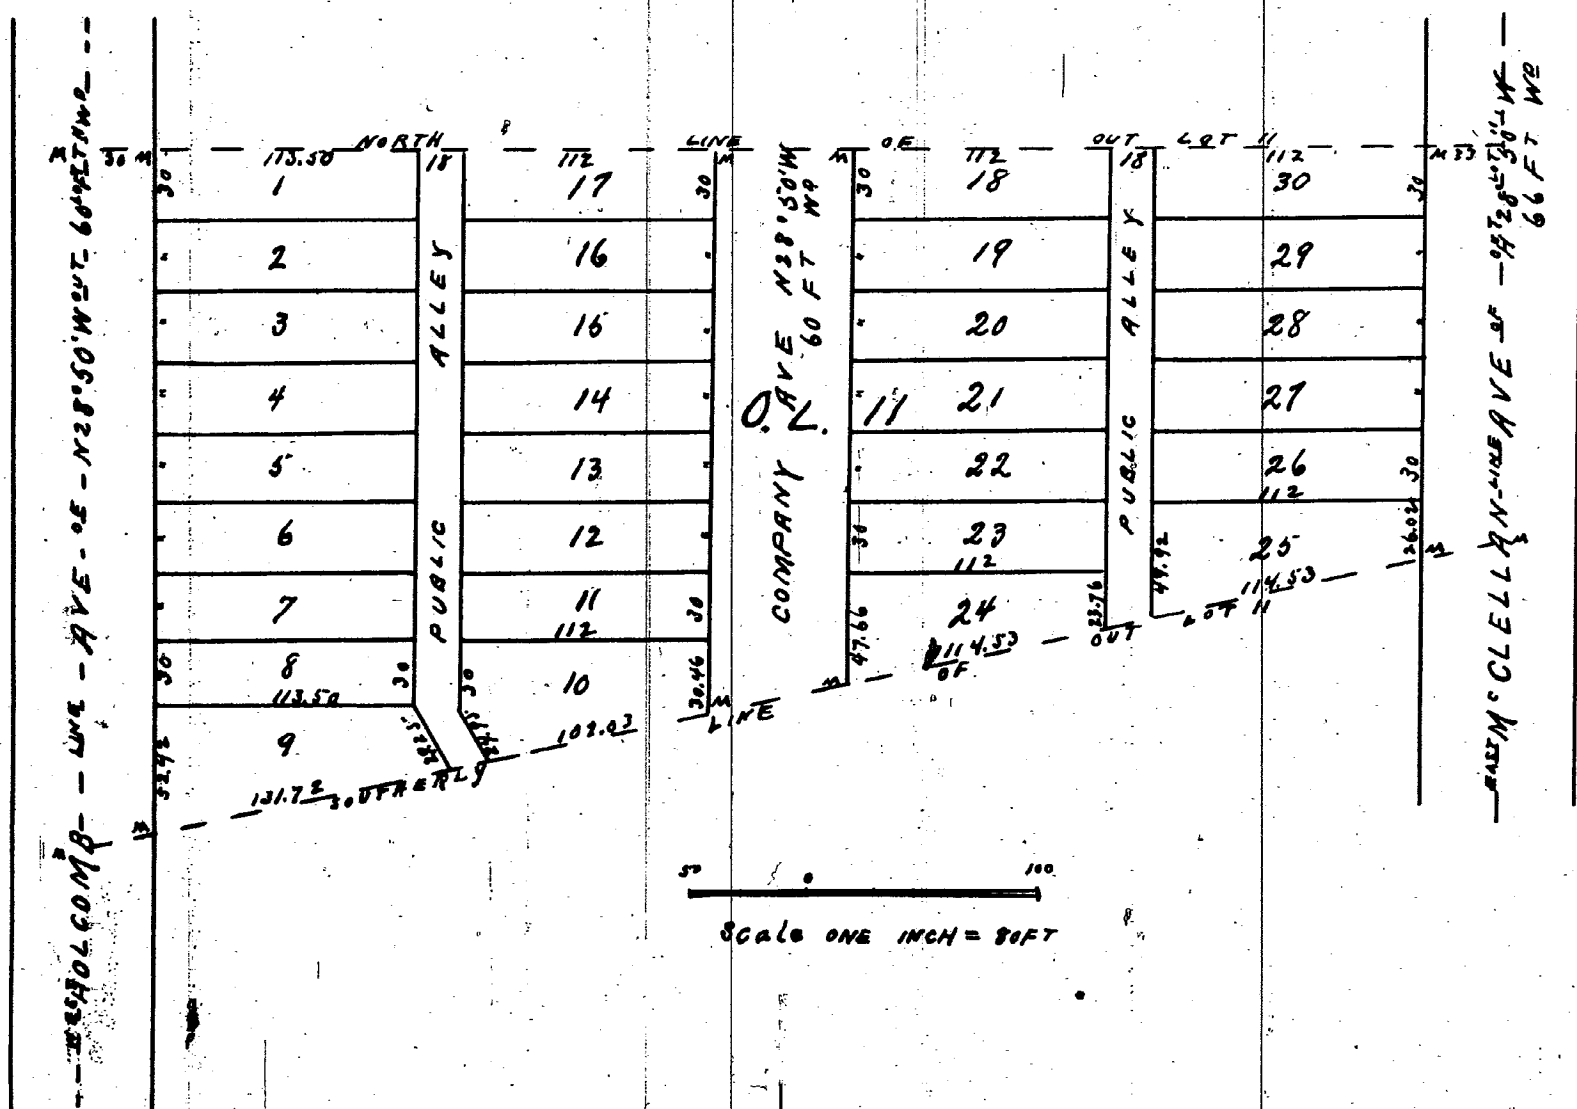

Know all men by these presents that we Addison R. Munger and Florence L. Munger his wife have caused to be made for record this map of Munger's Subdivision of Out Lot 11 of the Subdivision of the front concession of Private Claim 10 City of Detroit Wayne County Michigan by Thomas Campau & Son Surveyors and we hereby adopt the same and dedicate the streets and Alleys shown for the use of the public

In presence of
 Walter A. Munger
 Thomas M. Campau

Witness our hands and seals this 17th day of
 July A.D. Eighteen hundred and ninety one

Addison R. Munger (L.S.)
 Florence L. Munger (L.S.)

We hereby certify that the plat herein delineated is a correct one and that permanent monuments consisting of White Oak stakes have been planted at points marked "M" as thereon shown at all angles in the boundaries of the land platted and at all intersections of streets or streets and alleys

Thomas Campau & Son
 Surveyors

Examined and Approved,
 July 25 1891
 H. R. Pratt
 Deputy Auditor General.

State of Michigan }
 County of Wayne } S.S.

On this seventeenth day of July A.D. Eighteen hundred and ninety one before me the Subscriber a Notary Public in and for said County personally appeared Addison R. Munger and Florence L. Munger his wife known to me to be the same persons who executed the above instrument who acknowledged the same to be their free act and deed

Thomas M. Campau
 Notary Public Wayne Co. Mich.

REGISTER'S OFFICE } S.S.
 COUNTY OF WAYNE }
 Received for Record, the 11th day
 of August A.D. 1891 at 3:30
 o'clock P.M. and Recorded in Liber
 16 of Plate on Page 16
 Elgin A. Heames
 Dep. Register

Appeared August 3rd 1891

Jacob Gulbrand } Board of
 J. Bellerli } Public Works
 City of Detroit

I hereby certify that this plat is a correct copy of the plat now on record in the Register of Deeds office, being made under the supervision of the Auditor General by tracing the plat on record and affixing thereto a carefully compared copy of the dedication and certificates

Dated this 20th day of May 1910
 Geo W. Russell
 Clerk Aud. Genl's Dept.

State of Michigan }
 County of Wayne } S.S.

We Elgin A. Heames Dep. Register of Deeds and Thomas Campau & Son Surveyors hereby certify that we have each carefully compared this copy with the original plat of Munger's Subdivision of Out Lot 11 of the Subdivision of the front of Private Claim 10 City of Detroit Wayne County Michigan and that it is an exact copy thereof and of the whole of such original map or plat

Elgin A. Heames Dep. Register of Deeds
 Thomas Campau & Son Surveyors