10688

Tregent's subdivision on the Leib Farm being Lot No 10 & 90.75 feet of the North part of Lot No 9 of the Subdivision of the Leib farm

Recd for Record October 6th 1855 at 10½ Oclock A.M.
N. R. Nowland Regstr

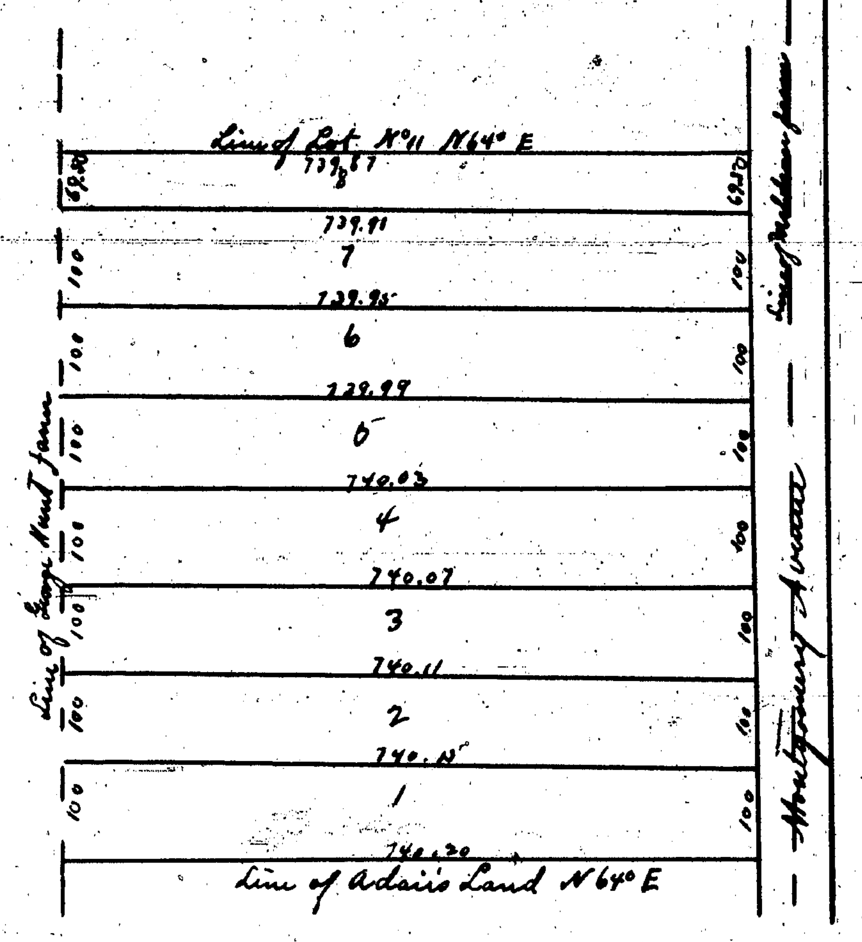

I hereby certify the above to be correct from actual survey
Detroit Oct 23d 1854 John F Munro, Sur.

I Patrick Tregent approve and adopt the annexed Plat of Tregent's subdivision of Lot Ten and part of Lot nine of the subdivision of the Leib farm in Hamtramck in Wayne County Michigan and the same to be recorded dated October 5th A.D. 1855

In Presence of
S. Larned
H. R. Nowland
} Patrick Tregent (seal)

State of Michigan
Wayne County } ss. Be it remembered that on this fifth day of October A.D. 1855 before me a Notary Public in and aforesaid County and State personally came Patrick Tregent known to me to be the person who executed the annexed Plat and acknowledged the same to be his free act and will and with a view and for the purpose to have the same recorded according to law.

Sylvester Larned Notary
Public Wayne County Michigan

I hereby certify that these plats are correct copies of plats now on record in the Register of Deeds office, being made under the supervision of the Auditor General by tracing the plats on record and affixing thereto carefully compared copies of the dedications and certificates
Dated this 17th day of May 1910
Geo W Bennett
Clerk Aud. Genl's Dept.

---

10687

Wm Hale's Subdivision of the Louis Moran farm between Elizabeth St. & the Out Lots. Detroit Mich 1855

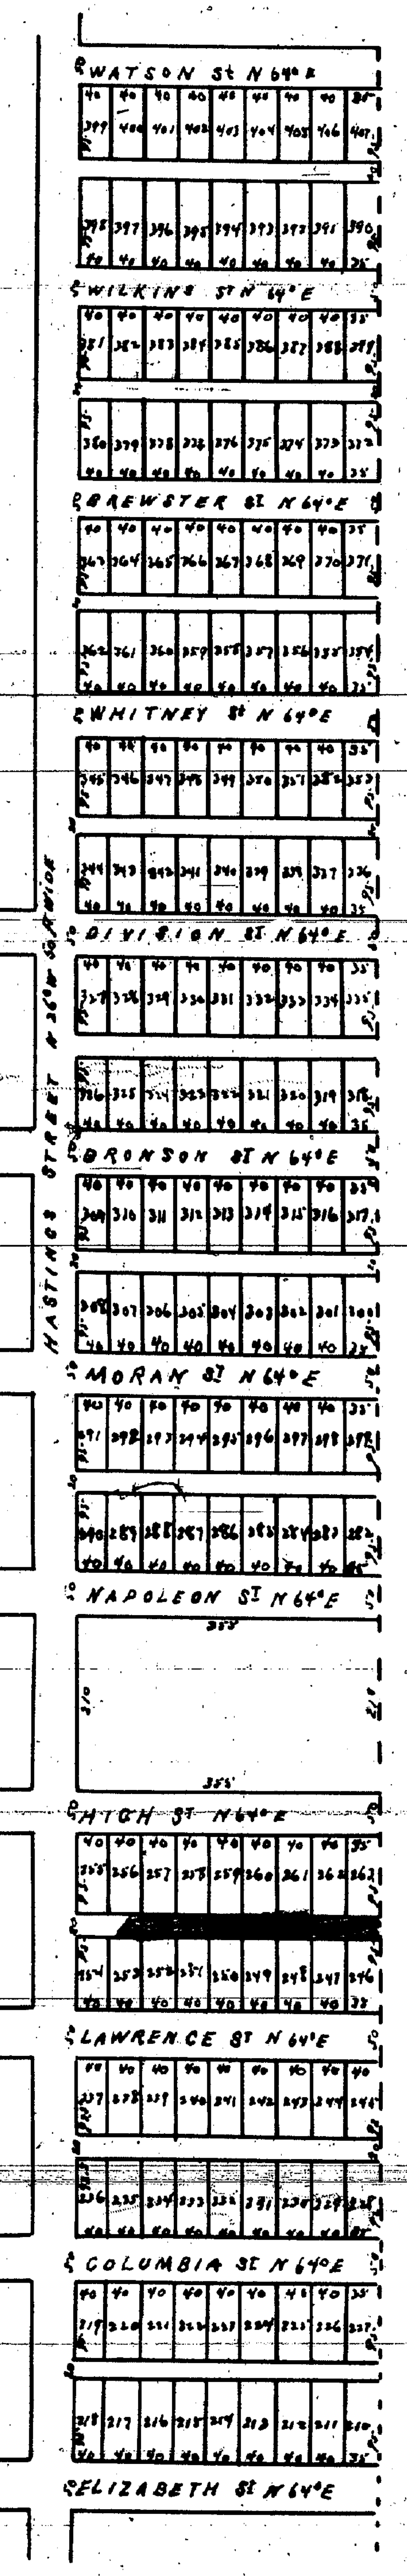

I Certify the above to be correct from actual survey Detroit Sept. 25th 1855
John F Munro Sur.

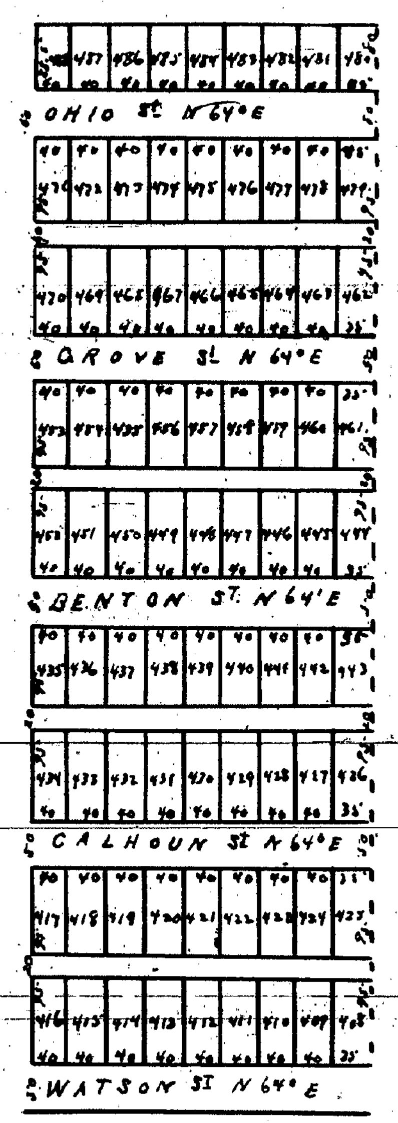

Recd for Record this 1st day of October 1855 at 5 O'Clock P.M.

State of Michigan
County of Wayne } ss. This is to certify that I William Hale the owner of the part of the Louis Moran farm so called being private Claim number six in the City of Detroit State of Michigan which is included on the plat and division herein have caused the same to be subdivided and laid out into lots and streets and alleys as the same appears by the within plat and I do hereby acknowledge that the within plat of that part of said farm between Elizabeth Street and the lots in said City is my free act and deed and desire the same to be so recorded
Done at Detroit this first day of October A.D. Eighteen hundred & fifty five

Wm Hale (LS)

Signed and sealed and taken and acknowledged before me a Notary Public in and for said County this first day of October A.D. Eighteen hundred & fifty five

Frederick B Porter
Notary Public Wayne County
Michigan.

Common Council
821-62
671-62