
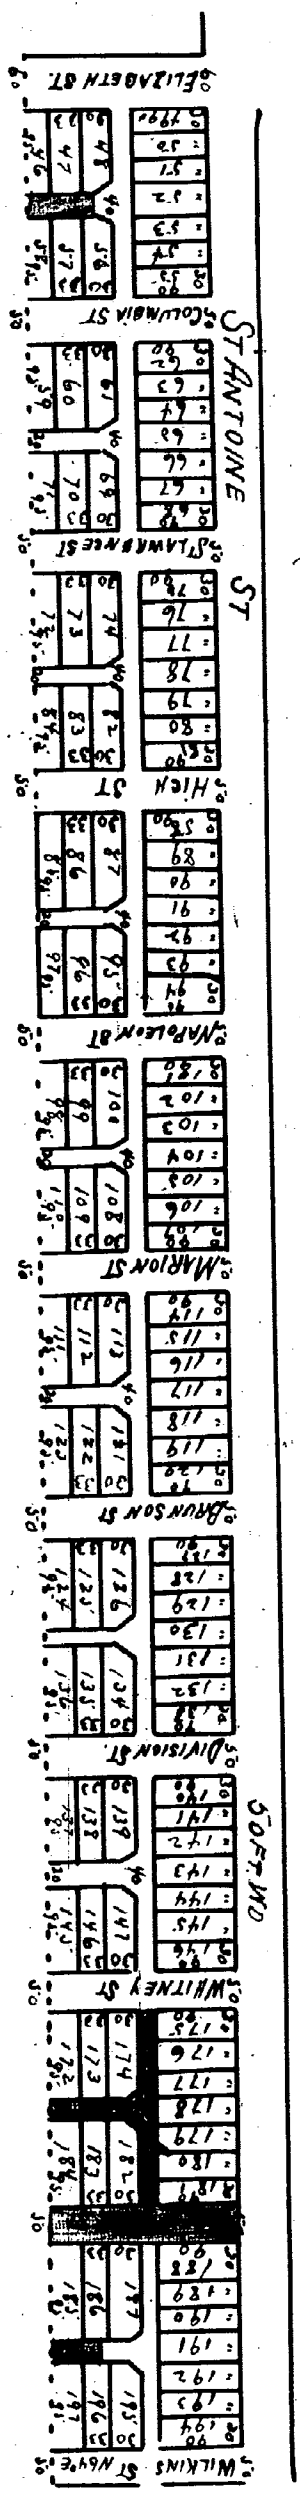


PART OF
"CRANE AND WESSON'S"
SECTION OF THE
"ANTOINE BEAUBIEN FARM,"
NORTH OF ELIZABETH STREET,
DETROIT, MICHIGAN.

COMMON COUNCIL
OF THE CITY OF DETROIT
JANUARY 1956
122.37

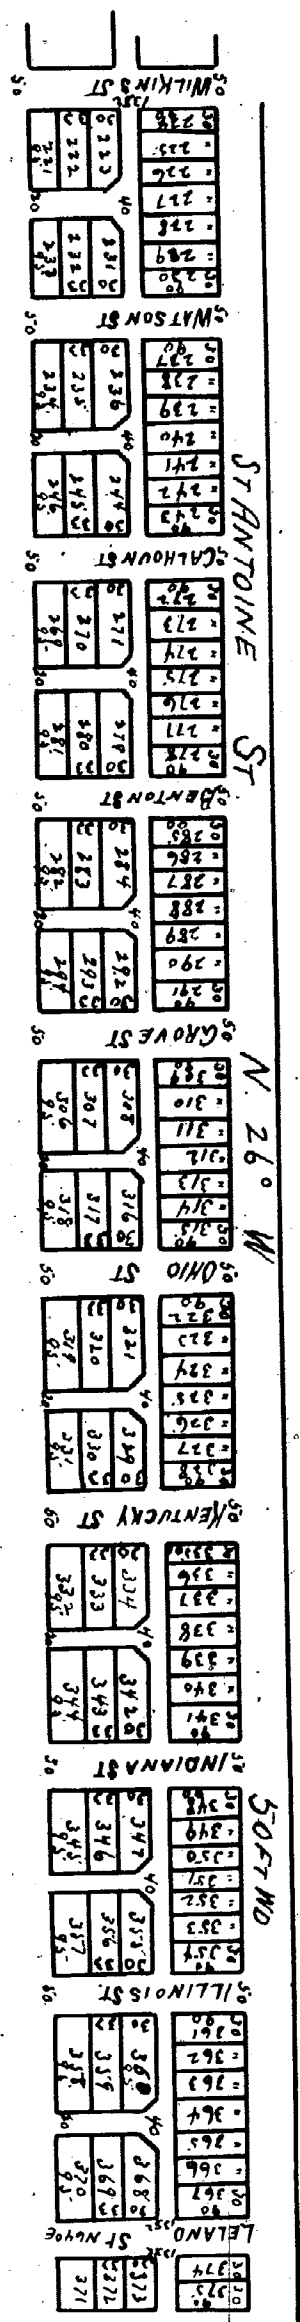

This is to certify that the above plat has been
confirmed with the original plat of record in the
office of the Register of Deeds of Wayne County and
found to be a true and correct copy of the same
A. H. Williamson
Register

James A. Baer
Deputy Register
Know all men by these presents that we Albert Crane
and Anna Crane his wife and William B. Wesson
and Laura E. Wesson his wife of Detroit Michigan
do hereby dedicate to the City of Detroit Michigan
of the City and Village on the plat hereunto annexed
returning to ourselves our heirs and assigns the
reversion thereof whenever the same may be due
continued by deed of record Michigan February 19th 1857
Signed and sealed in presence of
A. F. Baer
Jm C. Patterson
Att'y Michigan } ss
Personally appeared before
me this thirty-fourth day of January 1857
Albert Crane and Anna his wife and William
B. Wesson and Laura E. his wife who acknowledged they executed the above instrument for
the use and purpose mentioned and the
said Anna Crane wife of the said Albert
and Laura E. Wesson wife of the said William
B. Wesson acknowledged that they
from their said husband acknowledged that they
executed the above instrument fully and with
out any fear or compulsion of any person
Notary Public
Wayne County
A. F. Baer

I hereby certify that this plat is a correct copy of the plat now on record in
the Register of Deeds office being made under the supervision of the Auditor
General by tracing the plat on record and affixing thereto a carefully con-
firmed copy of the dedication and certificate
Date May 19th day of May 1910
Geo. W. Bennett
Clerk and Auditor

11-7-6
780.63

FORWARD TO
STATE TREASURER

PET. # 6034

such event the petitioner or assigns shall be liable for all costs incidental to the repair of such broken or damaged utility, *Books 29-33*
P. 1402-7

Wayne

All of the foregoing in the following subdivisions:

1. Plat of Crawford's Subdivision of part of the Antoine Beaubien Farm as recorded in Liber 49, Page 495, Deeds, Wayne County records. *11266*
2. Plat of Crane and Wesson's Section of the Antoine Beaubien Farm, north of Elizabeth Street, Detroit, Michigan, as recorded in Liber 1, Page 9, Plats, Wayne County records, *10689*
3. Plat of the Subdivision of the Charles Moran Farm, between Gratiot and Indiana Streets, City of Detroit, Wayne County, Michigan, as recorded in Liber 1, Page 254, Plats, Wayne County records, *10516*
4. Plat of the Subdivision of the Louis Moran Farm between Fort and Elizabeth Streets, as recorded in Liber 55, Pages 243 and 244, Deeds, Wayne County records, *10717*
5. Plat of the Crane and Wesson Section of the Louis Moran Farm as recorded in Liber 1, Page 58, Plats, Wayne County records, *11407*
6. Plat of that part of Claim No. 181 north of Jefferson Avenue for the heirs of Antoine Rivard as subdivided into lots April 19, 1841, as recorded in Book 12, Pages 348, 349, 350, and 351, City Records, Probate File 998, *7990*
7. Plat of the Subdivision of Outlot 181, Rivard Farm, as recorded in Liber 1, Page 111, Plats, Wayne County records, *11318*
8. Plat of the Subdivision of part of Lot No. 182, Rivard Farm, Surveyed by Thomas Campau, as recorded in Liber 41, Page 449, Deeds, Wayne County records, *11277*

PROVIDED FURTHER, that if any utility located or to be located in said property shall break or be damaged as a result of any action on the part of the petitioner or assigns (by way of illustration but not limitation), such as storage of excessive weights of materials or construction not in accordance with Section 2, mentioned above, then in such event the petitioner or assigns shall be liable for all costs incidental to the repair of such broken or damaged utility,

All of the foregoing in the following subdivisions:

1. Plat of Crawford's Subdivision of part of the Antoine Beaubien Farm as recorded in Liber 49, Page 495, Deeds, Wayne County records.
2. Plat of Crane and Wesson's Section of the Antoine Beaubien Farm, north of Elizabeth Street, Detroit, Michigan, as recorded in Liber 1, Page 9, Plats, Wayne County records.
3. Plat of the Subdivision of the Charles Moran Farm, between Gratiot and Indiana Streets, City of Detroit, Wayne County, Michigan, as recorded in Liber 1, Page 254, Plats, Wayne County records.
4. Plat of the Subdivision of the Louis Moran Farm between Fort and Elizabeth Streets, as recorded in Liber 55, Pages 243 and 244, Deeds, Wayne County records.
5. Plat of the Crane and Wesson Section of the Louis Moran Farm as recorded in Liber 1, Page 58, Plats, Wayne County records.
6. Plat of that part of Claim No. 181 north of Jefferson Avenue for the heirs of Antoine Rivard as subdivided into lots April 19, 1841, as recorded in Book 12, Pages 348, 349, 350, and 351, City Records, Probate File 998.
7. Plat of the Subdivision of Outlot 181, Rivard Farm, as recorded in Liber 1, Page 111, Plats, Wayne County records.
8. Plat of the Subdivision of part of Lot No. 182, Rivard Farm, Surveyed by Thomas Campau, as recorded in Liber 41, Page 449, Deeds, Wayne County records.
9. Subdivision of Lot 1 of S. B. Morse's Subdivision of the Mullett Farm, north of Gratiot Street, Detroit, as recorded in Liber 1, Page 55, Plats, Wayne County records;

and be it further
RESOLVED, That all that part of Vernor Highway abutting the westerly line of Rivard Street, extended northerly, abutting the westerly line of Russell Street and abutting the southerly line of the Fisher Freeway Right of Way is closed on a temporary basis for a period to end May 29, 1975,

PROVIDED, That petitioner shall be subject to any tax which may be levied against it pursuant to law with regard to such use of public property, and further

PROVIDED, Petitioner first furnishes an Agreement, in form approved by the Corporation Counsel, saving and protecting the City of Detroit harmless from any and all claims, damages or expenses that may arise by reason of the issuance of said permit, and providing for the faithful performance by the grantee of the terms hereof, and files same with the City Controller, and further

PROVIDED, That said permit shall be issued only after a certified copy of this resolution has been duly recorded in the office of the Wayne County Register of Deeds, by and at the permittee's expense, and further

PROVIDED, That no building or other structure is constructed in said alley; that petitioner shall observe the rules and regulations of the Department of Public Works, and further subject to the following provisions:

The City of Detroit retains all rights and interests in the area herein temporarily closed;
The City and all utility companies retain their rights to establish, maintain, and service any utilities in said area of temporarily closed alley, and further

PROVIDED, That at the expiration of said permit, all obstructions therein shall be removed at the expense of the grantee, and the public property affected shall be restored to a condition satisfactory to the Department of Public Works, by and at the permittee's expense, and further

PROVIDED, This resolution is revocable at the will, whim or caprice of the Common Council, and further, that grantee acquires no implied or other privileges hereunder, not expressly stated herein, and be it further

RESOLVED, That all that part of Elizabeth Street lying in the limited access right of way of the Chrysler Freeway

Be and the same is hereby vacated to become a part and parcel of the Michigan Department of State Highways property, and be it further

Resolved, That, if, at any time in the future, it becomes necessary to remove the paved street and alley returns leading to the above vacated public rights of way except that portion of Elizabeth Street within the Chrysler Freeway Right of Way, such removal and curb construction, and any pavement adjustments, and, if necessary, any manhole and catch basin installations shall be done by the petitioner by City permit and inspection and according to City

specifications, with the entire cost of said construction being borne by the petitioner or his assigns.

Resolved, That the City Clerk is hereby authorized and directed to send a certified copy of this resolution to the Detroit Edison Company, the Michigan Bell Telephone Company, and the Michigan Consolidated Gas Company, and be it further

RESOLVED, That the Community Development Commission is hereby authorized and directed to negotiate the sale of the vacated alleys owned in fee by the City, said alleys are in the block bounded by St. Antoine, the Chrysler Freeway, Gratiot, and Adams; and in the block bounded by St. Antoine, the Chrysler Freeway, Adams, and Elizabeth.

Adopted as follows:
Yeas — Councilmen Browne, Eberhard, Henderson, Hood, Levin, Rogell, Wierzbicki, and President Ravitz — 8.
Nays — None.

Map attached

Li: 18456

Pa: 894-5

Rec: 6-15-73

*11250
7990
1138
11277
11264
10689
10514
10107
11407*

STATE OF MICHIGAN)
CITY OF DETROIT) ss.

SHORT FORM--TRUE COPY CERTIFICATE

I, GEORGE C. EDWARDS, CITY CLERK of the City of Detroit, do hereby certify that the annexed paper is a True Copy of a Resolution


adopted by the Common Council on MAY 29 1973

And approved by the Mayor on JUN 5 1973

as appears from the Journal of said Common Council, on file in my office.

IN WITNESS WHEREOF, I have hereunto set my hand and affixed the Corporate Seal of said City, at Detroit, on

JUN 14 1973
George C. Edwards
City Clerk

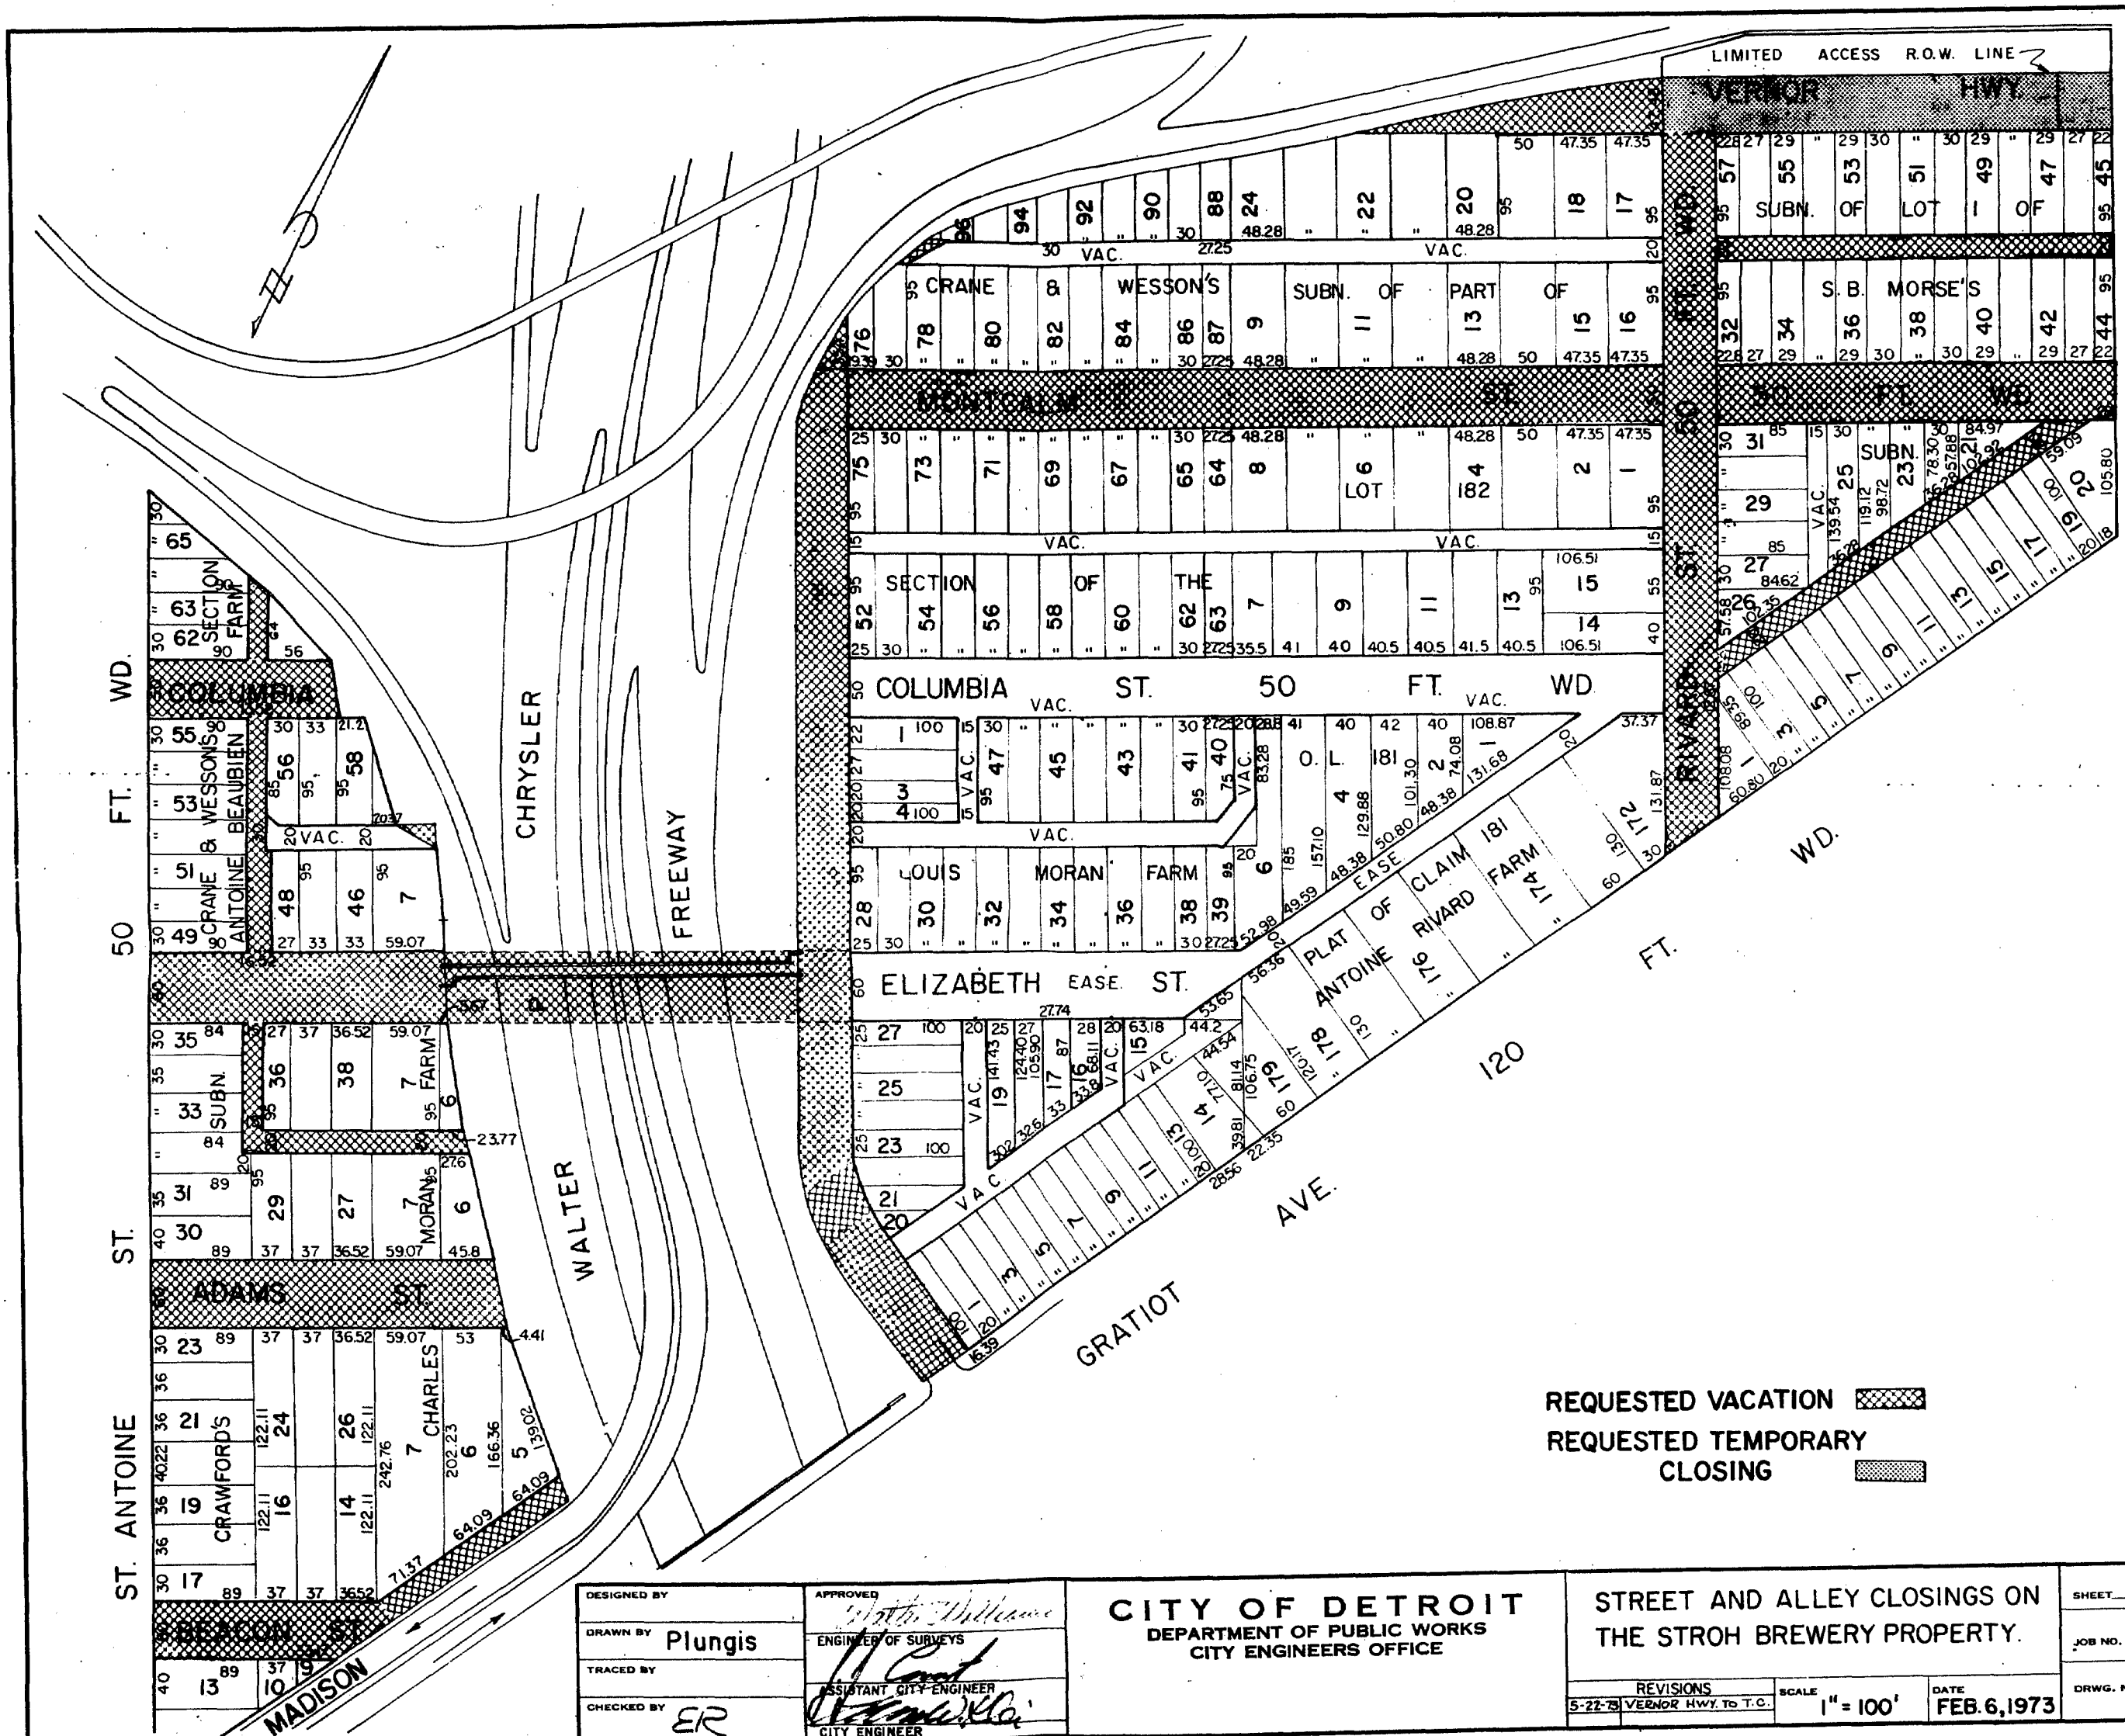

REQUESTED VACATION 
REQUESTED TEMPORARY
CLOSING 

DESIGNED BY	APPROVED
DRAWN BY	ENGINEER OF SURVEYS
TRACED BY	ASSISTANT CITY ENGINEER
CHECKED BY	CITY ENGINEER

CITY OF DETROIT
DEPARTMENT OF PUBLIC WORKS
CITY ENGINEERS OFFICE

STREET AND ALLEY CLOSINGS ON
THE STROH BREWERY PROPERTY.

REVISIONS		SCALE 1" = 100'	DATE FEB. 6, 1973
5-22-73	VERNOR HWY. TO T.C.		

SHEET _____ OF _____ SHTS.

JOB NO.

DRWG. NO. X-6034

through 7, both inclusive, south of Alexandria Avenue, north of the above-mentioned subdivision.

All of the north-south public alley, 13 1/2 feet wide, east of St. Antoine Street, between Leland Avenue and Leland Avenue as platted in Crane and Weston's Section of the Albion Beaubien Farm, north of the Albion Beaubien Farm, City of Detroit, Wayne County, Michigan, as recorded in Liber 9, of Plats Wayne County Records lying east of and adjoining the east-west line of Lot 361, south of and including both inclusive, west end and joining the westerly line of Lots 360 and 368, and lying west of and adjoining the southerly line of the public alley lying between Lots 360 and 368, all of the above-mentioned subdivision.

All that part of the east-west public alley, 13 1/2 feet wide, south of the southerly line of St. Antoine Street between Leland Avenue and Leland Avenue as platted in Crane and Weston's Section of the Albion Beaubien Farm, north of the Albion Beaubien Farm, City of Detroit, Wayne County, Michigan, as recorded in Liber 1, Page 9 of Plats Wayne County Records lying north of and adjoining the southerly line of Lots 358 and 359, north of and including the northerly and northwest corner of Lot 360, south of and adjoining the southerly and southwest corner of Lot 360, and the easterly line of Lot 360, southerly and south of and adjoining the southerly line of Lots 366 and 370, all of the above-mentioned subdivision.

All of the east-west public alley, 20 feet wide, west of the Walter P. Chrysler Service Drive between Illinois Avenue and Leland Avenue as platted in the section of part of the Albion Beaubien Farm, north of the Albion Beaubien Farm, City of Detroit, Wayne County, Michigan, as recorded in Liber 3, Page 25 of Plats Wayne County Records lying north of and adjoining the northerly line of Lots 360 and 368, through 7, both inclusive, north of Leland Avenue and lying south of and adjoining the southerly line of Lot 360, all of the above-mentioned subdivision, there-

Resolved, That all of the above-described streets and alleys, hereby designated as public streets and alleys to become a part and parcel of the advertisement map, and be it further resolved, That upon proper application, the Department of Public Works shall issue to the Detroit Edison Company, the Michigan Bell Telephone Company, and the Michigan Consolidated Gas Company, permits to relocate their pipes, poles, and lines in the vacated streets and alleys to locate them most conveniently to the public interest, and that such streets and alleys and consistent with public health, safety, convenience and good order; and be it further resolved, That the Detroit Edison Company, the Michigan Bell Telephone Company and the Michigan Consolidated Gas Company are hereby

directed to remove all their pipes, poles, and wires from the "vacated" streets and alleys without expense to the City of Detroit thirty days after receipt of a copy of this resolution; and be it further

Resolved, That the City Clerk is authorized to mail to the Detroit Edison Company, the Michigan Bell Telephone Company and the Michigan Consolidated Gas Co., a certified copy of this resolution; and be it further resolved, That the City of Detroit, Superior Avenue, 50 feet wide, east of Brush Street as platted in Brush Street, Part of the Albion Beaubien Farm, City of Detroit, Wayne County, Michigan, as recorded in Liber 2, Page 29 of Plats Wayne County Records lying north of and adjoining the northerly line of Lot 16, and all of the above-mentioned subdivi-

Also, all that part of Superior Avenue, 50 feet wide, west of Beaubien Street, as platted in Albert Crane's Section of the Albion Beaubien Farm, north of the Albion Beaubien Farm, City of Detroit, Wayne County, Michigan, as recorded in Liber 3, Page 10 of Plats Wayne County Records lying north of and adjoining the northerly line of Lots 16, 17, 18, and 19, north of and adjoining the northerly line of the public alley lying between the southerly line of Lots 20, 21, and 22, and lying south of and adjoining the southerly line of Lots 22 and 23, all of the above-mentioned subdivision.

Also, all that part of Superior Avenue, 50 feet wide, east of Beaubien Street, lying north of and adjoining the southerly line of Lot 16, both inclusive, of J. C. Goodrich's Subdivision of Lots 9 and 10 of Geneva Township, Division of Outlot 187 of Lambert Farm, City of Detroit, Wayne County, Michigan, as recorded in Liber 6, Page 44 of Plats Wayne County Records and 22 1/2 feet wide, north of and adjoining the northerly line of Lot 16, both inclusive, of the subdivision of Lots 11 to 17, both inclusive, of the subdivision of Outlot 187 of Lambert Farm, City of Detroit, Wayne County, Michigan, as recorded in Liber 5, Page 67 of the Plats Wayne County Records;

Also, all that part of Superior Avenue, 50 feet wide, west of St. Antoine Street, 120 feet wide, established, as platted in Van Dyke's Subdivision of Part of the Albion Beaubien Farm, north of Grove Street, City of Detroit, Wayne County, Michigan, as recorded in Liber 1, Page 25 of Plats Wayne County Records lying north of and adjoining the northerly line of Lot 16, north of and adjoining the northerly line of the westerly 300 feet of

Alexandrine Avenue and the southeasterly line of new Beauble Avenue, 120 feet wide, as platted in the Medical Center Urban Renewal Plat No. 1, as recorded in the Michigan Bell Telephone Company's Records and as plated in Van Dyke's Subdivision of Part of the Antoine Beauble Farm, north of Grove Street, as recorded in the Michigan Bell Telephone Company's Records, all of the above being more particularly described as follows: Beginning at the intersection of the southwesterly line of St. Antoine Street and with the west line of St. Antoine Street; thence N. 26d 09m 00s W., along the westerly line of St. Antoine Street, 228.02 feet to point; thence going a curve concave to the left, radius 520.00 feet, central angle 25d 52m 52s, chord bearing N 13d 29m 06s W., chord distance 229.90 feet to a point on the east line of St. Antoine Street; thence S. 26d 09m 00s E., along the east line of St. Antoine Street, 228.02 feet to the south line of Alexandrine Avenue; thence S. 63d 41m 30s W., along the south line of Alexandrine Avenue, 53.00 feet to the corner of beginning.

All of the same are hereby vacated as public streets to become a part and parcel of the adjoining property subject to the following reservations:

- 1) Underground easements are hereby reserved under the right-of-way of said streets heretobove described for the public utilities.
- 2) The right of ingress and egress to and over said easements for the purpose of installing, maintaining, repairing, removing or replacing public utilities.
- 3) Public utilities shall not be installed on surface but only underground and no buildings or structures of any kind whatsoever except near-by (line fences) shall be built or placed upon said easements, and further

RESOLVED, That the Detroit Edison Company, the Michigan Bell Telephone Company are hereby directed to remove all their overhead poles and wires from the vacated streets without expense, after receipt of a copy of this resolution; and be it further

RESOLVED, That the City Clerk is hereby directed to mail to the Michigan Bell Telephone Company, and the Michigan Consolidated Gas Company, a certified copy of this resolution.

Adopted as follows:

Votes — Councilmen Brickley, Connelley, McGowan, Ravitz, Rogell and President Carey—7.
Nays—None.

By Councilman John C. Miller, Jr., City Clerk, at the request of the Board of Public Works, for the rehabilitation of the blighted area known as the East Side, and Medical Center, R-35, and Medical Center Project, Nos. 2-Mitch, R-35, and R-36, subject to Act 344, and Chapter 208, Laws of 1945, as amended, in order to carry out the provisions of said act, and to make such other things necessary among other things for the City to vacate and plow streets and alleys and following:

All that part of Alexandrine Avenue, 50 feet wide, east of Brush Street south of and adjoining the northerly line of Lot 4 of Brush Subdivision, lying between the southerly line of Alexandrine Street and the southerly line of Alexandrine Avenue, City of Detroit, Wayne County, Michigan, as recorded in Plat 7, Page 8, of Plats Wayne County Records, as recorded in north of and adjoining the northerly line of easterly 72.65 feet of lot 33, all of the above mentioned subdivision, and the northerly line of the vacated alley adjoining lot 33, all of Brush Subdivision of that part of the Brush Farm lying between the southerly line of the northerly line of Alexandrine Avenue and the north line of Brady Street, City of Detroit, Wayne County, Michigan, as recorded in Plat 9, Page 8, of Plats Wayne County Records, as recorded in

All that part of Alexandrine Avenue, 50 feet wide, west of Beaubien Streets, as plotted in Albert Crane's subdivision of Outer Lot 187 of the Lambert Beaubien Block, City of Detroit, Wayne County, Michigan, as recorded in Plat 1, Page 8 of Plats Wayne County Records lying north of and adjoining the northerly line of lots 3, 4, 5, and 6 north of and adjoining the northerly line of the vacated alley lying between Lots 3 and 4, south of and adjoining the northerly line of Lots 7, 8, 9, and 10, and lying south of and adjoining the southerly line of the public alley lying between Lots 3 and 4, all of the above mentioned subdivision.

All that part of Alexandrine Avenue, 50 feet wide east of Beaubien Street, as plotted in the Rehabilitation Division of the City of Detroit, City of Detroit, Wayne County, Michigan, as recorded in Plat 2, Page 10, of Plats Wayne County Records lying north of and adjoining the northerly line of lots 3, 4, 5, and 6 north of and adjoining the northerly line of the vacated alley lying between Lots 3 and 4, south of and adjoining the northerly line of Lots 7, 8, 9, and 10, and south of and adjoining the public alley lying between lots 3 and 10, all of the above mentioned subdivision.

All that part of Alexandrine Avenue, 50 feet wide, west of St. Antoine Street as plotted in Van Dyke's Subdivision of part of the Antoine Beaubien Farm, located on the corner of Alexander Street and Brady Street, City of Detroit, Wayne County, Michigan, as recorded in Plat 1, Page 24, of Plats Wayne County Records lying north of and adjoining the northerly line of Lot 2, Block 13, except the southerly line of and adjoining the northerly line of Lot 15, of Block 13, except the

SHORT FORM--TRUE COPY CERTIFICATE

adopted by the Common Council on 2-22-66
 ACTING
 and approved by the Mayor on 2-28-66

as appears from the Journal of said Common Council, on file in my office.

IN WITNESS WHEREOF, I have hereunto
set my hand and affixed the Corporate
Seal of said City, at Detroit, on

3-4-66

Thomas D. Leadbetter
City Clerk

WOODWARD AVE. 120 FT. WD.

WILLIS AVE. 100 FT. WD.

ALEXANDRINE AVE. 100 FT. WD.




MARTIN PLACE 100 FT. WD.


ORCHESTRA PLACE 30 FT. WD.

BRADY ST. 50 FT. WD.

JOHN R. ST. 60 FT. WD.

BRUSH ST. 60 FT. WD.

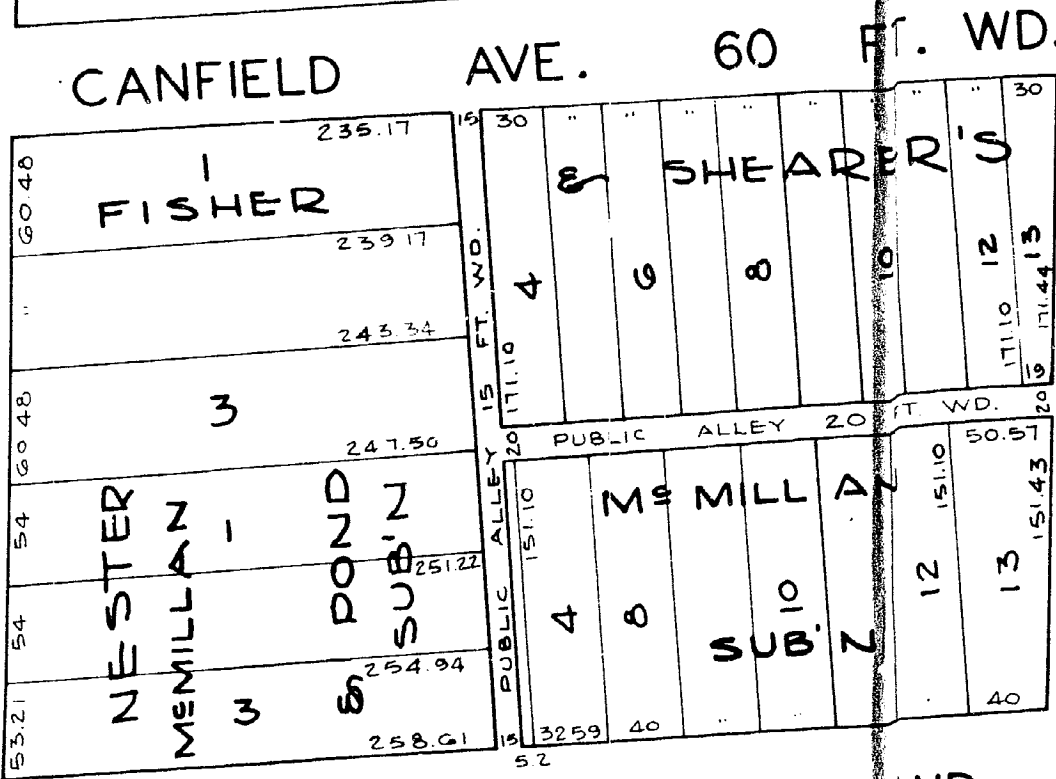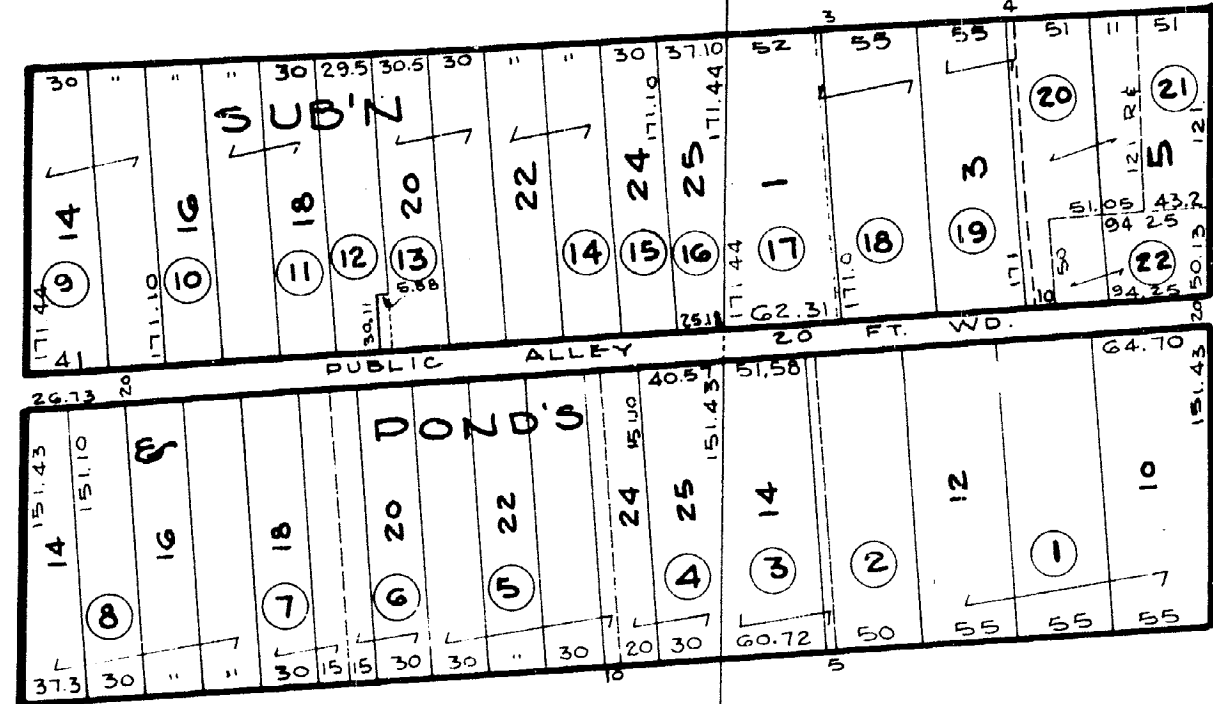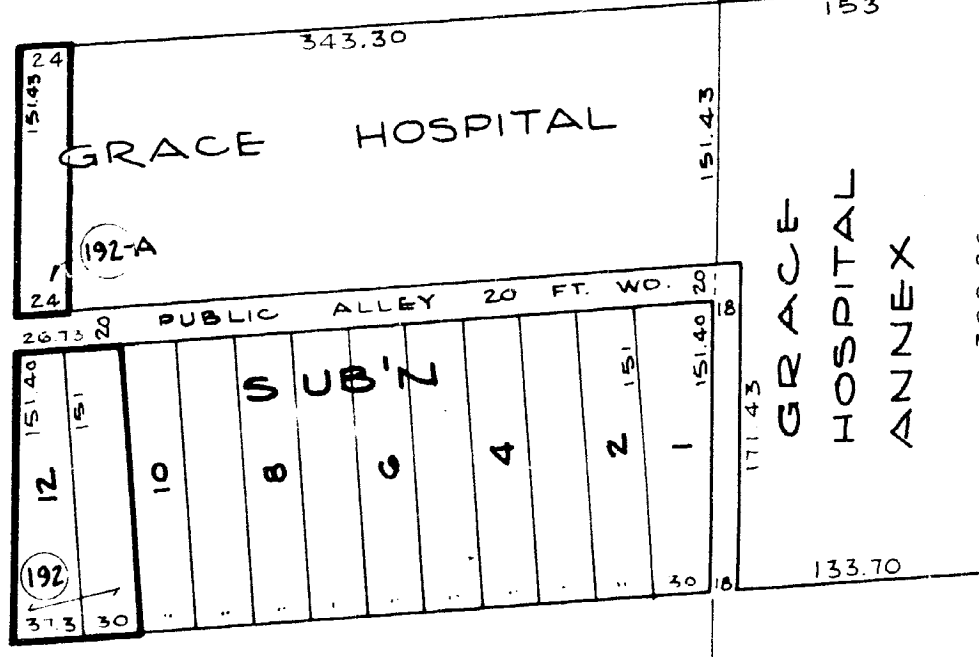

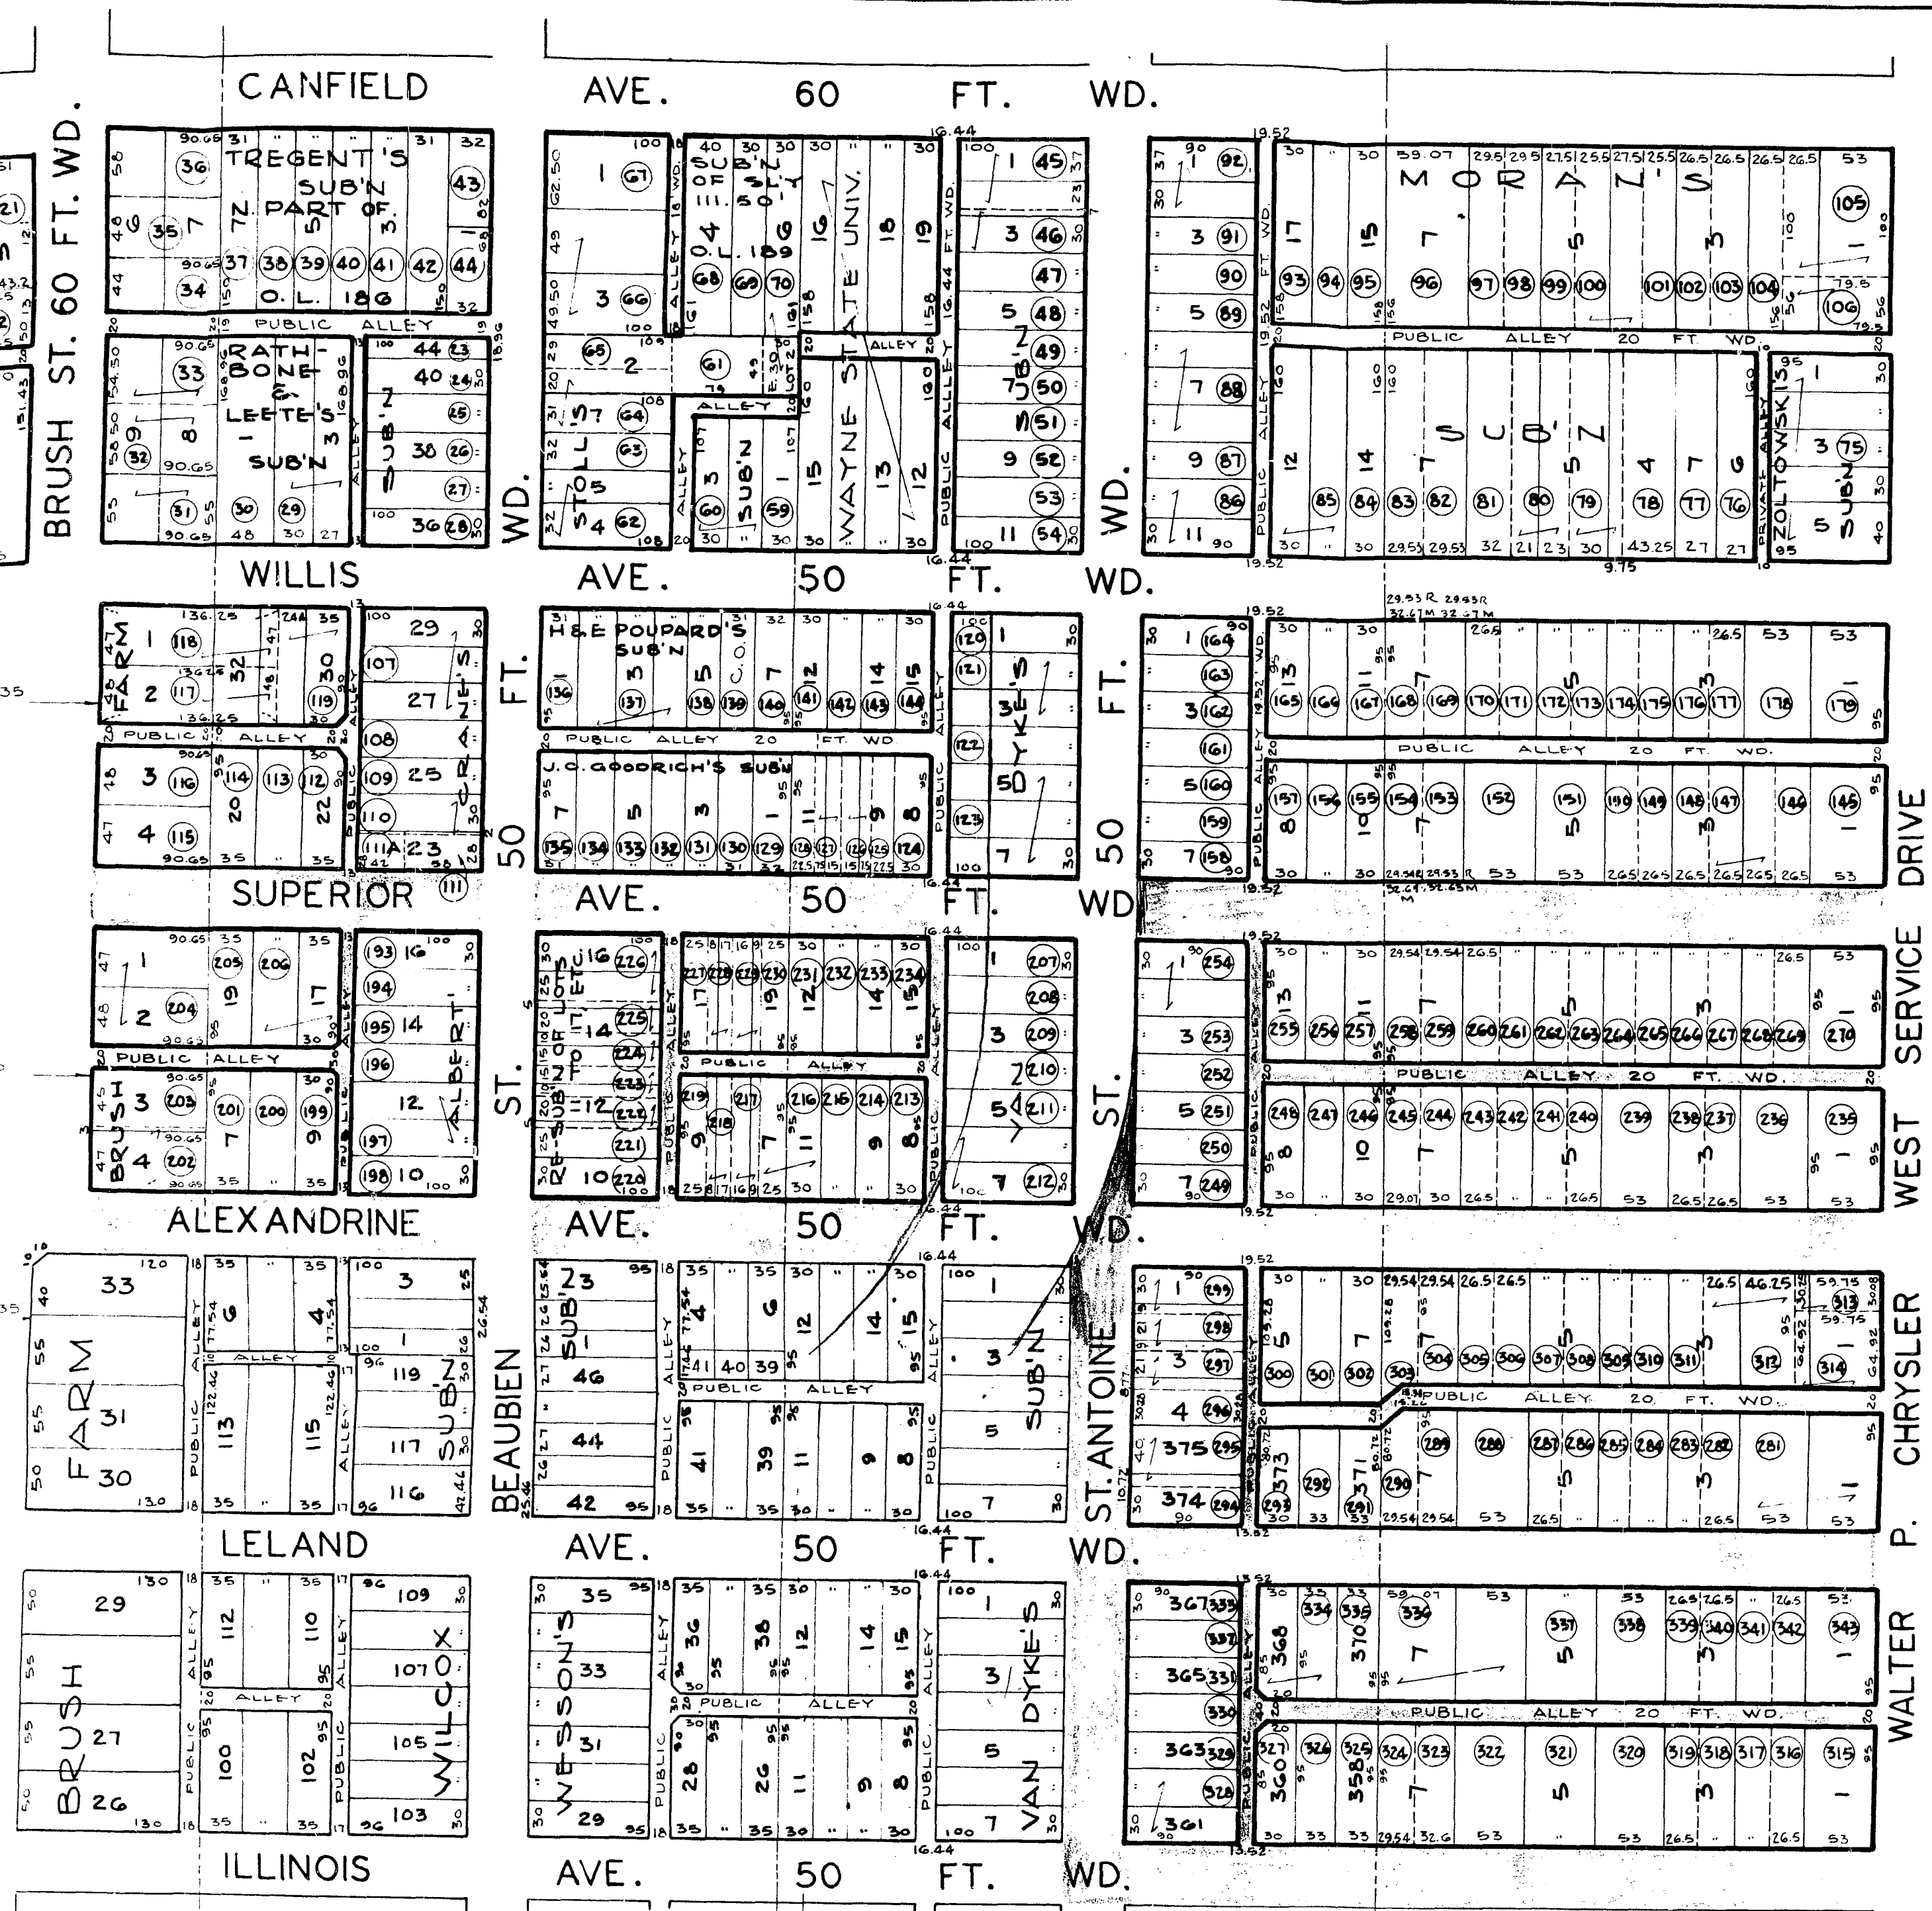

I HEREBY CERTIFY THAT THE PORTION OF THIS PLAT IN HEAVY OUTLINE SHOWS PROPERTY TO BE ACQUIRED BY THE CITY OF DETROIT FOR URBAN RENEWAL DEVELOPMENT AND OTHER MUNICIPAL PUBLIC PURPOSES, MEDICAL CENTER PROJECT SECTION 2, IN ACCORDANCE WITH A RESOLUTION OF THE COMMON COUNCIL ON OCTOBER 9, 1962 J.C.C. PAGES 2313-2315.

CITY ENGINEER

REQUESTED VACATION OF STREETS & ALLEYS
REQUESTED VACATION WITH RESERVATION FOR
UNDERGROUND EASEMENT.

DRAWING NO. 2296

CITY OF DETROIT
DEPARTMENT OF PUBLIC WORKS
CITY ENGINEERS' OFFICE

LAND TO BE ACQUIRED FOR MEDICAL CENTER-SECTION 2
LOCATED IN AN AREA BOUNDED BY WOODWARD, CHRYSLER FREEWAY,
ILLINOIS AND CANFIELD AVENUES.

SCALE 1"=100'

SHEET 1 OF 1 SHEETS
JOB NO. MO 2 (1-531)
DRWG NO. [REDACTED]
DATE 1-21-63