

Received for Record the 30th day of January A.D. 1857 at 3 O'clock P.M.
H. S. Roberts
Register.

Know all men by these presents that we Elam Fisher & Jas Shearer of Detroit Michigan do hereby present the within plat of subdivision of Park lots 31 & 32 for Record and dedicate to the public the perpetual use of the streets and alleys therein named reserving to ourselves our heirs and assigns the reversion thereof whenever the same may be discontinued by law. In witness whereof we have hereunto attached our hands and seals at Detroit this 30th day of January A.D. 1857


In presence of
H. S. Roberts
H. P. Howland

Elam Fisher
Jas. Shearer

State of Michigan } ss. Personally appeared before me this 30th January A.D. 1857 Elam Fisher
County of Wayne } and Jas Shearer known to me to be the persons who executed the foregoing who acknowledged
that they executed the same for the uses and purposes therein stated
H. P. Howland Notary Public Wayne Co. Mich.

FISHER & SHEARER'S
SUBDIVISION OF
PARK LOTS 31 AND 32.

10690

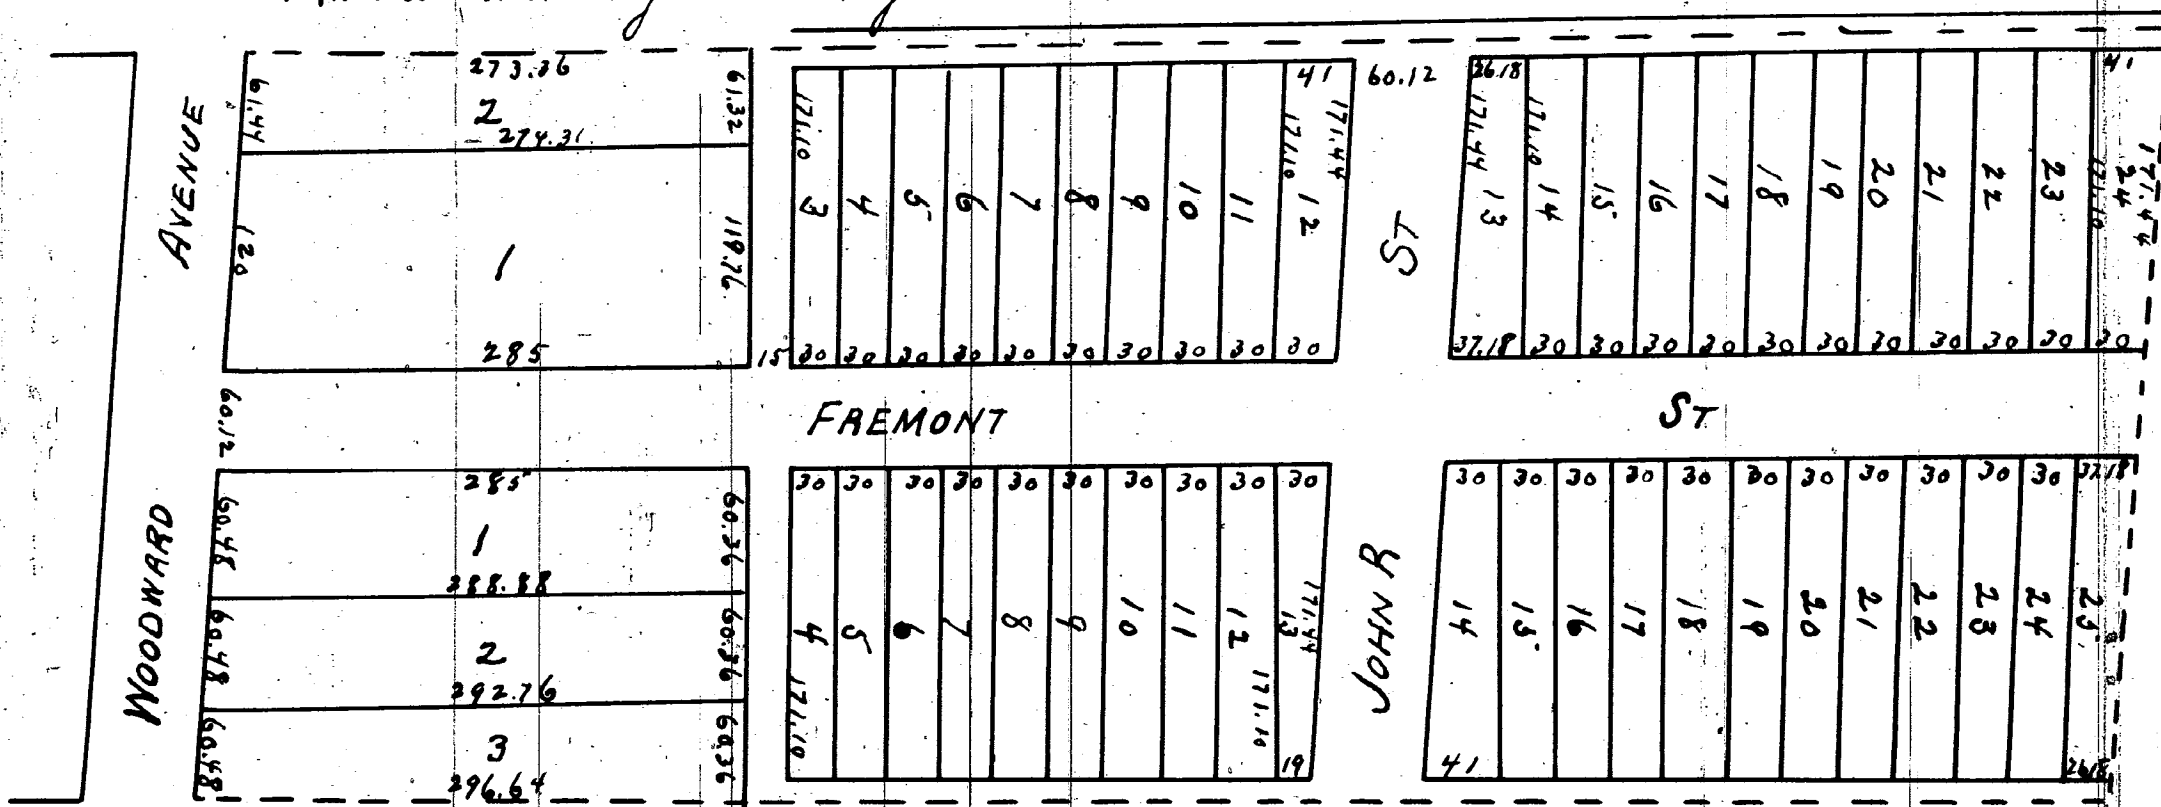

I hereby certify that these plats are correct copies of the plats now on record in the Register of Deeds office, being made under the supervision of the Auditor General by tracing the plats on record and affixing thereto carefully compared copies of the dedications and certificates

Dated this 18th day of May 1910

Geo. W. Bennett

Clk. Aud. Genl. Dept.

Received for Record the 11th day of February A.D. 1857 at 5 1/2 O'clock P.M.

Norace S. Roberts
Register.

Know all men by these presents that we William B. Wesson and Lacyra E. his Wife of Detroit Michigan do hereby dedicate to the Public the perpetual use of the streets and alleys on the Plat hereto annexed reserving to ourselves our heirs and assigns the reversion thereof whenever the same may be discontinued by law.

Detroit Michigan January 20th 1857

Signed and sealed in presence of
N. F. Draper } William B. Wesson
Wm P. Rathbone } Lacyra E. Wesson

State of Michigan } ss.
County of Wayne }


Personally appeared before me this Eleventh day of February 1857 William B. Wesson and Lacyra E. his Wife who acknowledged they executed the above instrument for the uses and purposes mentioned. And the said Lacyra E. Wesson Wife of the said William B. Wesson on a private examination separate and apart from her said husband acknowledged she executed this instrument freely and without any fear or compulsion of any person.

A. F. Draper

Notary Public
Wayne County
Michigan

WESSON'S
SUBDIVISION OF
OUT LOT N^o 185
L. BEAUBIEN FARM
DETROIT.

10691

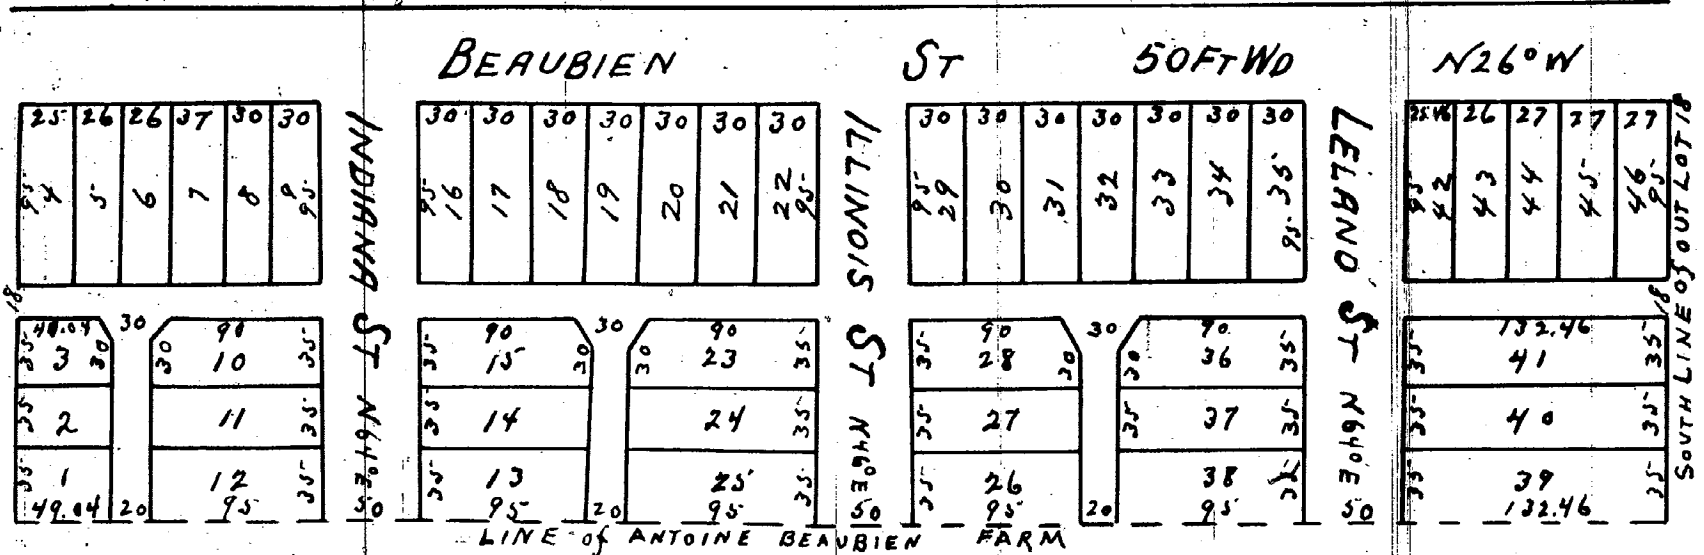

This is to certify that the above plat has been compared with the original plat of record in the office of Register of Deeds of Wayne County and found to be true copies of the same.

A. H. Willmarth

Surveyor.