

ClibPDF - www.fastio.com

By Council Member Ravitz:

Resolved, All that part of Forest Avenue, 70 feet wide, between the west line of Brush Street (60 feet wide) and a line 24.00 feet easterly of and parallel to the east line of John R. Street (60 feet wide) lying southerly of and abutting the south line of lots on the north side of said Forest Avenue, being Lot 15 (except the westerly 24.00 feet of said lot, measured at right angles, to be dedicated for public street widening later in this resolution), and Lots 16 thru 26; also lying northerly of and abutting the north line of lots on the south side of said Forest Avenue, being the easterly 25.00 feet of Lot 19 and Lots 20 thru 26 of "Brooks and Carlisle's Subdivision of Park Lots 34 and 35," City of Detroit, Wayne County, Michigan as recorded in Liber 1, Page 269, Plats, Wayne County Records; also lying northerly of and abutting the north line of Lot 1 (except the westerly 24.00 feet of said lot, measured at right angles, to be dedicated for public street widening later in this resolution), and Lots 2 and 3 of "D. J. Smith's Subdivision of Lots 15, 16, 17, and 18 and west five feet of Lot 19 on the south side of Forest Avenue East," City of Detroit, Wayne County, Michigan as recorded in Liber 7, Page 65, Plats, Wayne County Records; also lying southerly of and abutting the south line of Lots 10 thru 14, Block 21; also lying northerly of and abutting the north line of Lots 1 thru 5, Block 20 of "Brush Subdivision of that Part of Brush Farm lying between the south line of Farnsworth Street and the south line of Alexandrine Avenue," City of Detroit, Wayne County, Michigan as recorded in Liber 17, Page 29, Plats, Wayne County Records; also lying southerly of and abutting the south line of Lot 1 (except the westerly 24.00 feet of said lot, measured at right angles, to be dedicated for public street widening later in this resolution), and Lot 26 (on the north side of said Forest Avenue) of said "Brooks and Carlisle's Subdivision" (as recorded in L. 1, P. 269 PWCR).

Be and the same is hereby vacated as a public (street) right-of-way to become part and parcel of the abutting property; subject to the terms and conditions of a "Construction Approval Agreement" and an "Easement Encroachment Permit" (both referenced in a Law Department letter, written to "William Webb, Project Manager-087C, Department of Veterans Affairs, 810 Vermont Avenue, N.W., Washington, D.C. 20420," dated January 26, 1990; signed by "Darryl F. Alexander, Assistant Corporation Counsel") between the Detroit Water and Sewerage Department (DWSD) and the United States Department of Veterans Affairs (VA) to construct over and in close proximity to the "Springfield River Water Tunnel" for the purpose of construction of a Veterans Administration Medical Center Hospital; and be it further

Resolved, All that part of Garfield Avenue, 60 feet wide, between the west line of Brush Street (60 feet wide) and a line 24.00 feet easterly of and parallel to the east line of John R. Street (60 feet wide) lying southerly of and abutting the south line of Lot 12 (except the westerly 24.00 feet of said lot, measured at right angles, to be dedicated for public street widening later in this resolution), and Lots 13 thru 23; also lying northerly of and abutting the north line of Lot 95 (except the westerly 24.00 feet of said lot, measured at right angles, to be dedicated for public street widening later in this resolution), and Lots 24 thru 34 of the "Plat of Hubbard and King's Subdivision of Park Lot 32 and Part of Park Lot 33," City of Detroit, Wayne County, Michigan as recorded in Liber 7, Page 20, Plats, Wayne County Records; also lying southerly of and abutting the south line of Lots 10 thru 14, Block 20; also lying northerly of and abutting the north line of Lots 1 thru 5, Block 19 of "Brush Subdivision of that Part of Brush Farm lying between the south line of Farnsworth Street and the south line of Alexandrine Avenue," City of Detroit, Wayne County, Michigan as recorded in Liber 17, Page 29, Plats, Wayne County Records; also lying southerly of and abutting the south line of Lot 1 (except the westerly 24.00 feet of said lot, measured at right angles, to be dedicated for public street widening later in this resolution), and Lots 11 thru 16 of "Parson's Subdivision of South Half of Park Lot 36," City of Detroit, Wayne County, Michigan as recorded in Liber 15, Page 14, Plats, Wayne County Records; also lying northerly of and abutting the north line of lots on the north side of Forest Avenue, being Lot 15 (except the westerly 24.00 feet of said lot, measured at right angles, to be dedicated for public street widening

later in this resolution), and Lots 16 thru 26 of "Brooks and Carlisle's Subdivision of Park Lots 34 and 35 and part of Park Lot 33," City of Detroit, Wayne County, Michigan as recorded in Liber 1, Page 269, Plats, Wayne County Records; also lying southerly of and abutting the south line of Lots 1 thru 5, Block 21; also lying northerly of and abutting the north line of Lots 10 thru 14, Block 21 of "Brush Subdivision of that Part of Brush Farm lying between the south line of Farnsworth Street and the south line of Alexandrine Avenue," City of Detroit, Wayne County, Michigan as recorded in Liber 17, Page 29, Plats, Wayne County Records; also lying southerly of and abutting the south line of a strip of surplus property between Lot 16 of said "Parson's Subdivision" (as recorded in L. 15, P. 14 PWCR), and Lot 1, Block 21 of said "Brush Subdivision" (as recorded in L. 17, P. 29 PWCR); also lying northerly of and abutting the north line of a strip of surplus property between Lot 14, Block 21 of said "Brush Subdivision" (as recorded in L. 17, P. 29 PWCR), and Lot 26 (on the north side of said Forest Avenue) of said "Brooks and Carlisle's Subdivision" (as recorded in L. 1, P. 269 PWCR); also

All that part of the east-west public alley, 15 feet wide, first south of Forest Avenue and east of (proposed) John R. Street (84 feet wide), lying southerly of and abutting the south line of Lot 1 (except the westerly 24.00 feet of said lot, measured at right angles, to be dedicated for public street widening later in this resolution), and Lots 2 and 3; also lying northerly of and abutting the north line of the north-south public alley, 15 feet wide (east of John R. Street and south of Forest Avenue); also lying southerly of and abutting the south line of Lot 4 (except the westerly 24.00 feet of said lot, measured at right angles, to be dedicated for public street widening later in this resolution) of "D. J. Smith's Subdivision of Lots 15, 16, 17, and 18 and west five feet of Lot 19 on the south side of Forest Avenue East," City of Detroit, Wayne County, Michigan as recorded in Liber 7, Page 65, Plats, Wayne County Records; also

All of the north-south public alley, 15 feet wide, first east of (proposed) John R. Street (84 feet wide) between Garfield and Forest Avenues, lying easterly of and abutting the east line of Lots 4 thru 6 of "D. J. Smith's Subdivision of Lots 15, 16, 17, and 18 and west five feet of Lot 19 on the south side of Forest Avenue East," City of Detroit, Wayne County, Michigan as recorded in Liber 7, Page 65, Plats, Wayne County Records; also lying westerly of and abutting the west line of a part of lot (on the south side of Forest Avenue), being the easterly 25.00 feet of the southerly 90.45 feet of Lot 19 of "Brooks and Carlisle's Subdivision of Park Lots 34 and 35 and part of Park Lot 33," City of Detroit, Wayne County, Michigan as recorded in Liber 1, Page 269, Plats, Wayne County Records; also

All that part of the east-west public alley, 20 feet wide, east of (proposed) John R. Street (84 feet wide) between Garfield and Forest Avenues, lying southerly of and abutting the south line of the north-south public alley, 15 feet wide (east of John R. Street and south of Forest Avenue); also lying southerly of and abutting the south line of Lot 6 (except the westerly 24.00 feet of said lot, measured at right angles, to be dedicated for public street widening later in this resolution) of "D. J. Smith's Subdivision of Lots 15, 16, 17, and 18 and west five feet of Lot 19 on the south side of Forest Avenue East," City of Detroit, Wayne County, Michigan as recorded in Liber 7, Page 65, Plats, Wayne County Records; also lying southerly of and abutting the south line of lots and part of lot (on the south side of Forest Avenue), being the easterly 25.00 feet of Lot 12 (except the westerly 24.00 feet of said lot, measured at right angles, to be dedicated for public street widening later in this resolution) and Lots 13 thru 23 of the "Plat of Hubbard and King's Subdivision of Park Lot 32 and Part of Park Lot 33," City of Detroit, Wayne County, Michigan as recorded in Liber 7, Page 20, Plats, Wayne County Records; also lying southerly of and abutting the south line of Lot 1 (except the westerly 24.00 feet of said lot, measured at right angles, to be dedicated for public street widening later in this resolution), and Lots 11 thru 16 of "Parson's Subdivision of South Half of Park Lot 36," City of Detroit, Wayne County, Michigan as recorded in Liber 15, Page 14, Plats, Wayne County Records; also lying northerly of and abutting the north line of lots on the north side of Forest Avenue, being Lot 15 (except the westerly 24.00 feet of said lot, measured at right angles, to be dedicated for public street widening

All of the remaining part of the "L"-shaped east-west public alley, 20 feet wide and variable width (not previously vacated in the City Council resolution adopted on October 4, 1982 — J.C.C. page 658), west of Brush Street between Garfield and Forest Avenues, lying southerly of and abutting the south line of Lots 1 thru 5, Block 21; also lying northerly of and abutting the north line of Lots 10 thru 14, Block 20 of "Brush Subdivision of that Part of Brush Farm lying between the south line of Farnsworth Street and the south line of Alexandrine Avenue," City of Detroit, Wayne County, Michigan as recorded in Liber 17, Page 29, Plats, Wayne County Records; also

All that part of the east-west public alley, 20 feet wide, in the block bounded by (proposed) John R. Street (84 feet wide), Brush Street, Canfield and Garfield Avenues lying southerly of and abutting the south line of Lot 35 (except the westerly 24.00 feet of said lot, measured at right angles, to be dedicated for public street widening later in this resolution), and Lots 24 thru 34 of the "Plat of Hubbard and King's Subdivision of Park Lot 32 and Part of Park Lot 33," City of Detroit, Wayne County, Michigan as recorded in Liber 7, Page 20, Plats, Wayne County Records; also lying northerly of and abutting the north line of Lot 13 (except the westerly 24.00 feet of said lot, measured at right angles, to be dedicated for public street widening later in this resolution), and Lots 14 thru 24 of "Fisher and Shearer's Subdivision of Park Lots 30 and 31," City of Detroit, Wayne County, Michigan as recorded in Liber 1, Page 15, Plats, Wayne County Records; also lying southerly of and abutting the south line of Lots 1 thru 5, Block 19; also lying northerly of and abutting the north line of Lots 10 thru 14, Block 19 of "Brush Subdivision of that Part of Brush Farm lying between the south line of Farnsworth Street and the south line of Alexandrine Avenue," City of Detroit, Wayne County, Michigan as recorded in Liber 17, Page 29, Plats, Wayne County Records; also

Be and the same are hereby vacated as public (street and alley) rights-of-way to become part and parcel of the abutting property; and be it further

Resolved, Pursuant to the Court ruling in Center Line v Michigan Bell Telephone Co. 26 Mich. App. 659 (1970), aff. 387 Mich. 260 (1972) the Community and Economic Development Department is hereby authorized to process bills from utility companies and others for the relocation of their equipment in connection with this urban renewal project. However, prior to the processing of bills, the Community and Economic Development Department shall consult with the Law Department to determine which utility removal and/or relocation costs incidental to this urban renewal project are obligatory under current Michigan court rulings; and further

Provided, That the City Clerk shall within 30 days record a certified copy of this resolution with the Wayne County Register of Deeds; and be it further

Resolved, The following described City-owned properties are hereby dedicated for public street purposes (the widening of John R. Street from 60 feet wide to 84 feet wide, between Canfield and Hancock Avenues):

John R. Street Widening (84 feet wide)
Canfield Avenue to Hancock Avenue
Land in the City of Detroit, County of Wayne and State of Michigan being the westerly 24.00 feet of Lot 13, lying northerly of Canfield Avenue, 60 feet wide, of "Fisher and Shearer's Subdivision of Park Lots 30 and 31," as recorded in Liber 1, page 15 of Plats, Wayne County Records; also the westerly 24.00 feet of Lots 12 and 35 of "Plat of Hubbard and King's Subdivision of Park Lot 32 and Part of Park Lot 33," as recorded in Liber 7, page 20 of Plats, Wayne County Records; also the westerly 24.00 feet of Lot 15 lying northerly of Forest Avenue, 70 feet wide, of "Brooks and Carlisle's Subdivision of Park Lots 34 and 35 and part of Park Lot 33," as recorded in Liber 1, Page 269 of Plats, Wayne County Records; also the westerly 24.00 feet of Lot 10 of "Parson's Subdivision of South Half of Park Lot 36," as recorded in Liber 15, Page 14 of Plats, Wayne County Records; all of the above said parts of Lots lying between and adjoining the easterly line of John R. Street, 60 feet wide, and a line 24.00 feet easterly of and parallel to said easterly line of John R. Street, also lying northerly of the northerly line of Canfield Avenue and southerly of southerly line of Hancock Avenue, 70 feet wide.



Adopted as follows:
Yeas — Council Members Butler, Cleveland, Eberhard, Everett, Hill, Hood, Kelley, Ravitz and President Mahaffey—9.
Nays — None.
*WAIVER OF RECONSIDERATION (No. 8) per motions before adjournment.

10693

425405
PA 313
Rec'd Nov. 1-91
425405
PA 314

1-10155
2-9972
3-10765
4-9989
5-11063
6-10693

FORWARD TO STATE TREASURER
DEC 21 9-25-91
PETITION NO. 1415

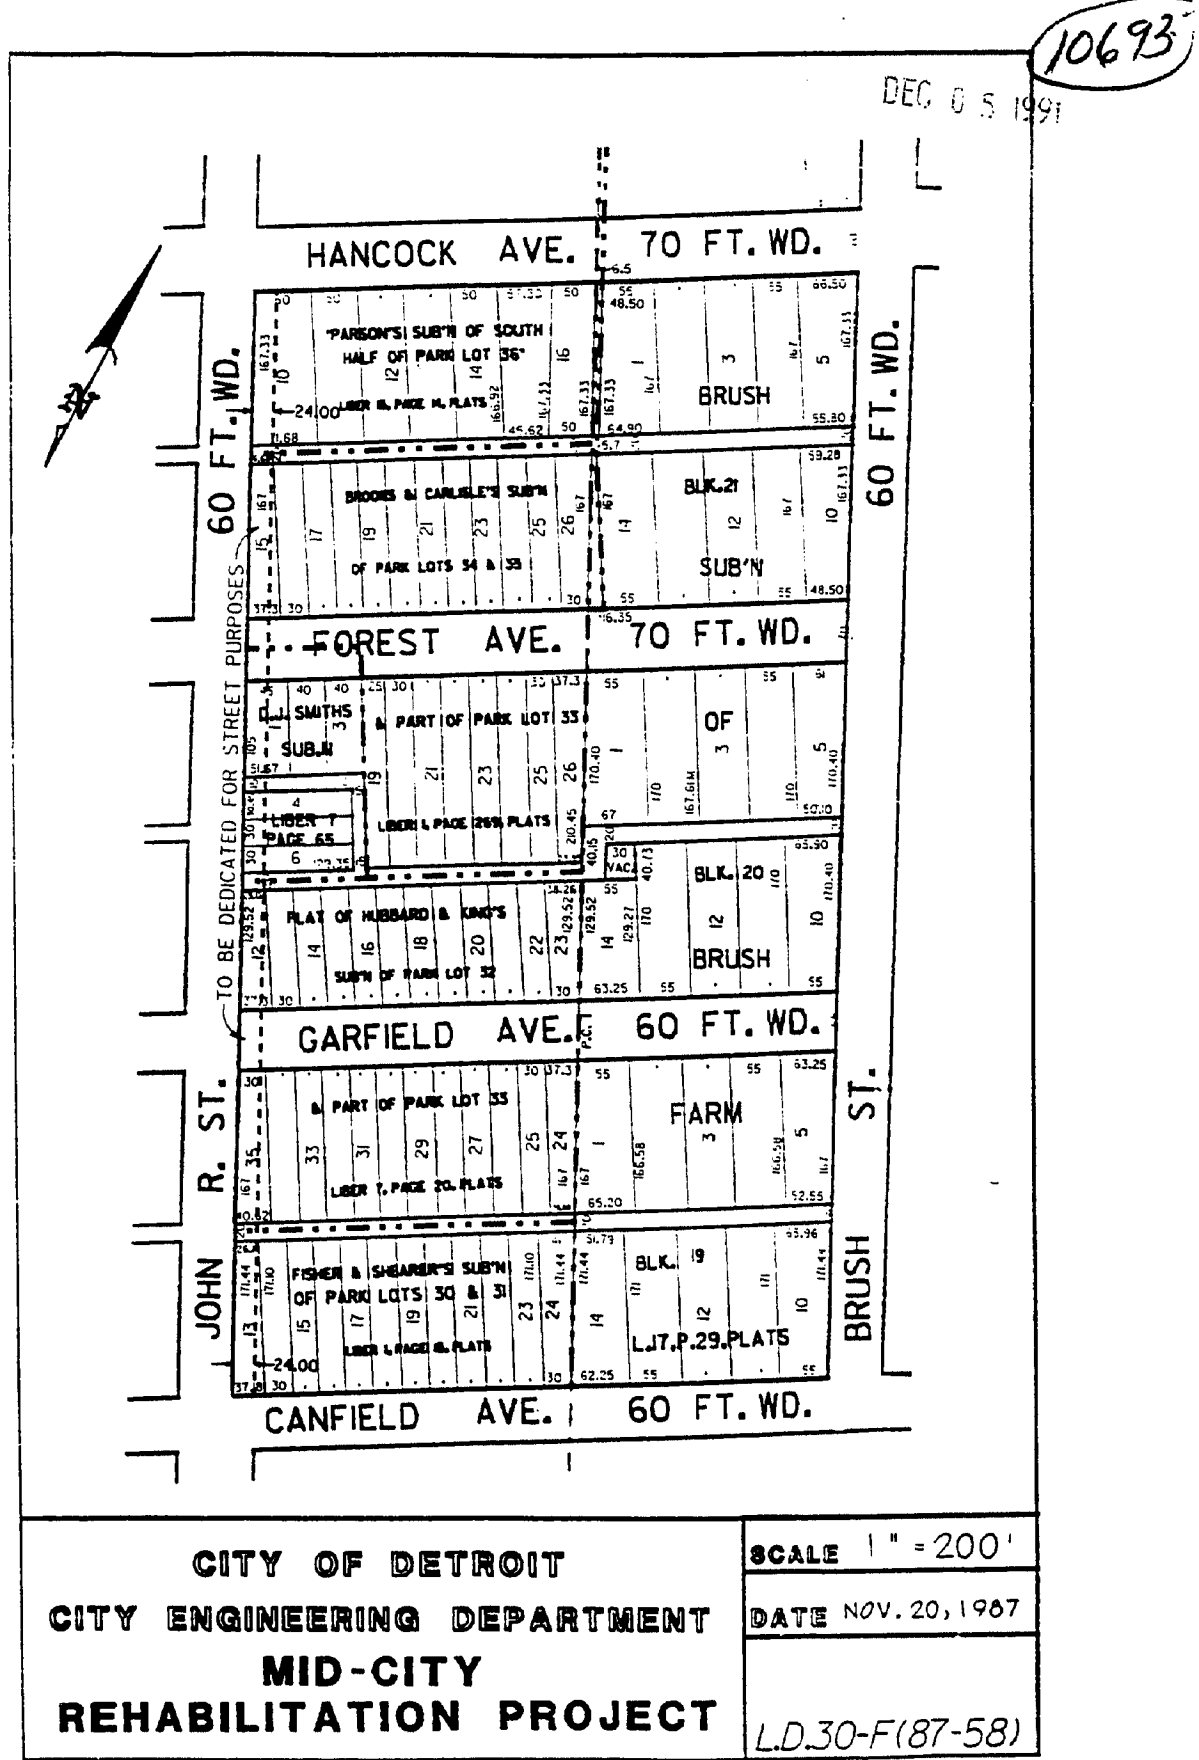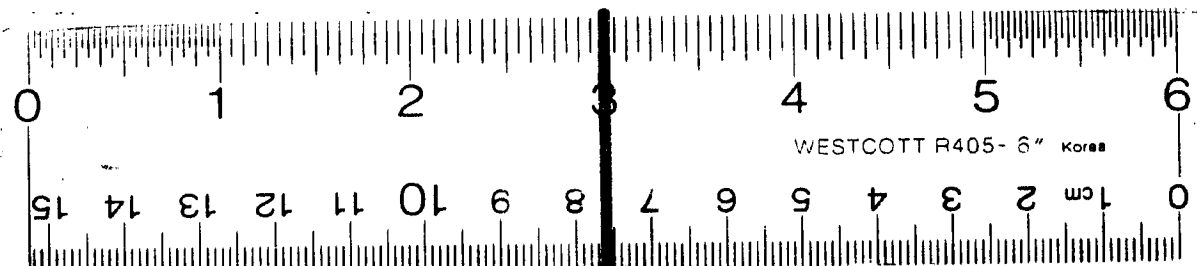

16 X

City Engineering Department
Honorable City Council March 19, 1993
Re: Petition No. 2931, Jewish Vocation Service, Temporary Alley Closing
Extended northerly part of north-south public alley in the block bounded by Woodward Avenue, John R. Street, Willis and Canfield Avenues.
Petition No. 2931 of the "Jewish Vocation Service" requests an extension of the temporary closing of a northerly part of the north-south public alley, 15 feet wide, in the block bounded by Woodward Avenue, John R. Street, Willis and Canfield Avenues.
The first petition (#9104) to temporarily close the referenced public alley was granted by Council on June 9, 1970 (J.C.C. pp. 1424-25). Other extensions were approved by Council in 1973, 1976, 1980, and 1987. The last renewal (Petition No. 1492) expired on September 16, 1992.
The petition was forwarded to the City Engineering Department (on February 2, 1993 by the Community and Economic Development Department) for preparation of a renewal temporary alley closing resolution, extending 5 more years; subject to the customary provisions governing a temporary public alley closing.
An appropriate resolution containing the necessary conditions is attached for consideration by your Honorable Body.
Respectfully submitted,
CLYDE R. HOPKINS
Director
By Council Member Everett:
Whereas, The following petitions to temporarily close a northerly part of the north-south public alley, 15 feet wide, in the block bounded by Woodward Avenue, John R. Street, Willis and Canfield Avenues have been previously granted by City Council:
Petition No. 9104 on June 9, 1970 — J.C.C. pgs. 1424-25;
Petition No. 6584 on July 17, 1973 — J.C.C. pgs. 1880-81;
Petition No. 4156 on October 27, 1976 — J.C.C. pg. 2187;
Petition No. 3982 on October 15, 1980 — J.C.C. pg. 2507;
Petition No. 1492 on September 16, 1987 — J.C.C. pgs. 1990-91; and
Whereas, The last temporary closing renewal expired on September 16, 1992 and the petitioner has requested a further extension (Petition No. 2931 as companies; and referred to the Community and Economic Development Department on January 6, 1993 — J.C.C. pg. 33); and
Whereas, The petitioner has complied with the terms, conditions, and restrictions (if necessary, in conjunction with resolutions; therefore be it
Resolved, The City Engineering Department, and the Community and Department is hereby authorized and Economic Development Department): directed to issue permits to the "Jewish and Vocation Service" to close a northerly part of the north-south public alley, 15 feet wide, in the block bounded by Woodward Avenue, John R. Street, Willis and Canfield Avenues lying westerly of and abutting the west line of Lot 4; also lying mit the storage of materials, display of easterly of and abutting the east line of merchandise, or signs within the temporary north 50.38 feet of Lot 3, Lots 1 and 2 rarily closed public alley. Further, the (Park Lot 30) of "Fisher and Shearer's placement of materials, merchandise, or Subdivision of Park Lots 30 and 31." City signs on any adjacent berm area is prohibited; and recorded in Liber 1, Page 15, Plats, Wayne County Records; on a temporary basis to expire on April 1, 1993;
Provided, The petitioner shall file with the Finance Department an indemnity agreement in form approved by the Law Department by the petitioner at the Department. The agreement shall save the petitioner's expense; and
and protect the City of Detroit harmless. Provided, This resolution is revocable from all claims, damages or expenses at the will, whim or caprice of the City that may arise by reason of the issuance of permits and the faithful or faithful waives the right to claim damages or performance by the petitioner of the compensation for removal of encroachments thereof. Further, the permittee acquires shall agree to pay all claims, damages or no implied or other privileges hereunder expenses that may arise out of the main- not expressly stated herein. If this permit tenance of the temporary public alley is contained for the five (5) year period, the City Council may (upon written request and if the circumstances justify after the City Clerk has recorded a certified copy of this resolution with the and Wayne County Register of Deeds; and
Provided, This permit shall not be assigned or transferred without the written approval of the City Council; and further
Provided, That the City Clerk shall within 30 days record a certified copy of this resolution with the Wayne County Register of Deeds.
Adopted as follows:
Yeas — Council Members Butler, Cleveland, Eberhard, Everett, Hill, Hood, Ravitz, and President Mahaffey — 8.
Nays — None.

STATE OF MICHIGAN) ss. SHORT FORM - TRUE COPY CERTIFICATE
CITY OF DETROIT)

I, JEFFERY D. BLAINE, DEPUTY CITY CLERK of the City of Detroit, do hereby certify that the annexed paper is a True Copy of a Resolution

adopted by the City Council on WEDNESDAY MARCH 31, 1993

and approved by the Mayor on WEDNESDAY APRIL 7th, 1993

DETROIT LEGAL NEWS APRIL 5th, 1993
as appears from the ~~transcript~~ of said City Council, on file in my office.

IN WITNESS WHEREOF, I have hereunto set my hand and affixed the Corporate Seal of said City, at Detroit, on


APRIL 20th, 1993

Jeffery D. Blaine
Deputy City Clerk

10693

BY 24 199

L 26491
P.A. 608
REC'D April 30, 1993

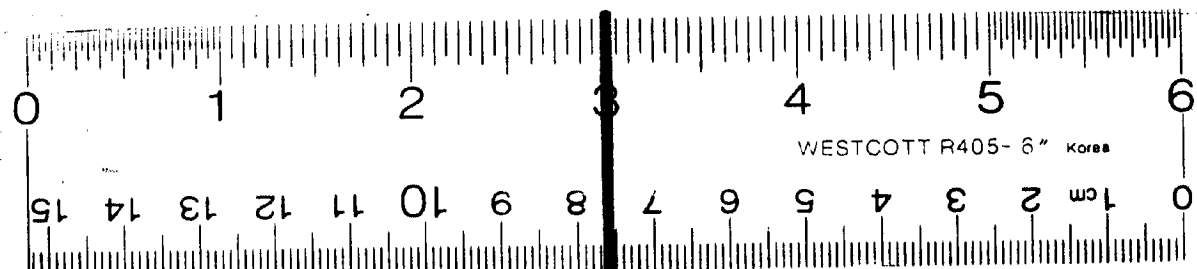

16 X

City Engineering Department
March 19, 1993

Honorable City Council:
Re: Petition No. 2931, Jewish Vocation Service, Temporary Alley Closing. Extended northerly part of north-south public alley in the block bounded by Woodward, John R., Willis and Canfield.

Petition No. 2931 of the "Jewish Vocation Service" requests an extension of the temporary closing of a northerly part of the north-south public alley, 15 feet wide, in the block bounded by Woodward Avenue, John R. Street, Willis and Canfield Avenues.

The first petition (#9104) to temporarily close the referenced public alley was granted by Council on June 9, 1970 (J.C.C. pp. 1424-25). Other extensions were approved by Council in 1973, 1976, 1980, and 1987. The last renewal (Petition No. 1492) expired on September 16, 1992.

The petition was forwarded to the City Engineering Department (on February 2, 1993 by the Community and Economic Development Department) for preparation of a renewal temporary alley closing resolution, extending 5 more years, subject to the customary provisions governing a temporary public alley closing.

An appropriate resolution containing closing: and the necessary conditions is attached for consideration by your Honorable Body.

Respectfully submitted,
CLYDE R. HOPKINS
Director

By Council Member Everett:

Whereas, The following petitions to temporarily close a northerly part of the north-south public alley, 15 feet wide, in the block bounded by Woodward Ave-Zoning Appeals Grant) over the total area, John R. Street, Willis and Canfield with and length of the alley; and Avenues have been previously granted by City Council:

Petition No. 9104 on June 9, 1970 — J.C.C. pgs. 1424-25;

Petition No. 6684 on July 17, 1973 — J.C.C. pgs. 1880-81;

Petition No. 4158 on October 27, 1976 — J.C.C. pg. 2187;

Petition No. 3362 on October 15, 1980 — J.C.C. pg. 2507;

Petition No. 1492 on September 16, 1987 — J.C.C. pgs. 1990-91; and

Whereas, The last temporary closing renewal expired on September 16, 1992 and the petitioner has requested a further extension (Petition No. 2931 as referred to the Community and Economic Development Department on January 6, 1993 — J.C.C. pg. 33); and

Whereas, The petitioner has complied with the terms, conditions, and restrictions of other previously granted Council resolutions; therefore be it

Resolved, The City Engineering Department is hereby authorized and directed to issue permits to the "Jewish Vocation Service" to close a northerly part of the north-south public alley, 15 feet wide, in the block bounded by Woodward Avenue, John R. Street, Willis and Canfield Avenues lying westerly of and abutting the west line of Lot 4; also lying easterly of and abutting the east line of the north 50.38 feet of Lot 3, Lots 1 and 2 (Park Lot 30) of "Fisher and Shearer's Subdivision of Park Lots 30 and 31," City of Detroit, Wayne County, Michigan as recorded in Liber 1, Page 15, Plats, Wayne County Records; on a temporary basis to expire on April 1, 1998;

Provided, The petitioner shall file with the Finance Department an indemnity agreement in form approved by the Law Department. The agreement shall save and protect the City of Detroit harmless from all claims, damages or expenses that may arise by reason of the issuance of permits and the faithful or unfaithful performance by the petitioner of the terms thereof. Further, the petitioner shall agree to pay all claims, damages or expenses that may arise out of the maintenance of the temporary public alley closing; and

Provided, The permit shall be issued after the City Clerk has recorded a certified copy of this resolution with the Wayne County Register of Deeds; and

Provided, The property owned by the petitioner and adjoining the temporary public alley closing shall be subject to the proper zoning or regulated use (Board of Zoning Appeals Grant) over the total area, John R. Street, Willis and Canfield with and length of the alley; and

Provided, No building or other structure (except necessary line fence), shall be constructed on or over the alley. The petitioner shall observe the rules and regulations of the City Engineering Department. The City of Detroit retains all rights and interests in the temporarily closed public alley. The City and all utility companies retain their rights to service, inspect, maintain, repair, install, remove or replace utilities in the temporarily closed public alley. Further, the petitioner shall comply with all specific conditions imposed to insure unimpeded 24-hour-per-day access to the City and utility companies; and

Provided, All of the petitioner's public property fence and gate installation(s) shall be subject to the review and approval of the City Engineering Department.

Adopted as follows:
Yeas — Council Members Butler, Cleveland, Eberhard, Everett, Hill, Hood, Ravitz, and President Mahaffey — 8.
Nays — None.

Adopted as follows:
Yeas — Council Members Butler, Cleveland, Eberhard, Everett, Hill, Hood, Ravitz, and President Mahaffey — 8.
Nays — None.

with the terms, conditions, and restrictions of other previously granted Council resolutions; therefore be it

Resolved, The City Engineering Department is hereby authorized and directed to issue permits to the "Jewish Vocation Service" to close a northerly part of the north-south public alley, 15 feet wide, in the block bounded by Woodward Avenue, John R. Street, Willis and Canfield Avenues lying westerly of and abutting the west line of Lot 4; also lying easterly of and abutting the east line of the north 50.38 feet of Lot 3, Lots 1 and 2 (Park Lot 30) of "Fisher and Shearer's Subdivision of Park Lots 30 and 31," City of Detroit, Wayne County, Michigan as recorded in Liber 1, Page 15, Plats, Wayne County Records; on a temporary basis to expire on April 1, 1998;

Provided, The petitioner shall file with the Finance Department an indemnity agreement in form approved by the Law Department. The agreement shall save and protect the City of Detroit harmless from all claims, damages or expenses that may arise by reason of the issuance of permits and the faithful or unfaithful performance by the petitioner of the terms thereof. Further, the petitioner shall agree to pay all claims, damages or expenses that may arise out of the maintenance of the temporary public alley closing; and

Provided, The permit shall be issued after the City Clerk has recorded a certified copy of this resolution with the Wayne County Register of Deeds; and

Provided, The property owned by the petitioner and adjoining the temporary public alley closing shall be subject to the proper zoning or regulated use (Board of Zoning Appeals Grant) over the total area, John R. Street, Willis and Canfield with and length of the alley; and

Provided, No building or other structure (except necessary line fence), shall be constructed on or over the alley. The petitioner shall observe the rules and regulations of the City Engineering Department. The City of Detroit retains all rights and interests in the temporarily closed public alley. The City and all utility companies retain their rights to service, inspect, maintain, repair, install, remove or replace utilities in the temporarily closed public alley. Further, the petitioner shall comply with all specific conditions imposed to insure unimpeded 24-hour-per-day access to the City and utility companies; and

Provided, All of the petitioner's public property fence and gate installation(s) shall be subject to the review and approval of the City Engineering Department.

Adopted as follows:
Yeas — Council Members Butler, Cleveland, Eberhard, Everett, Hill, Hood, Ravitz, and President Mahaffey — 8.
Nays — None.

Adopted as follows:
Yeas — Council Members Butler, Cleveland, Eberhard, Everett, Hill, Hood, Ravitz, and President Mahaffey — 8.
Nays — None.

10693

AY 2 4 1993

L 26491
P.A. 609
Rec'd April 30, 1993

STATE OF MICHIGAN) ss. SHORT FORM - TRUE COPY CERTIFICATE
CITY OF DETROIT)

I, JEFFERY D. BLAINE, DEPUTY CITY CLERK of the City of Detroit, do

hereby certify that the annexed paper is a True Copy of a Resolution

adopted by the City Council on WEDNESDAY MARCH 31, 1993


and approved by the Mayor on WEDNESDAY APRIL 7th, 1993

DETROIT LEGAL NEWS APRIL 5th, 1993
as appears from the ~~Journal~~ of said City Council, on file in my office.

IN WITNESS WHEREOF, I have hereunto set my hand and affixed the Corporate Seal of said City, at Detroit, on

APRIL 20th, 1993

Jeffery D. Blaine
Deputy City Clerk

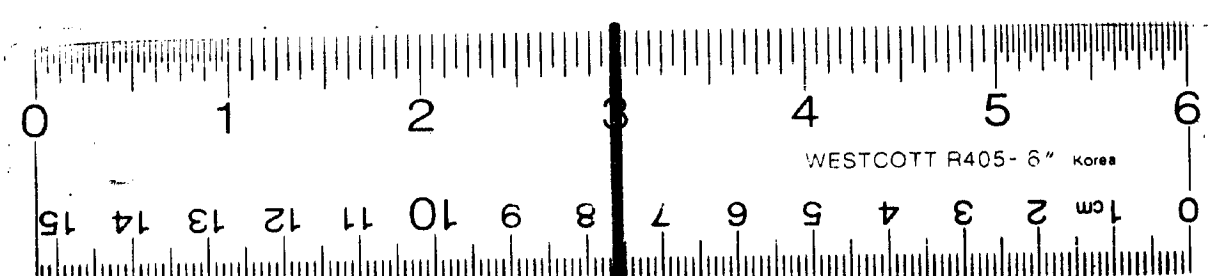

16 X

LAND TO BE ACQUIRED FOR MEDICAL CENTER-SECTION 2
LOCATED IN AN AREA BOUNDED BY WOODWARD, CHRYSLER FREEWAY,
ILLINOIS AND CANFIELD AVENUES

JOB
NO. **MO 2 (1-531)**


DRWG NO. ~~C 4713~~

DATE **1 - 21 - 63**

X-2271

CITY ENGINEER

I HEREBY CERTIFY THAT THE PORTION OF THIS PLAT IN HEAVY OUTLINE SHOWS PROPERTY TO BE ACQUIRED BY THE CITY OF DETROIT FOR URBAN RENEWAL DEVELOPMENT AND OTHER MUNICIPAL PURPOSES . MEDICAL CENTER PROJECT SECTION 2 . IN ACCORDANCE WITH A RESOLUTION OF THE COMMON COUNCIL ON OCTOBER 9, 1962 J.C.C. PAGES 2313-2316.

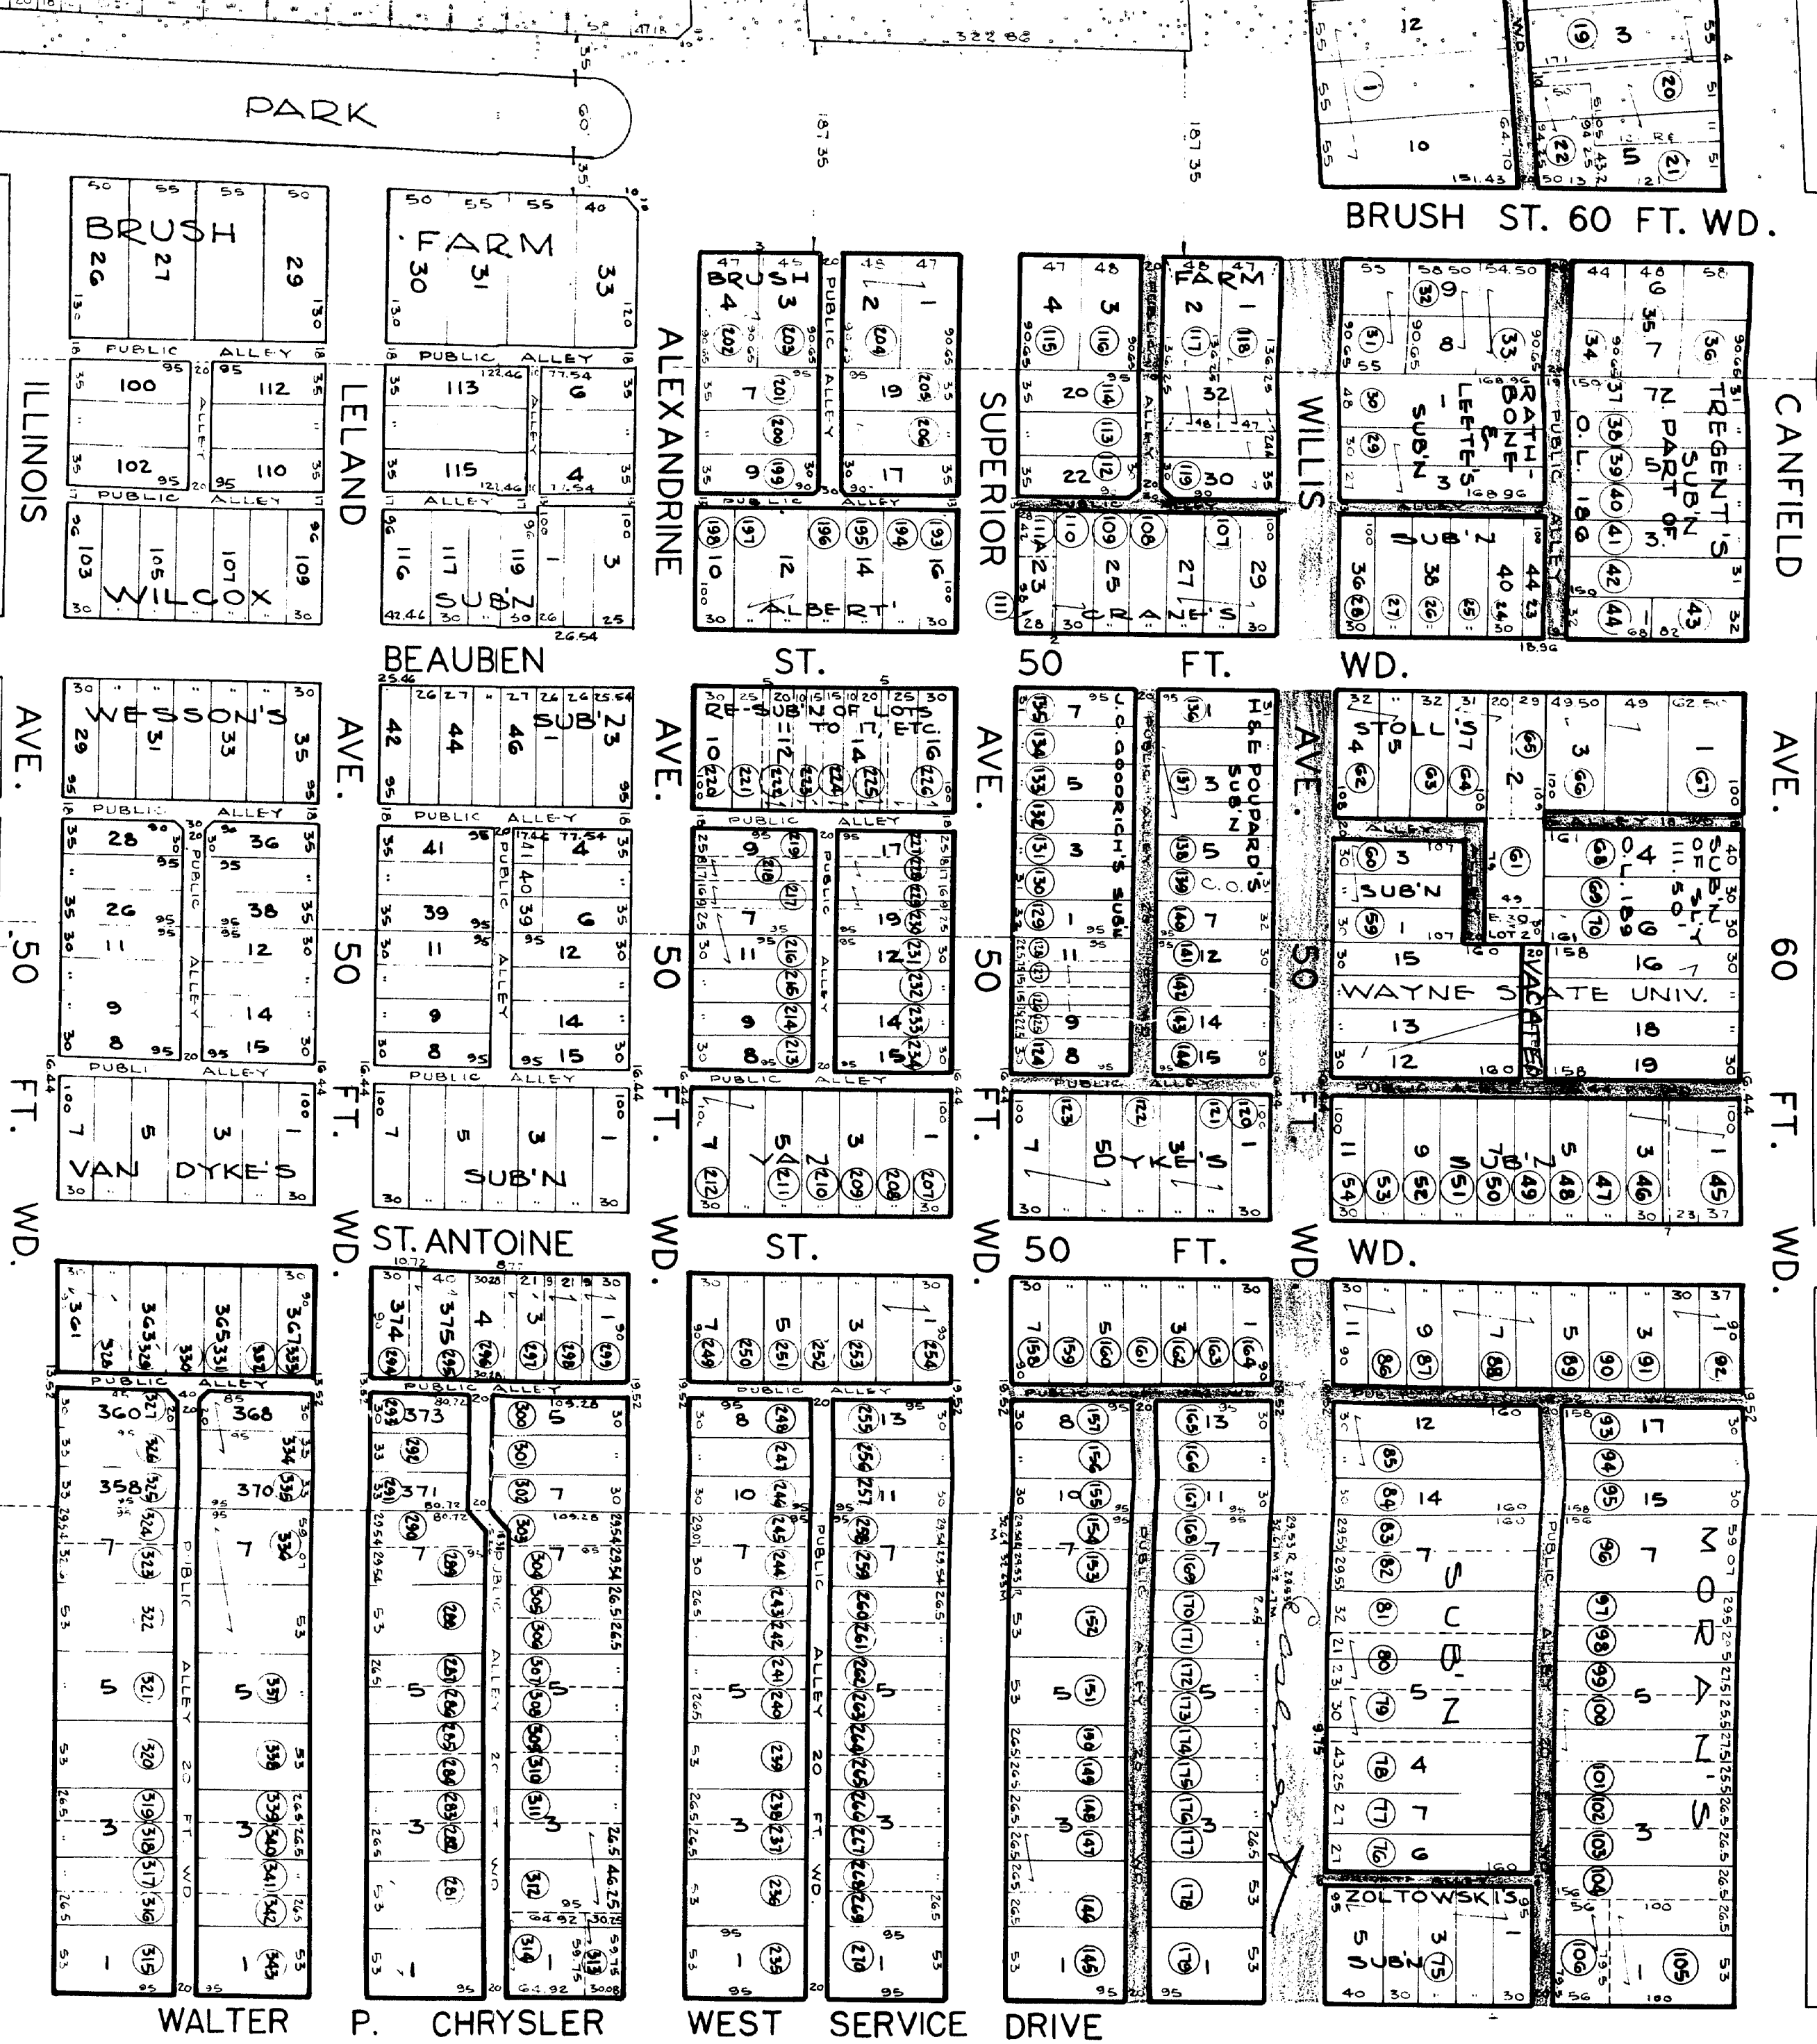


WALTER P. CHRYSLER FREEWAY

SHEET 1 OF 1 SHEETS

MO 2 (1-531)

DRWG NO. ~~C-4743~~

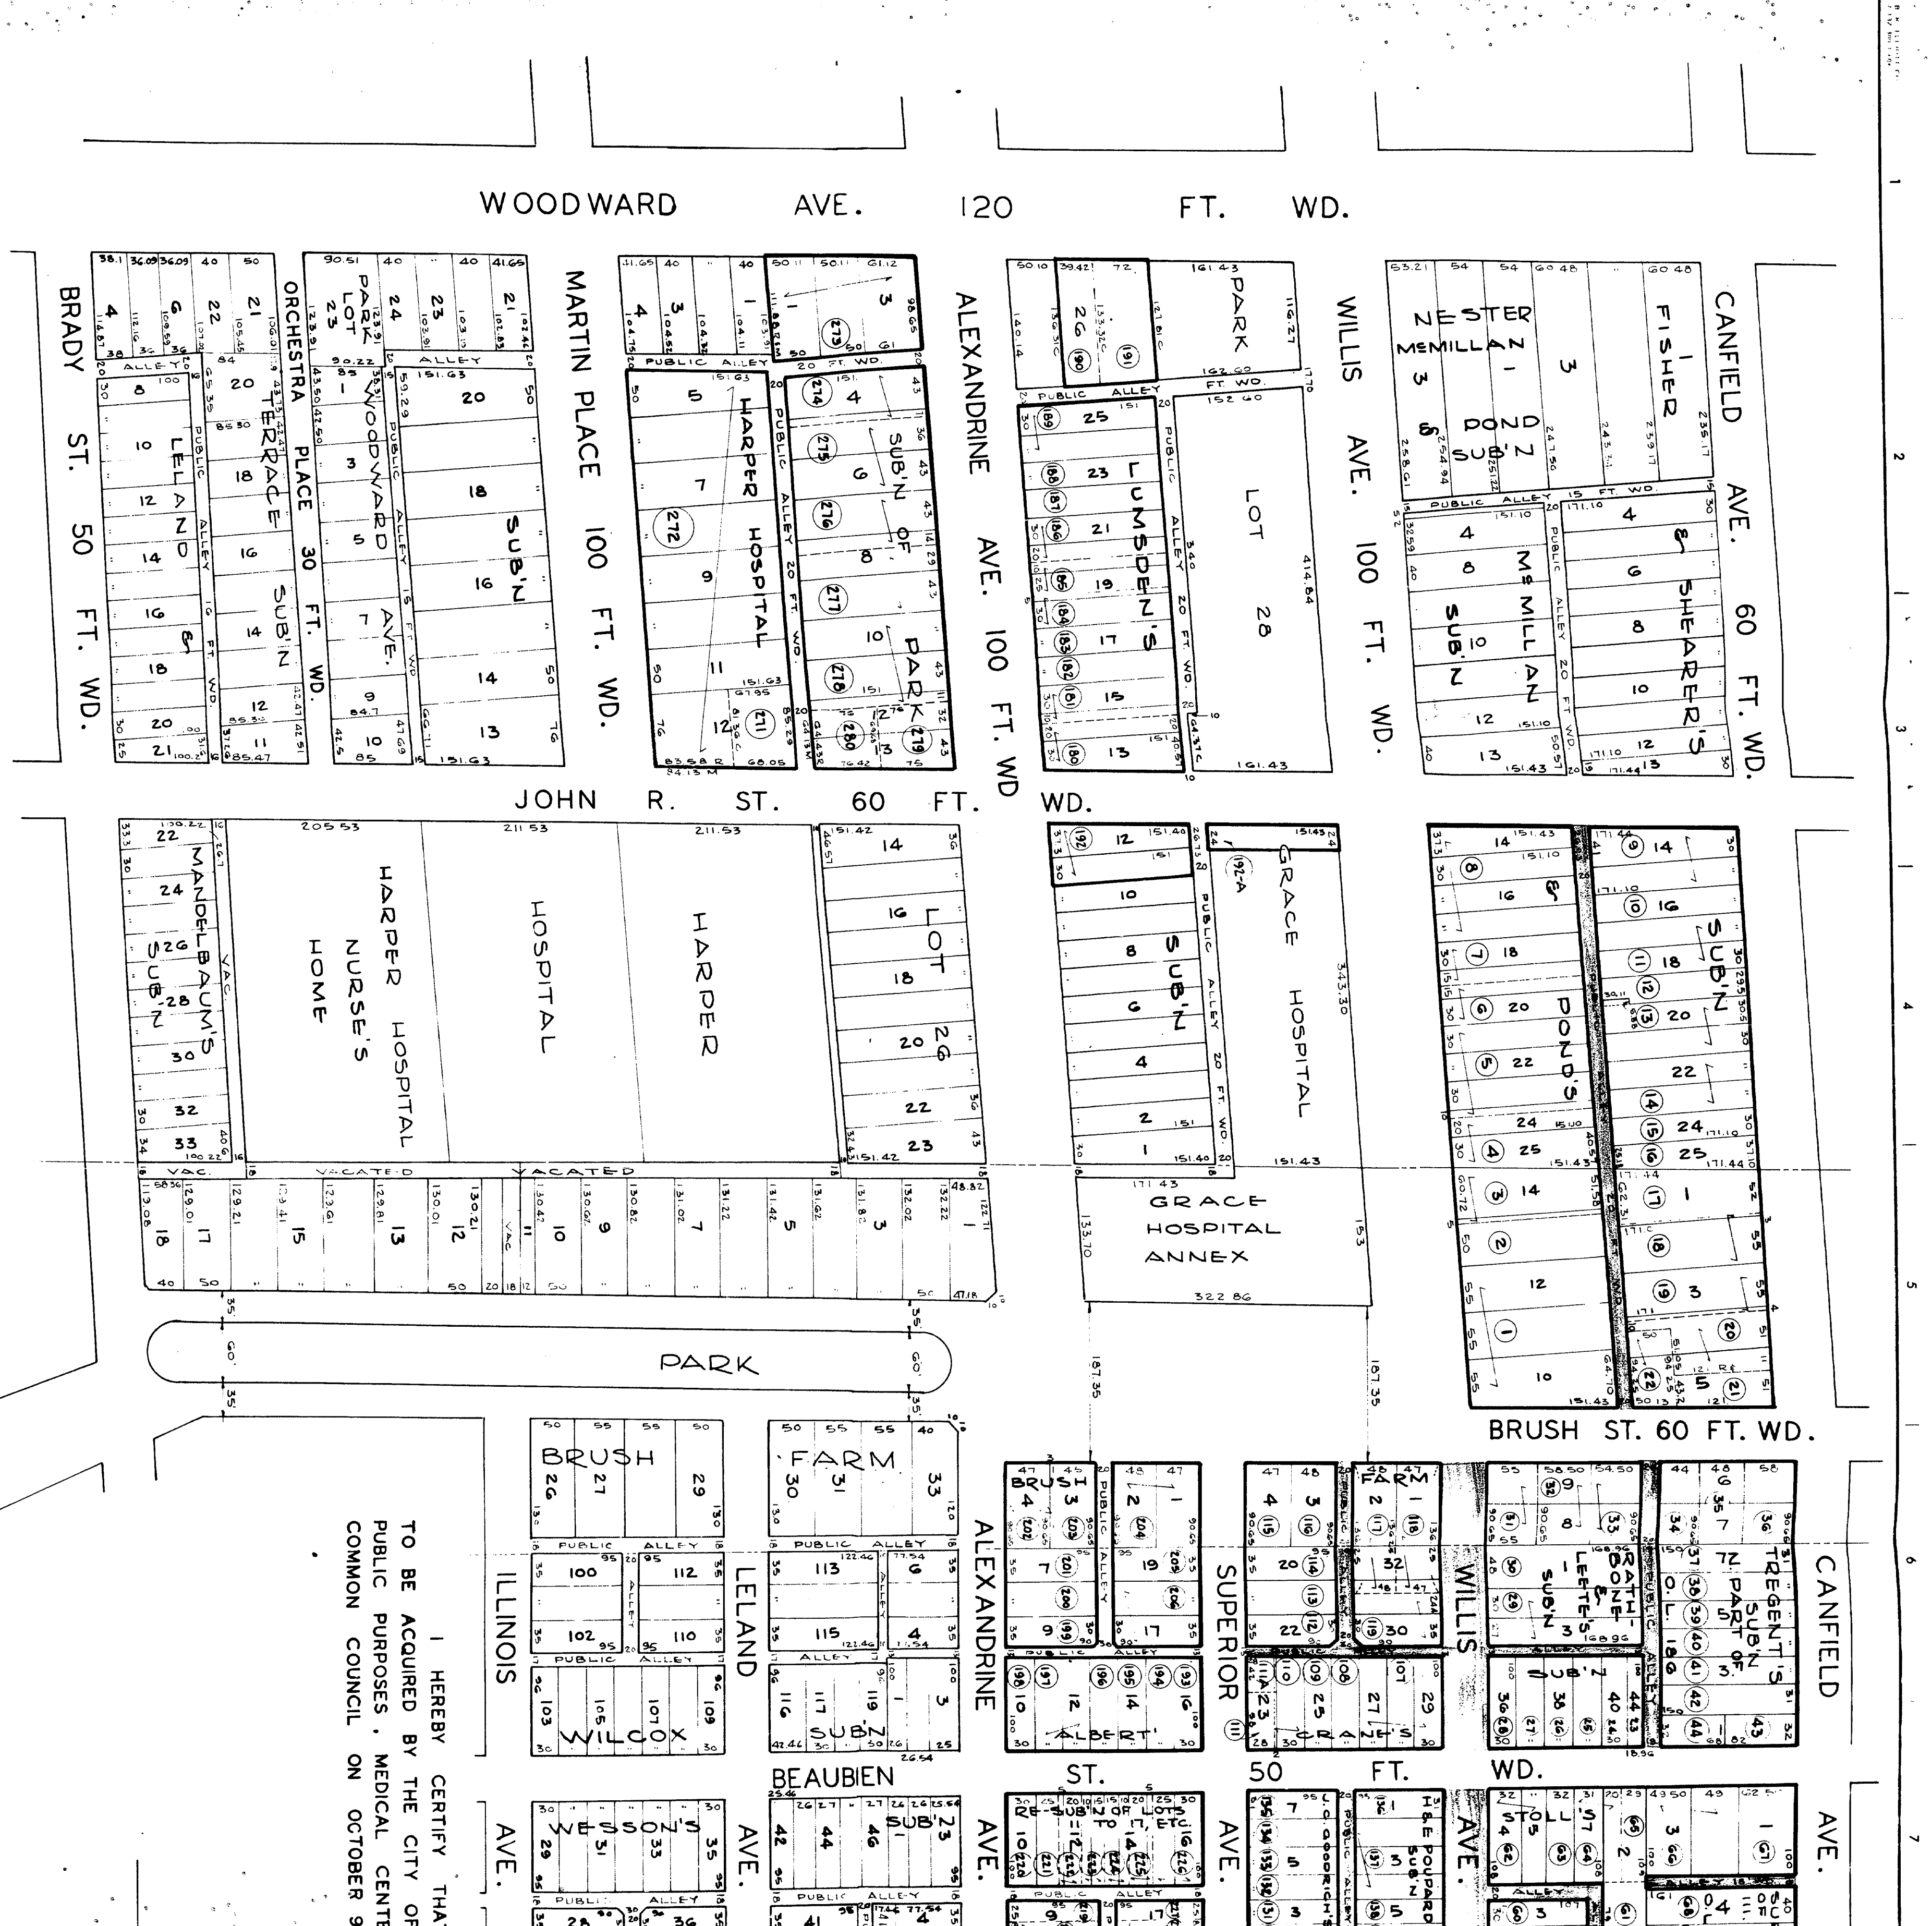

REVISIONS LOCATED BY COORDINATES ON SHEET	DESCRIPTION	DATE	BY
1			
2			
3			
4			
5			
6			
7			

DESIGNED BY	DRAWN BY	CHECKED BY	APPROVED BY
	J.B. JONES	<i>Richard</i>	<i>Richard</i>

ENGINEER OF STREETS	ASSISTANT CITY ENGINEER

DEPARTMENT OF PUBLIC WORKS
CITY ENGINEERS OFFICE

I HEREBY CERTIFY THAT
TO BE ACQUIRED BY THE CITY OF
PUBLIC PURPOSES, MEDICAL CENTER
COMMON COUNCIL ON OCTOBER 9,

444
10033
11345

Hand

RECEIVED
JAN 10 1964
U.S. DEPARTMENT OF AGRICULTURE
WASHINGTON, D.C.

SHORT FORM--TRUE COPY CERTIFICATE

I, THOMAS D. LEADBETTER, CITY CLERK of the City of Detroit, do hereby certify that the annexed paper is a True Copy of a Resolution adopted by the Common Council on 10-13-64

appears from the Journal of said Common Council, on file in my office.

IN WITNESS WHEREOF, I have hereunto set my hand and affixed the Corporate Seal of said City, at Detroit, on

11-30-64

James J. Leadbetter
City Clerk.

REVISIONS

NO.	DATE	DESCRIPTION
1	12-1-64	WIDENING OF JOHN R. BET. MARTIN PL. & CANFIELD

DESIGNED BY D.J.P.

DRAWN BY D.J.P.

CHECKED BY

APPROVED:

CITY ENGINEER

ENGINEER OF

Form C of D-346-SH-A

BUREAU OF DESIGN

CITY ENGINEER'S OFFICE

DEPARTMENT OF PUBLIC WORKS

CITY OF DETROIT

WIDENING OF JOHN R. BET. MARTIN PL. & CANFIELD

TOPO NOS. 29 & 30

FOR OFFICE USE ONLY

MARTIN PL.

HARPER HOSPITAL

JOHN R.

PARK LOT 26

AVE. 100' WD.

ST.

WILLIS

ALEXANDRINE

AVE. 60' WD.

LOT 1

PARK

LOT 2

LOT 3

