

## J.W. JOHNSTON'S SUBDIVISION

— "OF THE" —

## — "PORTER AND CAMPAU FARMS." —

BEING THAT PART OF THE EAST HALF OF

— "PRIVATE CLAIM NO 78." —

LYING NORTH OF CHICAGO AVENUE

AND ALL THAT PART OF

## — "PRIVATE CLAIM NO 21

AND THE WESTERN  $\frac{7}{12}$  OF

## — "PRIVATE CLAIM NO 20." —


— "LYING NORTH OF CHICAGO AVENUE" —

AND SOUTH OF THE REAR 40 ACRES

— "SOLD TO MARK FLANIGAN" —

— "WAYNE COUNTY, MICHIGAN." —

1887

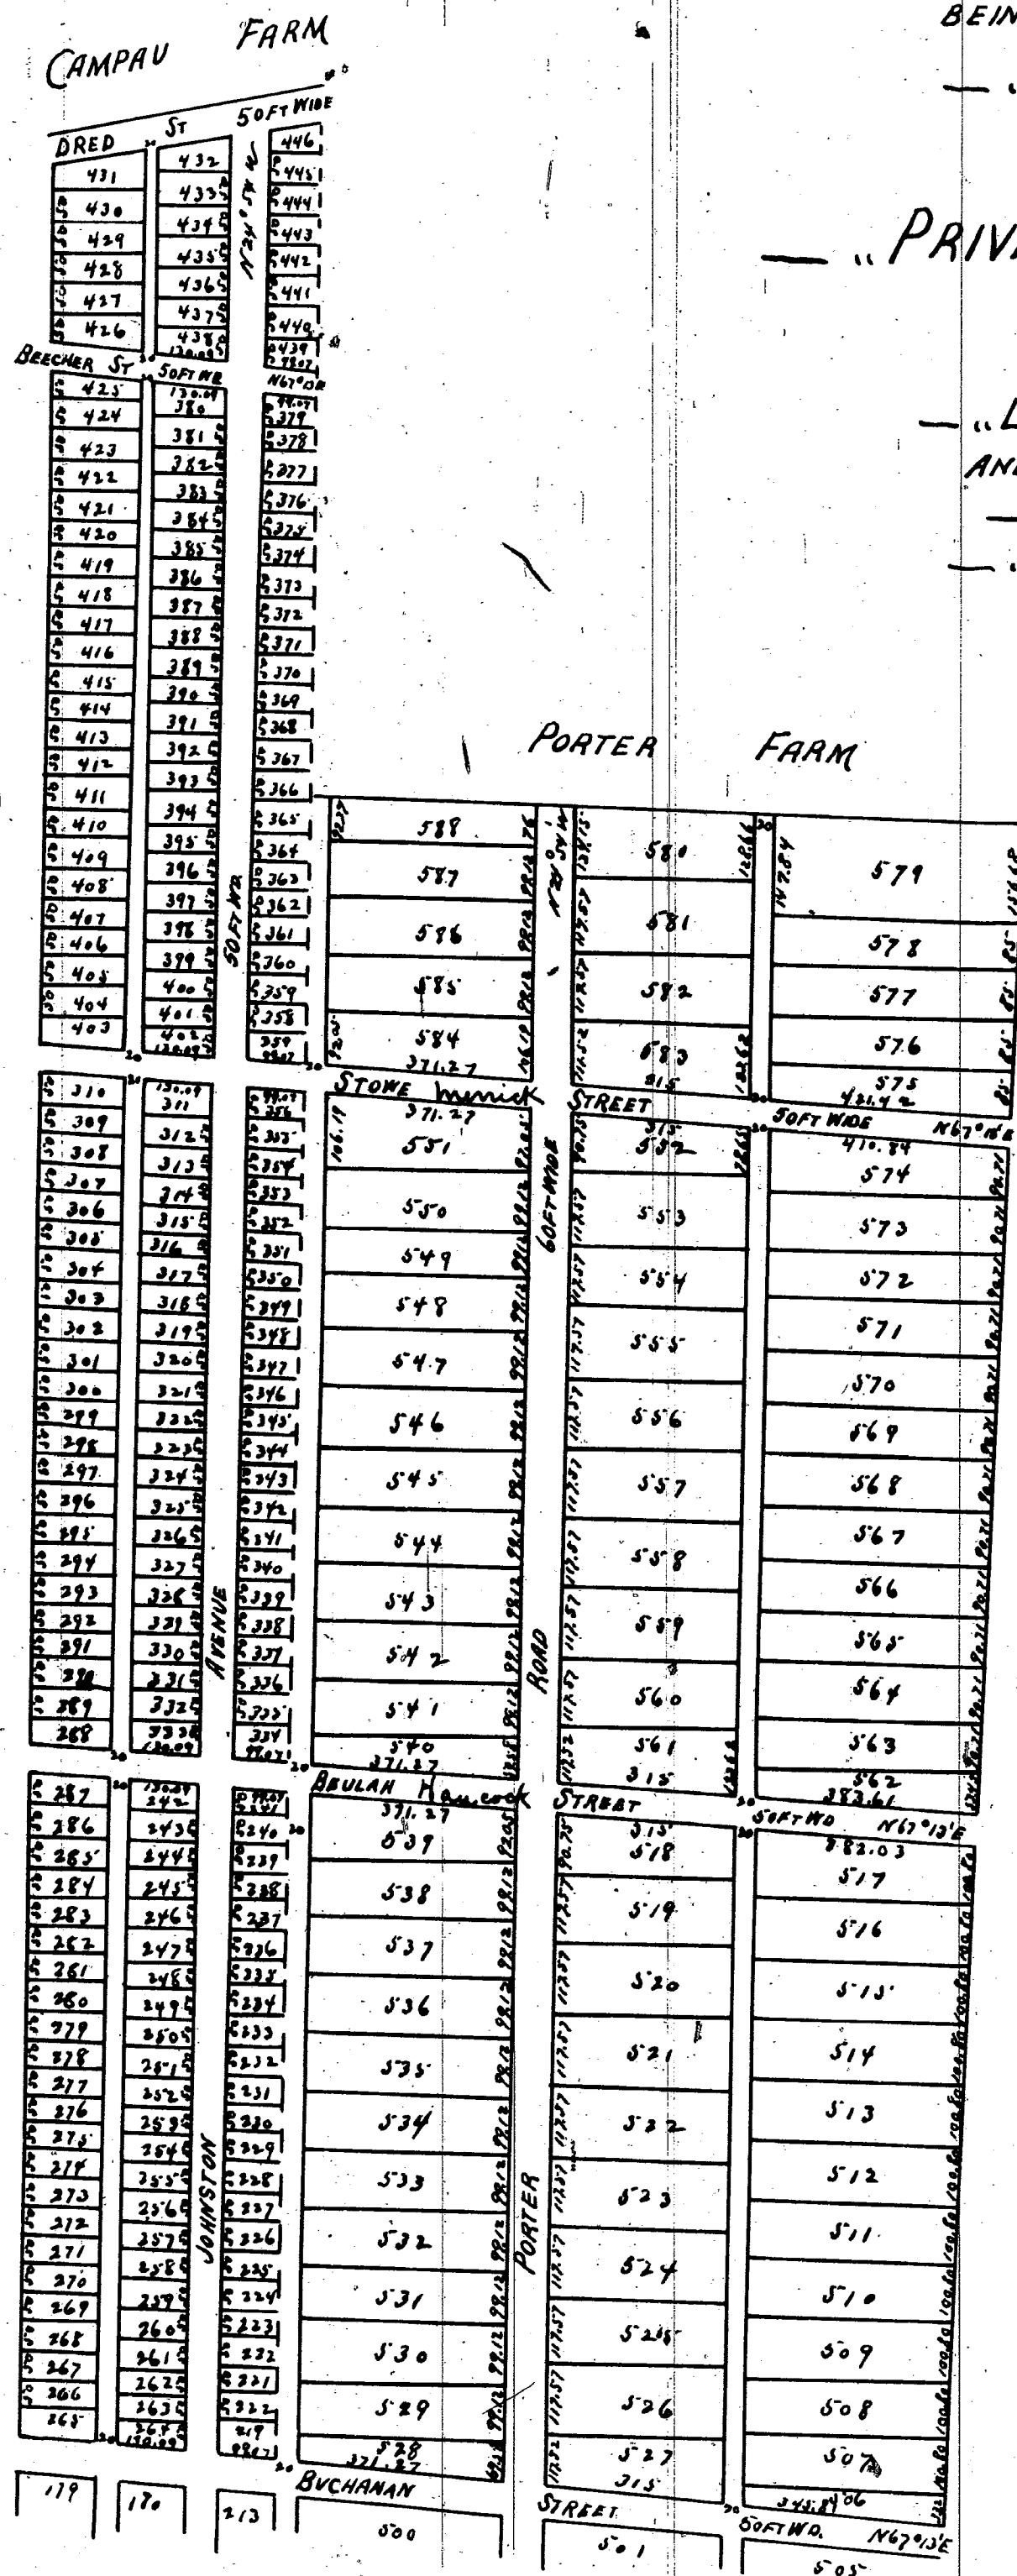

I hereby certify that this plat is a correct copy of the plat now on record in the Register of Deeds office, being made under the supervision of the Auditor General by tracing the plat on record and affixing thereto a carefully compared copy of the subdivision and certification.

Dated this 25th day of May 1910

Attest and Seal, State

A. N. Williams  
 Notary Public for Wayne County, Michigan  
 This is to certify that the above plat has been compared with the original plat of record in the office of Register of Deeds of Wayne County, and found to be a true copy of the same.

State of Michigan } ss. On the 11th day of November 1887, I, J. H. Johnston, County of Wayne, do hereby certify that the above plat is a correct copy of the plat now on record in the Register of Deeds office, being made under the supervision of the Auditor General by tracing the plat on record and affixing thereto a carefully compared copy of the subdivision and certification.

Dated this 11th day of November 1887

J. H. Johnston  
 Notary Public for Wayne County, Michigan

