


PLAT OF
 "FRASER'S SUBDIVISION,"
 OF A PART OF THE
 "GUOIN FARM,"
 IN THE CITY OF DETROIT
 APRIL 1856

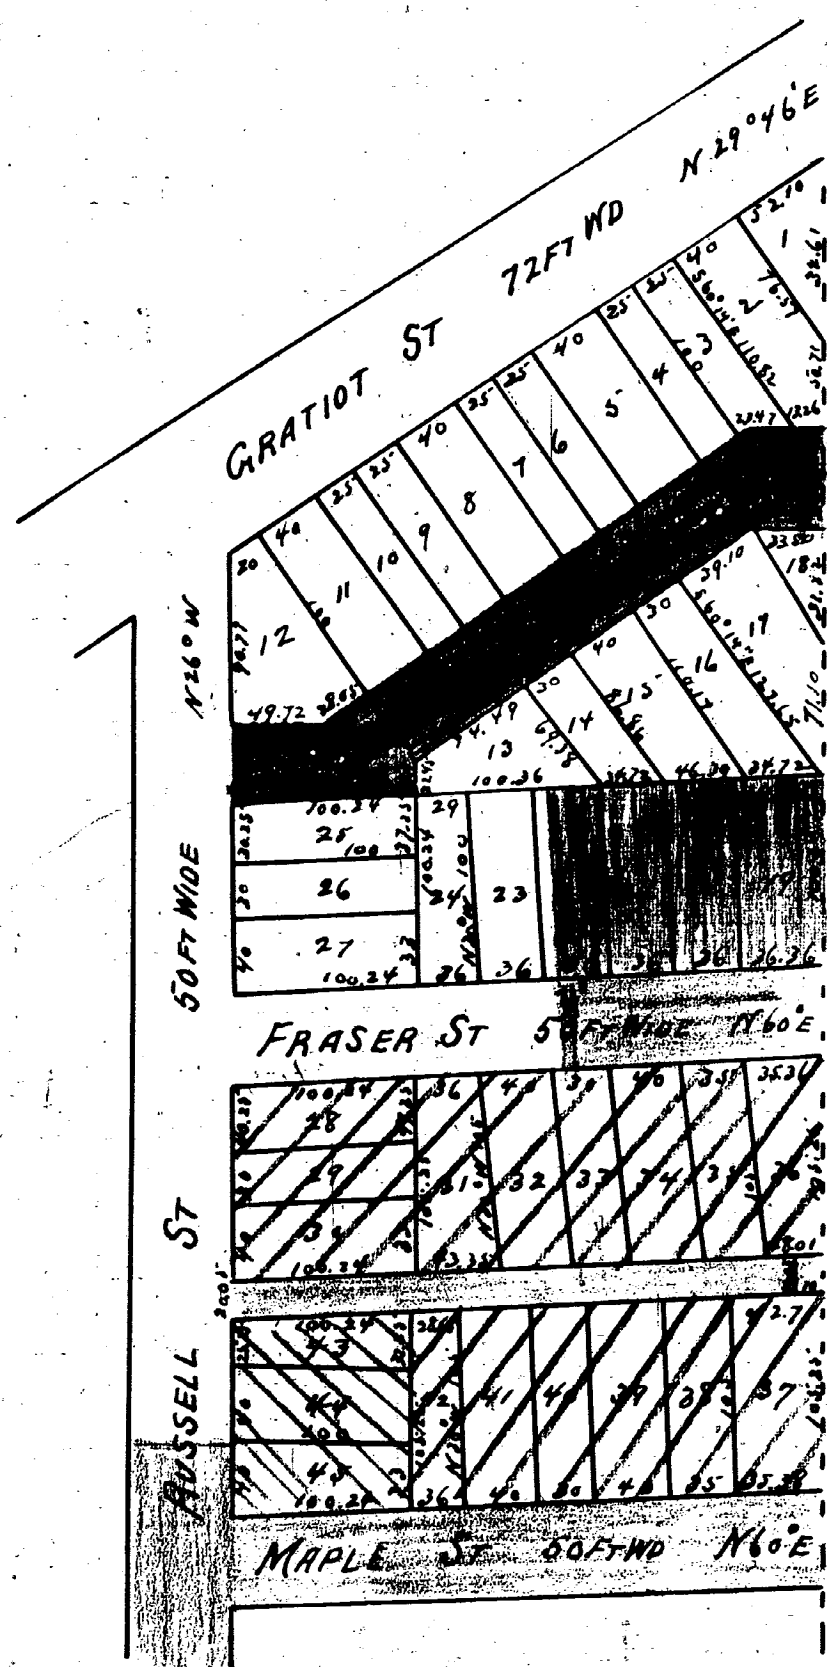

Received for Record the 5th October 1857 at 3 O'clock P.M.

N. S. Roberts
 Register

State of Michigan } ss Be it remembered that on this tenth day of April A.D. 1856
 Wayne County } Alexander D. Fraser of the City of Detroit appeared personally before me, a
 Notary Public in and for said County and acknowledged and declared that
 the within is a true map or plat which he caused to be made of all that part
 of the "Guoin Farm" situate in said City which is owned by him and which is
 bounded & described as follows viz. On the North by Gratiot Street on the South
 by Maple Street On the West by Russell Street and on the East by the Piopelle
 Farm and he prays that the same may be recorded according to law.
 Given under my hand and seal

Alex. J. Fraser
 Notary Public
 Wayne Co.
 Mich

We consent to and approve of the within plat - pursuant to law

E. A. Brush
 H. P. Baldwin } Commissioners
 Geo. Jerome

Det. 18th September 1857

This is to certify that the above plat has been
 compared with the original plat of record in the
 office of Register of Deeds of Wayne County, and
 found to be a true copy of the same.

A. N. Willmarth
 Surveyor

Common Council
 Sept 4 - 1856
 744.56

"LELAND AND MANDLEBAUM'S,"
 SUBDIVISION OF "
 "PARK LOT 22 AND PART OF 21,"

Rec^d December 29th 1857 at 2 1/2 O'clock P.M.

James A. Bascom
 Deputy Register

Know all men by these presents that We Aaron L. Leland and Mary A. Mandlebaum
 of Detroit Michigan being the owners of Park Lot Number Twenty two and a
 part of Park Lot Twenty one have subdivided the same into Streets Alleys and Lots
 according to the Annexed plat and we do hereby dedicate to the perpetual use
 of the Public the streets and Alleys laid out on said Plat reserving to our-
 selves and our heirs and assigns the reversion thereof whenever the same may
 be discontinued by law. And we desire the same to be so recorded.
 Given under our hands and seals this Twenty fourth day of December
 A.D. 1857 Signed and Sealed in presence of

A. F. Draper
 Francis R. Wheaton

Aaron L. Leland
 Mary A. Mandlebaum

State of Michigan } ss On this 29th day of December A.D. 1857 before me a Notary
 Wayne County } Public in and for said County personally came the above named Aaron L. Leland
 and Mary A. Mandlebaum known to me to be the persons described in and who Ex-
 ecuted the above instrument and acknowledged the same to be their
 Free act and deed


A. F. Draper
 Notary Public
 Wayne County
 Michigan

Approved Apt 13. 57

E. A. Brush
 Geo. Jerome } Commissioners

This is to certify that the above plat has been
 compared with the original plat of record in the
 office of Register of Deeds of Wayne County, and
 found to be a true copy of the same.

A. N. Willmarth
 Surveyor

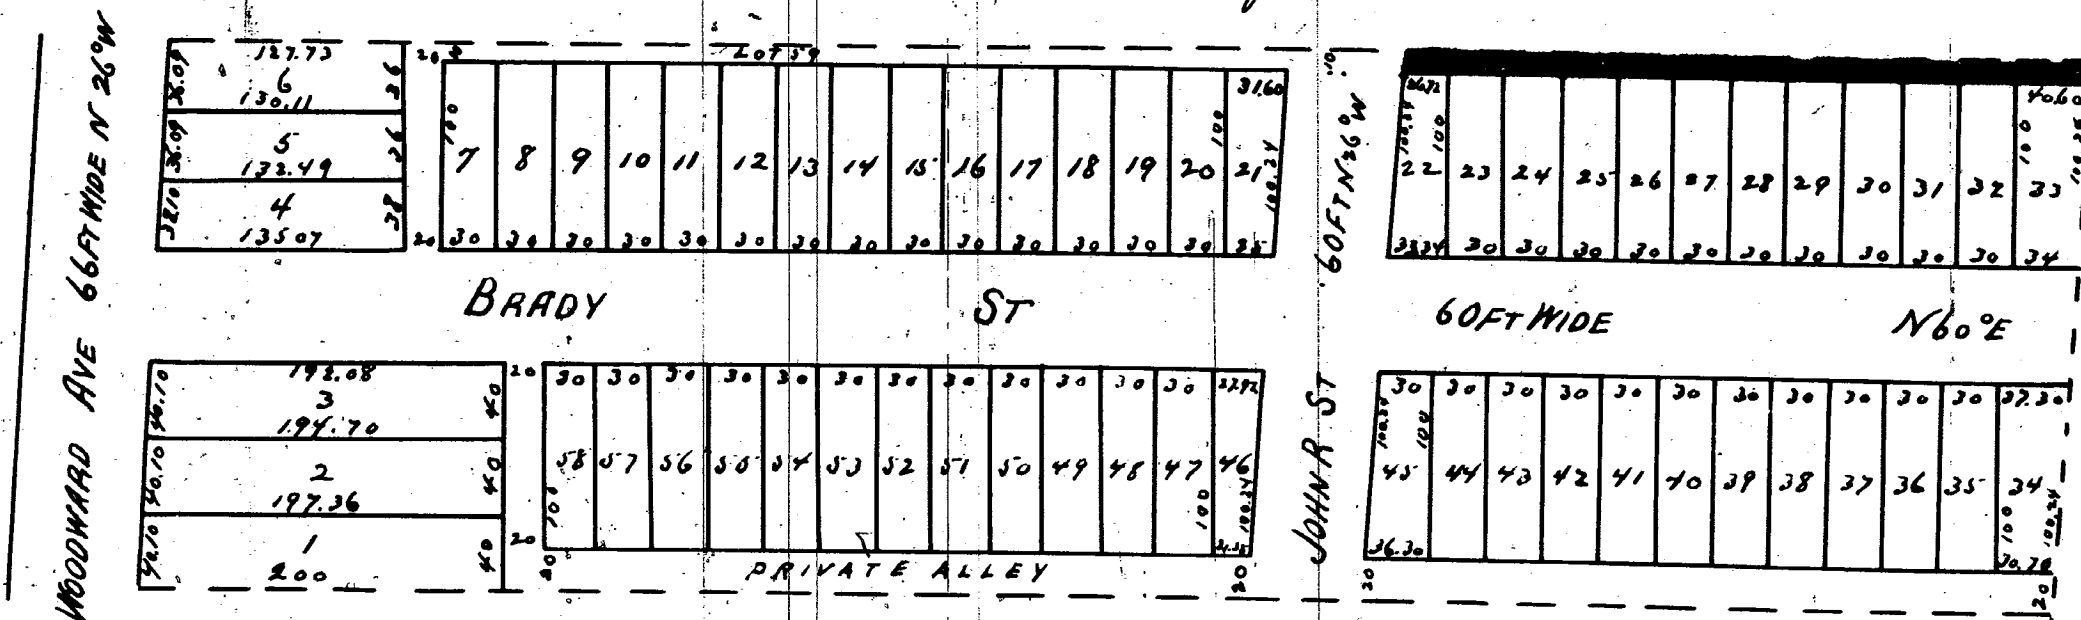

I hereby certify that these plats are correct copies of the plats now on record in the
 Register of Deeds office being made under the supervision of the Auditor General by tracing the
 plats on record and affixing thereto carefully compared copies of the dedications and
 certificates.

Dated this 24th day of May 1910

Geo. H. Bennett, Clerk of the Court's Dept.