


Received for Record this 21st day of July A.D. 1856 at
11 o'clock A. M.
Hiram R. Nowland Register by
John S. Bulkeley Deputy Regr.

Subdivision of Private Claim No 27 in the Town of Springville, Mich 1855

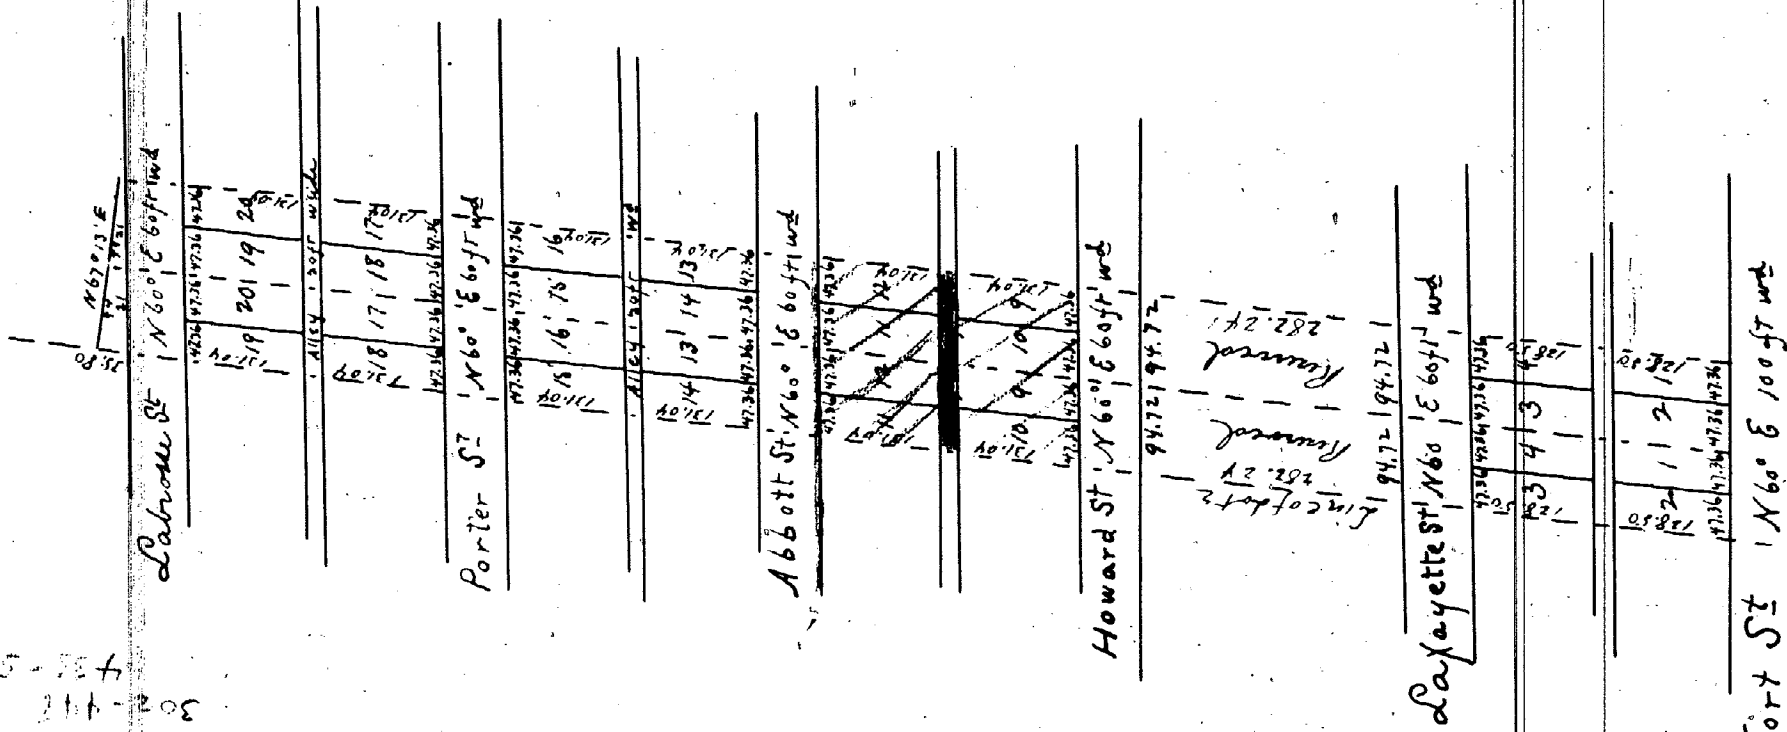

In Presence of
G. M. Peck
Louis Specht

Victor Specht
Ferdinand Specht

State of Michigan }
County of Wayne }
I, the undersigned, a Notary Public in and for said County, personally appeared the above named Victor Specht and Ferdinand Specht known to me to be the persons who executed the foregoing instrument and acknowledged the same to be their free act and deed.

George M. Peck Notary
Public Wayne County Michigan

Plat of

Wells & Morris Subdivision of part of Sect 25 of the
Subdivision of the St. Aubin Farm in the Town of Hamtramck
Wayne Co. Mich
In Presence of
H. R. Nowland }
John S. Bulkeley }

H. N. Wells
G. S. Morris



Rec'd for Record October 11th 1856 at 4 1/2 o'clock P.M.
N. R. Nowland Reg.

I hereby certify the above to be correct from
actual survey Robert A. T. 26th 1856
John F. Morris done

State of Michigan }
County of Wayne }
On this Eleventh day of October A.D. 1856
before me a Notary Public in and for said
County personally appeared Henry N. Wells & Grover Morris
to me known to be the persons who executed the within plan and
map and acknowledged the same to be their free act and deed.

N. R. Nowland Notary Public
Wayne County Michigan

I hereby certify that these plat are correct copies of the plat on
our record in the Register of Deeds office, being made under the super-
vision of the Auditor General by having the plat on record and
affixing thereto carefully compared copies of the subdivisions and
certification.

Dated this 17th day of May 1910
Geo. W. Belmont
Clerk and Excl. Sept.

Wm. H. Smith

10-29-63
James D. Padgett
City Clerk

[illegible][illegible][illegible]

SHORT FORM--TRUE COPY CERTIFICATE

I, THOMAS D. LEADEWITZER, CITY CLERK of the City of Detroit, do hereby certify that the annexed paper is a True Copy of a Resolution adopted by the Common Council on SEP 14 1965 and approved by the Mayor on SEP 21 1965 as appears from the Journal of said Common Council.

SEP 14 1965
SEP 21 1965

OCT 8 1965


City Clerk

James J. Goodwin
City Clerk

IN WITNESS WHEREOF, I have hereunto set my hand and affixed the Corporate Seal of said City, at Detroit, on

NOTE

NOTE
REQUESTED VACATION SUBJECT TO UNDER-
GROUND EASEMENT FOR PUBLIC UTILITIES
OF OLD ST. AUBIN BET. LAFAYETTE &
ANTIETAM.

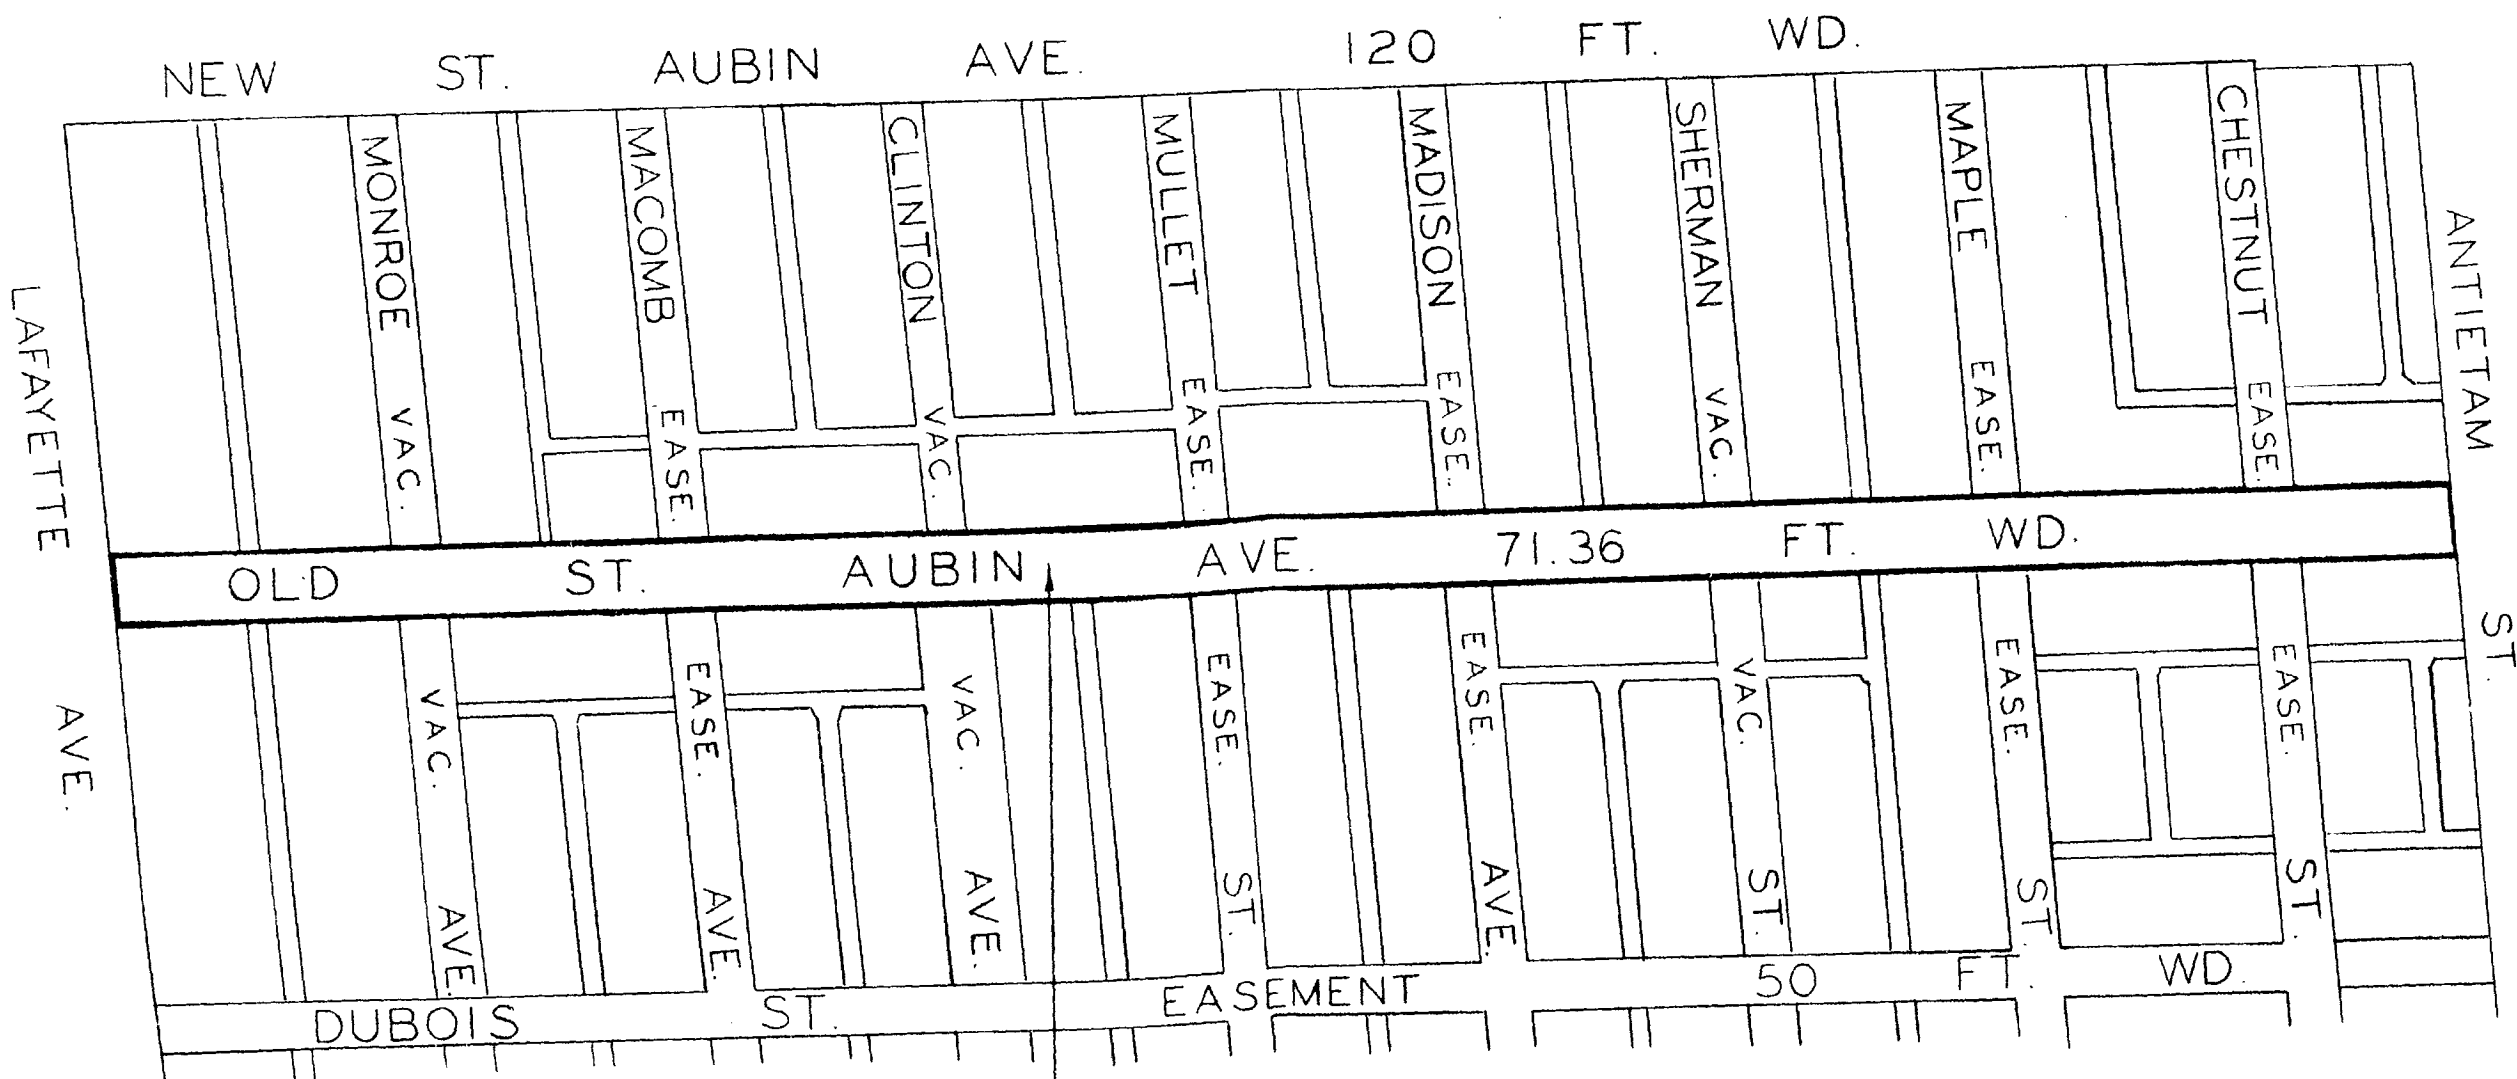

TOPO'S 38 & 39

[illegible]