


Plat

of a part of the Calverton Farm lying North of the Chicago Road
as divided into lots for S. Thompson Proprietor by John Muller Esq.

Known all men by their persons that I David Thompson have caused
to be made the accompanying Plat of part of the Calverton Farm lying
North of the Chicago Road. Witness my hand & seal this 6th day of May
A.D. 1852 at New York
S. Thompson
H. P. Norland
Henry Campbell

Recd for Record this 6th day
of May A.D. 1852 at 2 1/2 O'clock
P. M. Henry Campbell

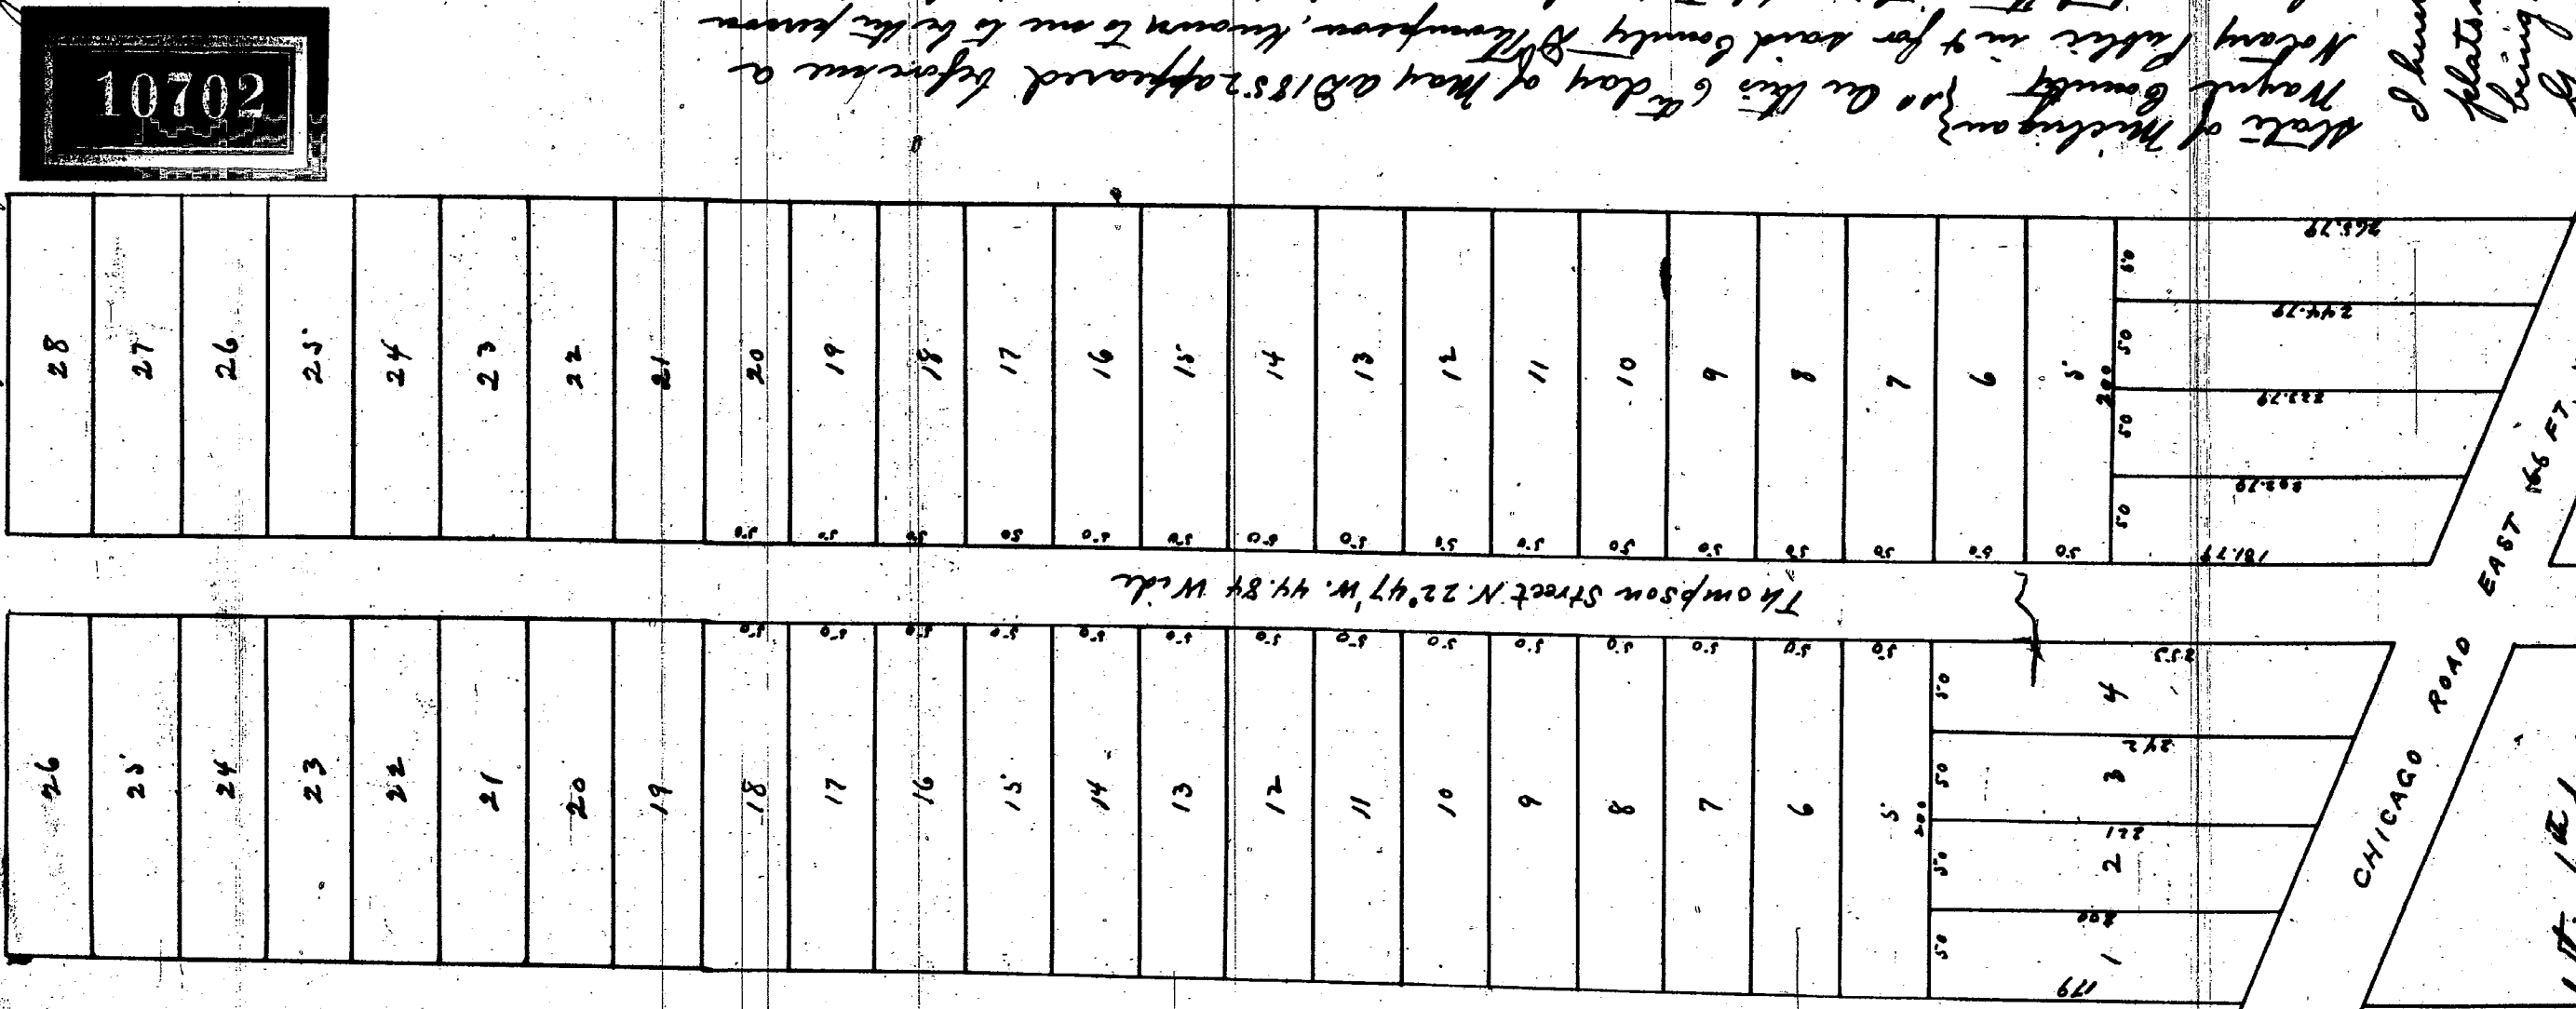


State of Michigan ss: On this 6th day of May A.D. 1852 appeared before me a
Notary Public in & for said County of Thompson, known to me to be the person
who executed the within plat & acknowledged the same to be his free act
& deed
Henry Campbell
Notary Public
Wayne Co.
Wayne Mich.

I hereby certify that the within plat is a correct copy of the
plat as on record in the Register of Deeds office,
being made under the supervision of the Auditor
General by tracing the plats on record and affixing
thereto a carefully compared copy of the dedication and
certification
Dated this 9th day of May 1910
Geo. W. Bennett
Clark, Aud. Genl. Dept.



Plat of the Subdivision of the Eastern Part of Private Claim No. 20

Henry Campbell
Notary Public
Wayne Co. Mich.
Known to me to be the person who executed the above & acknowledged the same to be his free act and deed
Henry Campbell
Notary Public
Wayne County N.B. River
A.D. 1852
The within Plat of Subdivision of the Eastern part of Private Claim No. 20 is hereby recorded by me this 16th day of April A.D. 1853
Witness my hand and seal this day and year above written in presence of
A. J. Campbell
Henry Campbell
Notary Public
Wayne County
A.D. 1853
Plat of Subdivision of the Eastern part of Private Claim No. 20 is hereby recorded by me this 16th day of April A.D. 1853
Witness my hand and seal this day and year above written in presence of
A. J. Campbell
Henry Campbell
Notary Public
Wayne County
A.D. 1853

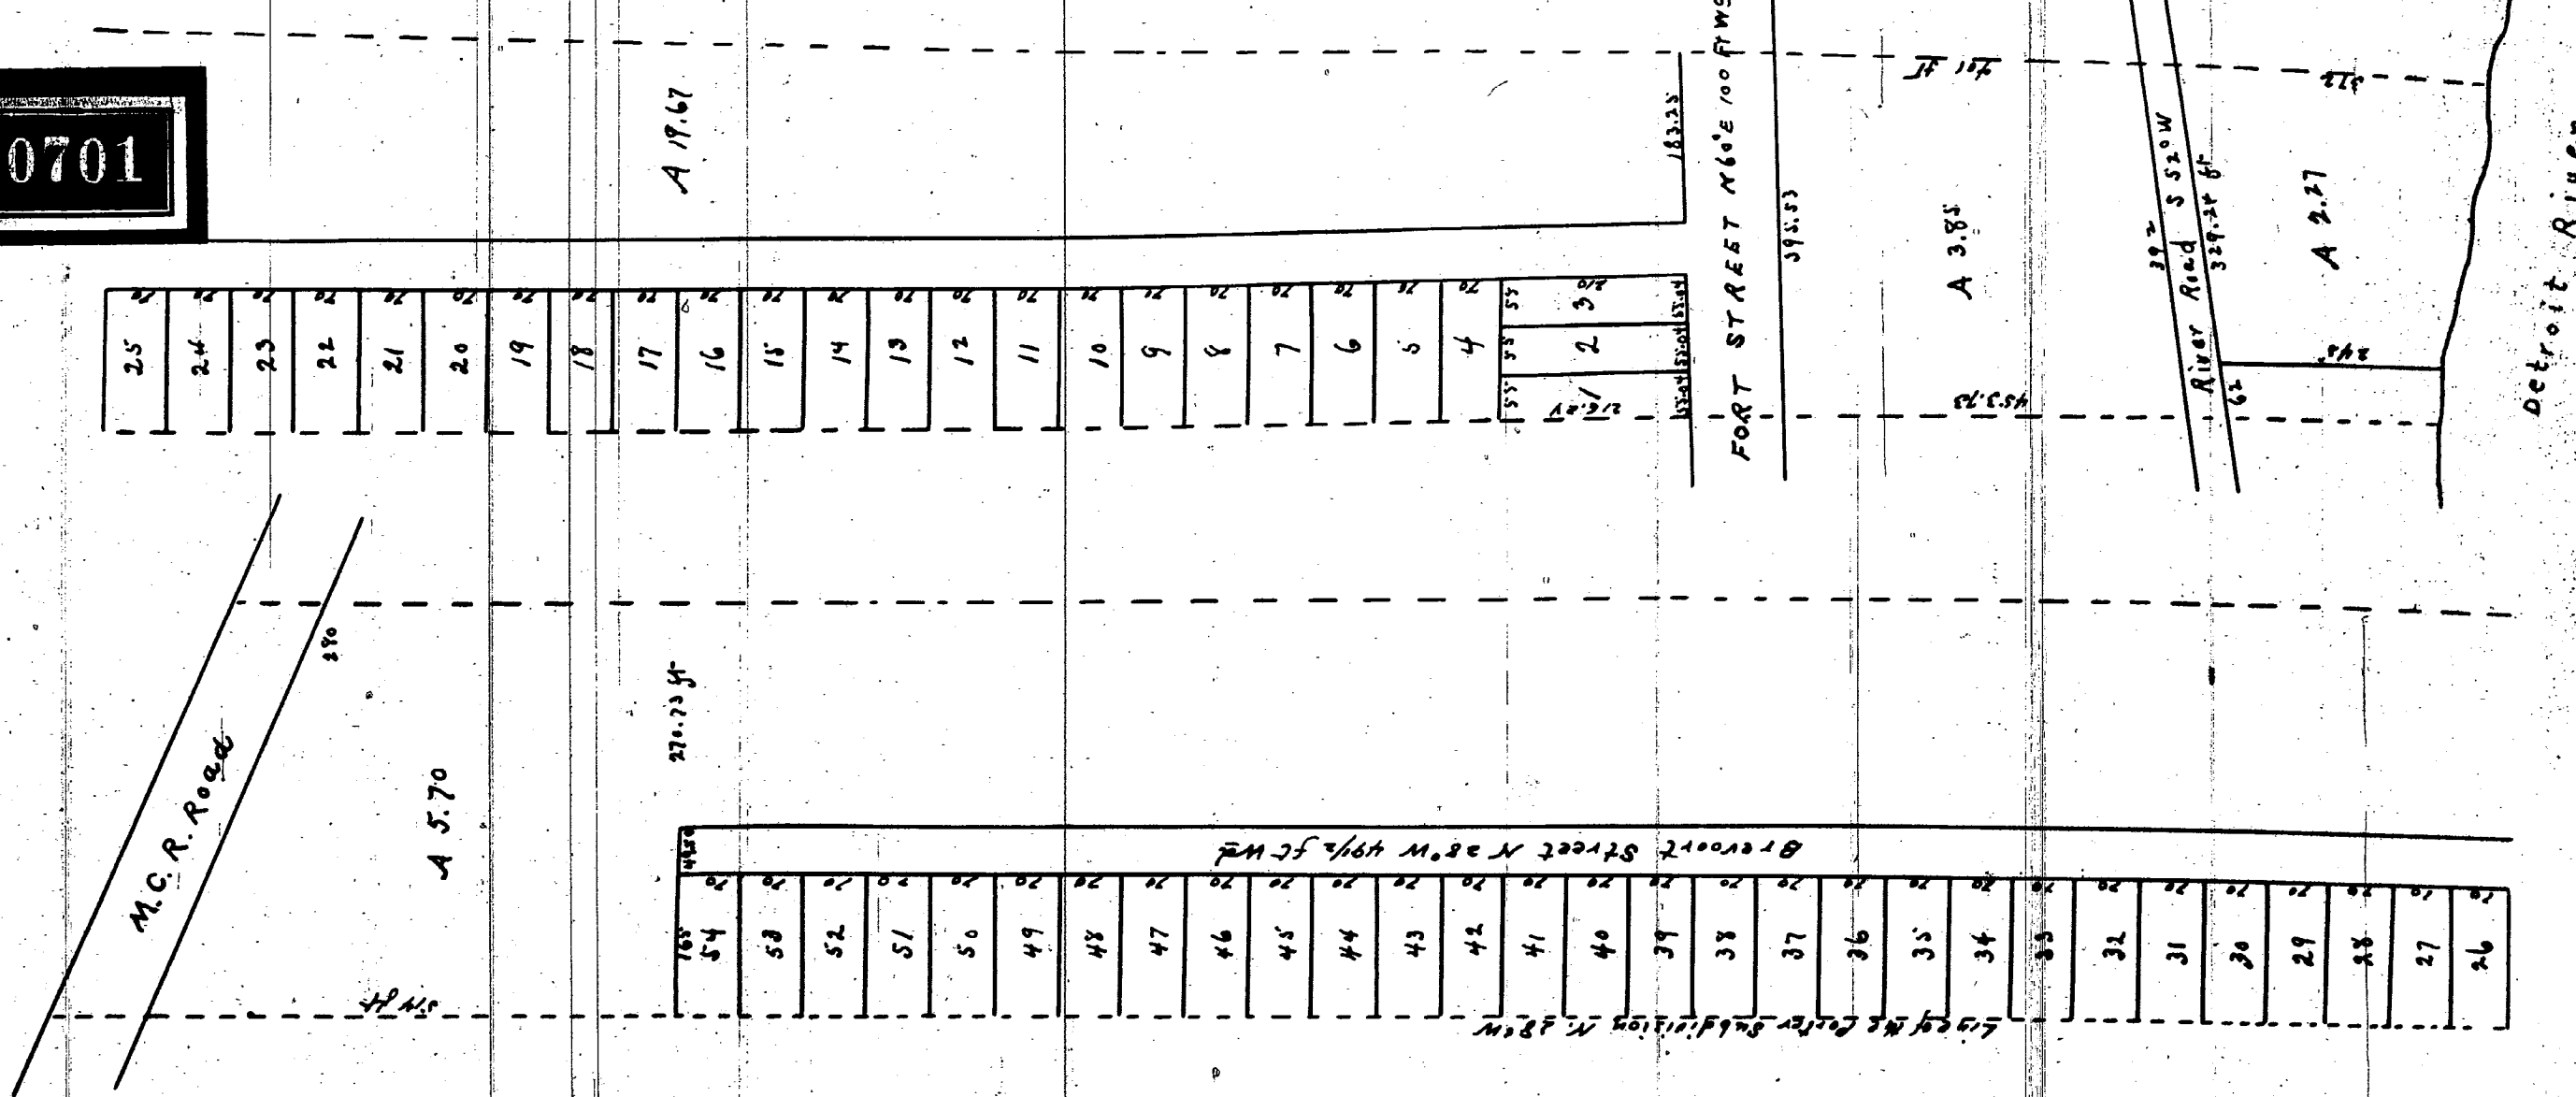

Recd for Record this 19th day of May A.D. 1853 at 9 O'clock A.M.
I certify this Plat to be correct by actual survey. Witness my hand & seal this 16th day of May A.D. 1853
John F. Morris Esq.

M.C.R. Road
A 5.70
A 19.67

