1918

1071

"LARRABEE and FORNCROOK'S"

"SUB'N. OF THE NORTH 10 ACRES OF LOT 4, D. LIVERNOIS' ESTATE,"
PART OF "P. C.s 171 and 574."
"SPRINGWELLS, WAYNE CO., MICHIGAN."

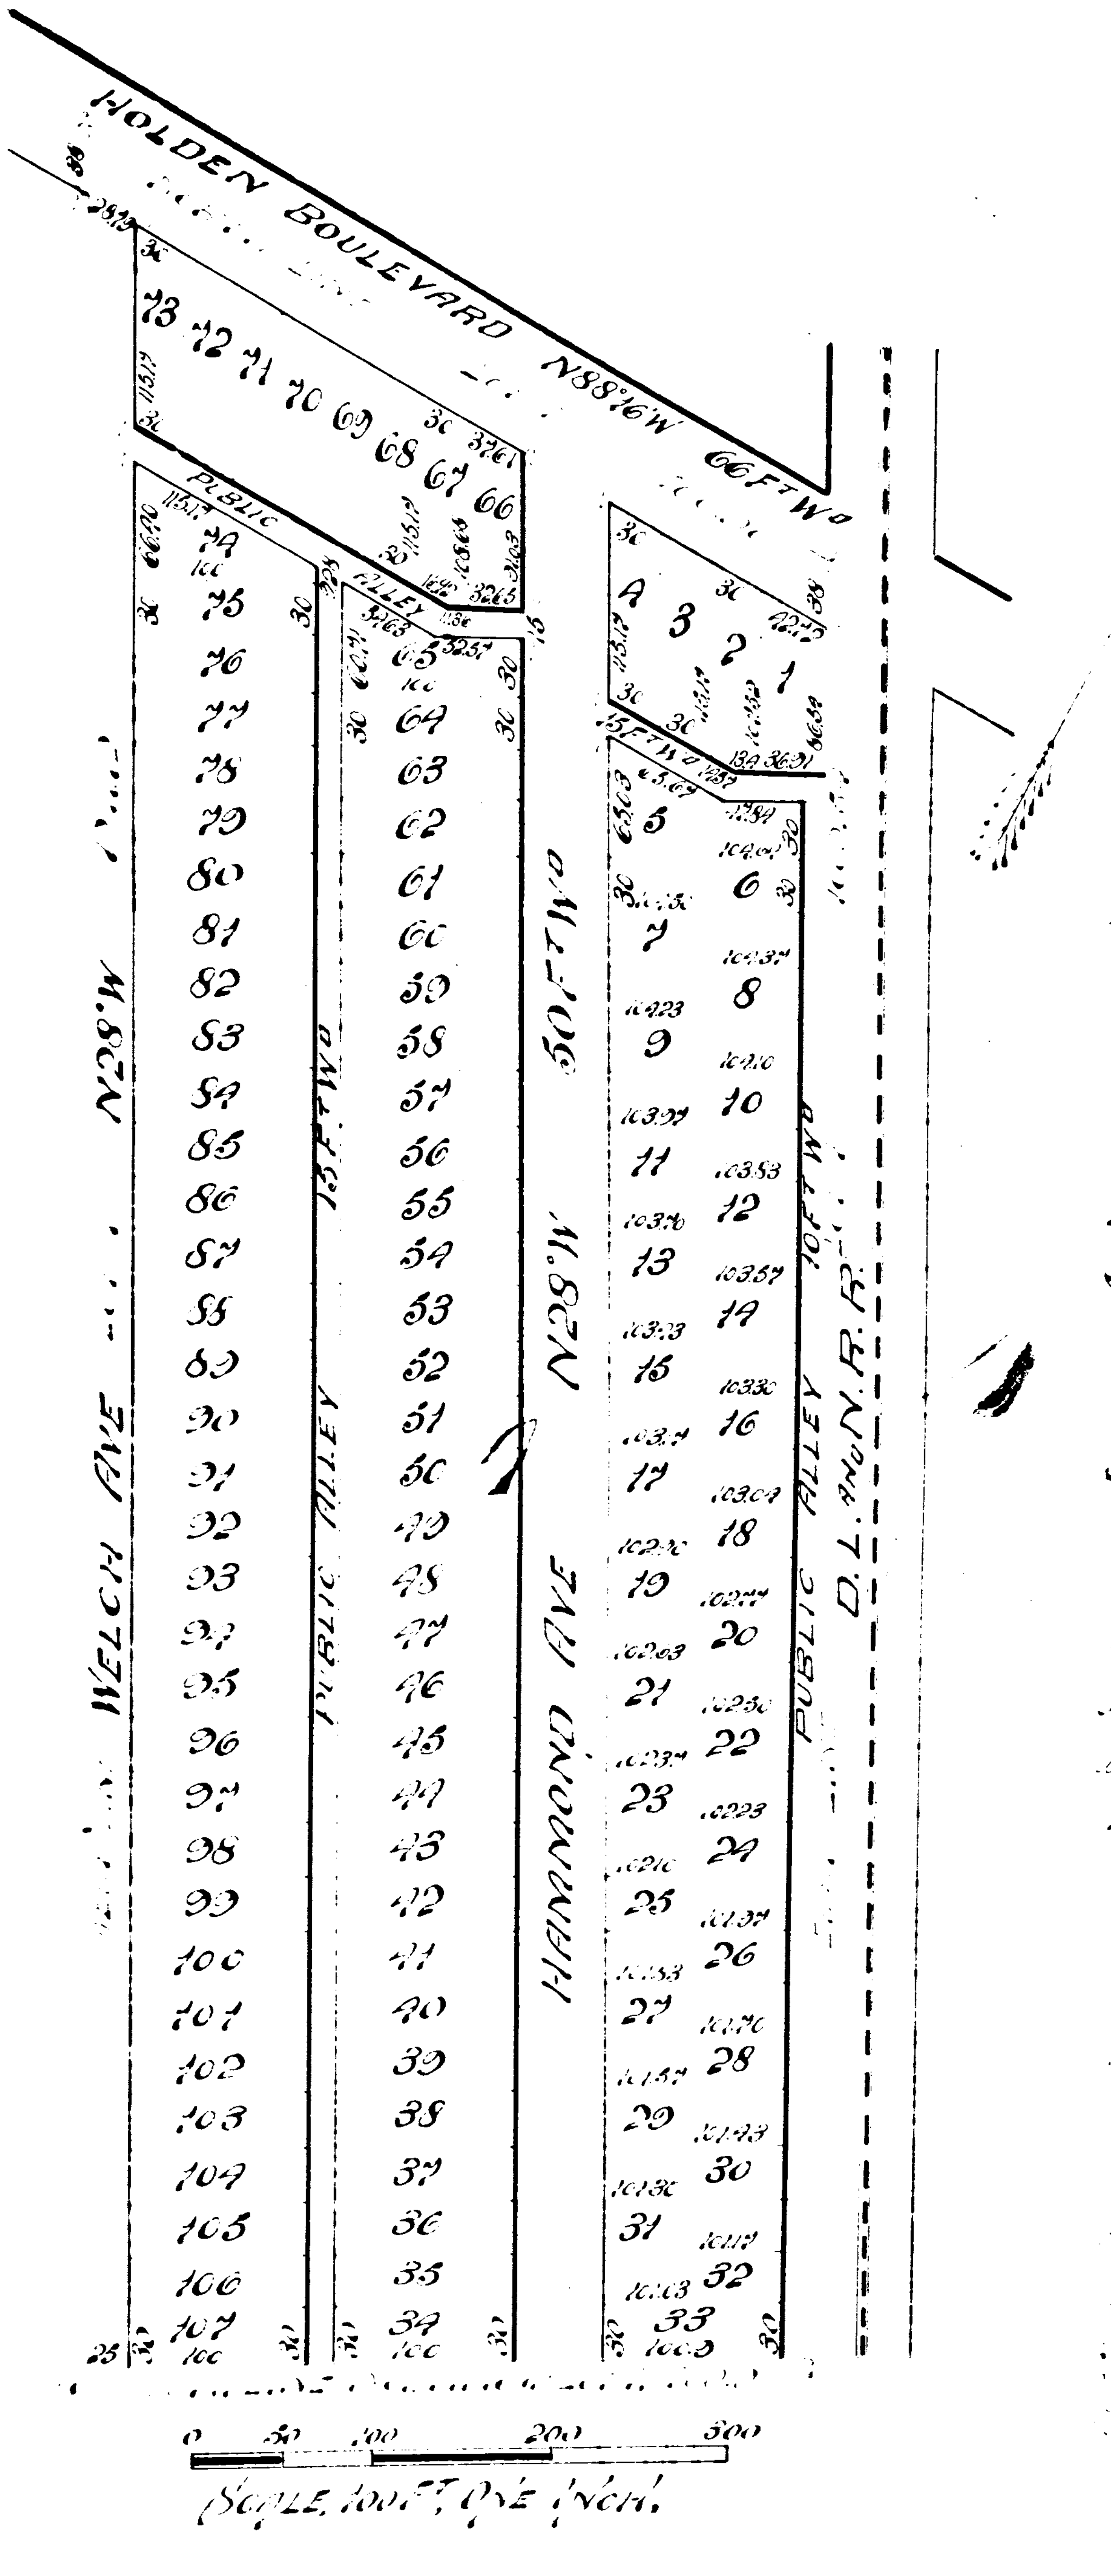

[illegible] certify that the [illegible] [illegible] that perma- nent monuments [illegible] have been [illegible] [illegible] [illegible] [illegible]

Calvin [illegible], Surveyor.

[illegible] [illegible] [illegible] Mary [illegible] [illegible] [illegible] the same may be [illegible] [illegible] [illegible] this 20th day of March [illegible]

[illegible] [illegible] L.S.
[illegible] L.S.
William [illegible] L.S.
[illegible] L.S.
Mary [illegible] L.S.
[illegible] L.S.

State of Michigan } S.S.
County of Wayne }

[illegible] 20th day of March, A.D. 18[illegible], before me the subscriber [illegible] [illegible] the same to be their free act and deed.

[illegible]
March 22 1893

[illegible]
[illegible]
[illegible]

State of Michigan } S.S.
County of Wayne }

I, John A. Hawes Register of Deeds [illegible] that I have compared this copy with the original plat of Larrabee and Forncrook's Sub'n of the North 10 acres of Lot 4, D. Livernois' Estate, and [illegible] Springwells, Wayne Co., Michigan, and that it is an exact [illegible] of the whole of said original plat.

John A. Hawes
Register of Deeds

Calvin [illegible], Surveyor.

State of Michigan } S.S.
County of Wayne }

We, John A. Hawes Register of Deeds and [illegible] Surveyor, [illegible] that we have each carefully compared this copy with the plat of Larrabee and Forncrook's Sub'n of the North 10 acres of Lot 4, D. Livernois' Estate, part of P.C.s [illegible] Springwells, Wayne Co., Michigan, now of record in the Register of Deeds office, [illegible] and that it is a true transcript [illegible] of the whole of said plat [illegible]

John A. Hawes Register of Deeds
Calvin [illegible], Surveyor.

27th
March 3
3.00 P.
18 Plats
29
John A. Hawes

[illegible]D AND FILED
[illegible] GENERAL'S OFFICE
Apr 29 1893
[illegible]
Deputy Audit[illegible]

3918

1071

LARRABEE AND FORNCROOK'S
SUB'N. OF THE NORTH 10 ACRES OF LOT 4, D. LIVERNOIS' ESTATE,
PART OF P. C.s 171 AND 574.
SPRINGWELLS, WAYNE CO., MICHIGAN.

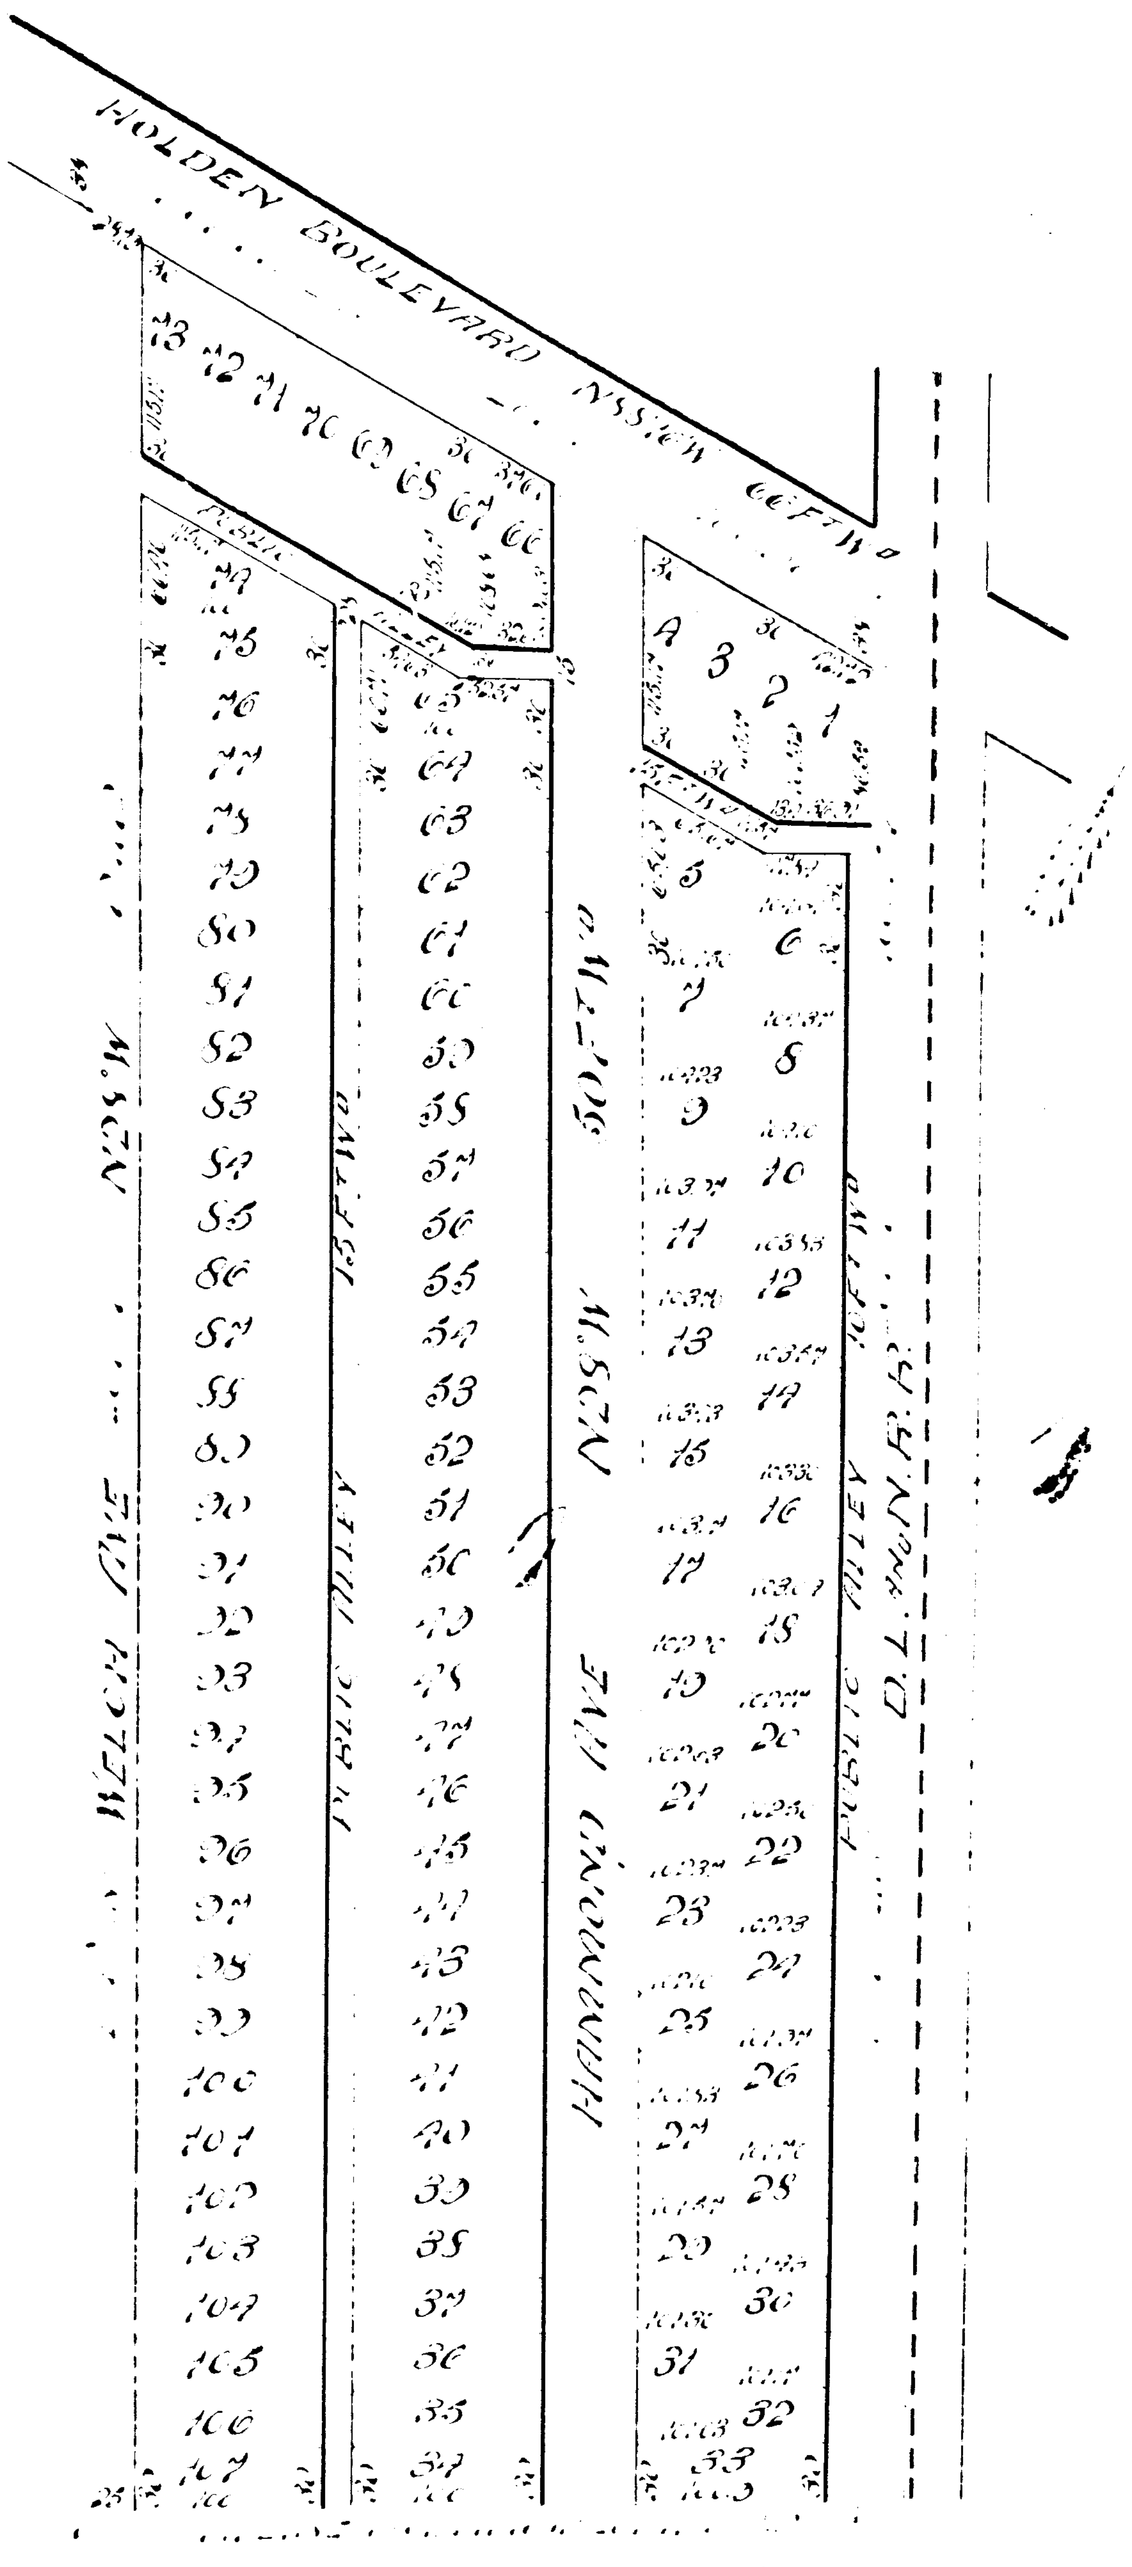

[illegible]

}ss.

John A. Hames [illegible] compared this copy with the [illegible]

John A. Hames
Register of Deeds

}ss.

John A. Hames [illegible] compared this copy with the [illegible] Springwells, Wayne Co., Michigan [illegible]

John A. Hames Register of Deeds

[illegible]

March 27th
3rd
P.
18
Plats
29
John A. Hames

U AND FILED
[illegible]S OFFICE
Apr 29 1883
D. S. Ang[illegible]