


Plat of
Moore's Subdivision of Out-
Gowin farm in the City of
Detroit Michigan

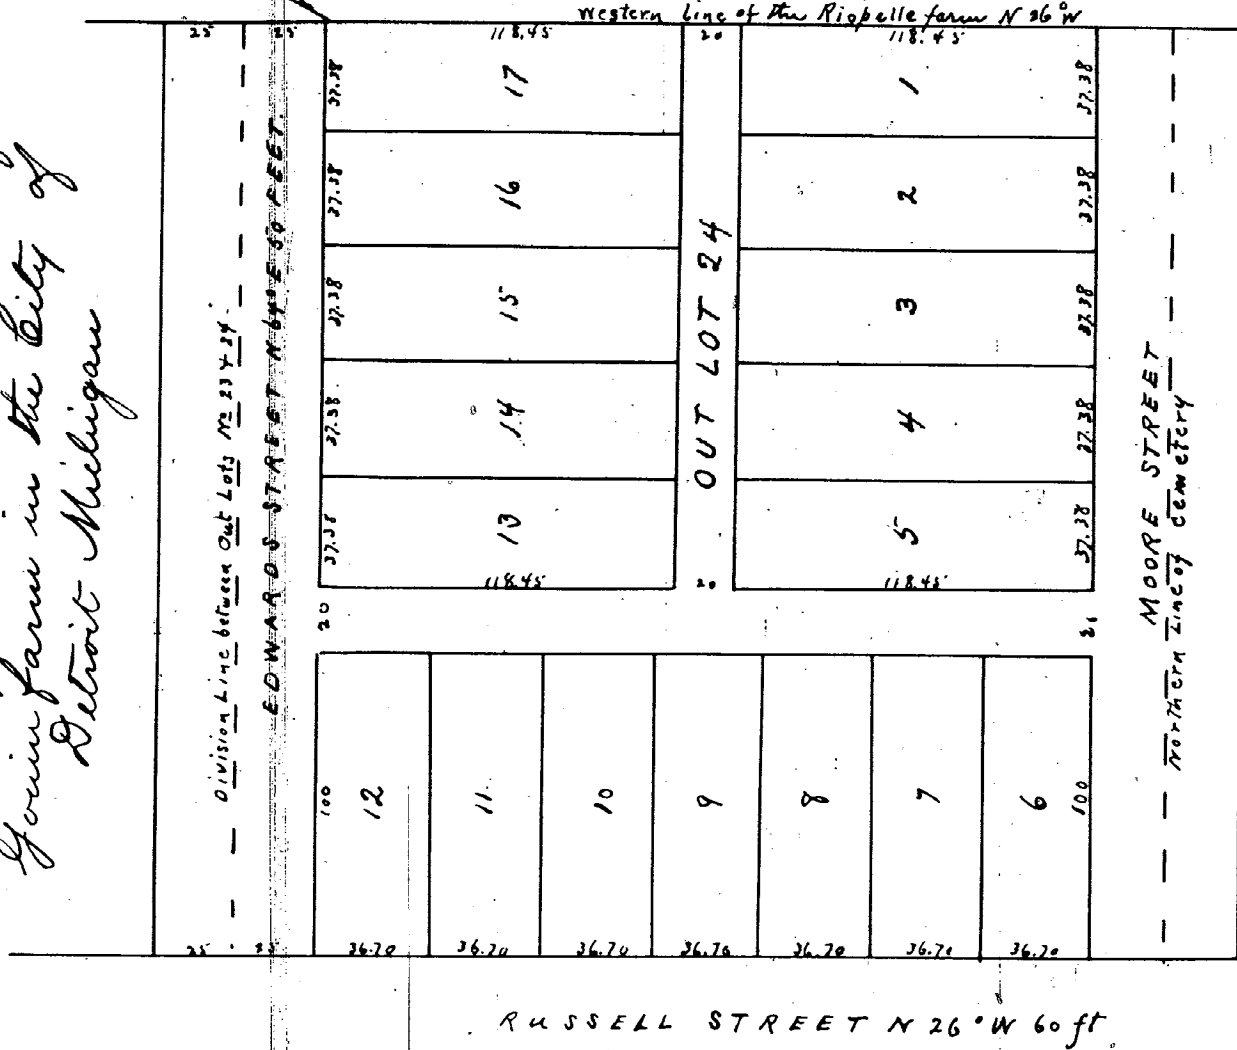

Record for Record this 9th January 1854
at 3 o'clock P.M. Henry Campbell
Notary

I certify the above Plat to be correct from actual calculation
24th 1853 Thomas Campbell City Clerk

I Jacob W. Moore as the attorney in fact of George F. Oliver approve and adopt the above
said Plat of Moore's Subdivision of Out-Gowin farm in the City of Detroit Michigan and authorize the same to be recorded
in the City of Detroit Michigan and authorize the same to be recorded. Dated Detroit December 21st 1853

In presence of
Geo. W. Moore, J. Knox Gammon }
by first W. Moore his attorney in fact }


I Margaret Moore, wife of the above named Jacob W. Moore approve and adopt
the above Plat of Moore's Subdivision of Out-Gowin farm in the City of Detroit Michigan and authorize the same to be recorded.
Dated Detroit December 21st AD 1853

In presence of Geo. W. Moore, J. Knox Gammon }
Margaret Moore }

State of Michigan }
Wayne County } Be it remembered that on this twenty first day of
December AD 1853 before me the undersigned a Notary Public in & for said County
& State personally came Jacob W. Moore as the above city in fact of George F. Oliver and
Margaret Moore wife of the said Moore, who are known to me to be the persons who executed
the above Plat and acknowledged the same to be their free act & deed and with a view & for
the purpose to have the same recorded according to law, and the said Margaret wife of said
Jacob W. Moore having been by me examined separately & apart from her said husband
acknowledged that she executed the same freely & without any fear or compulsion of
her said husband or any other person whatever. I Knox Gammon

Notary Public, Wayne County
Mich

Plat of
Tregent's Subdivision of Out-
Gowin farm in the City of Detroit Mich

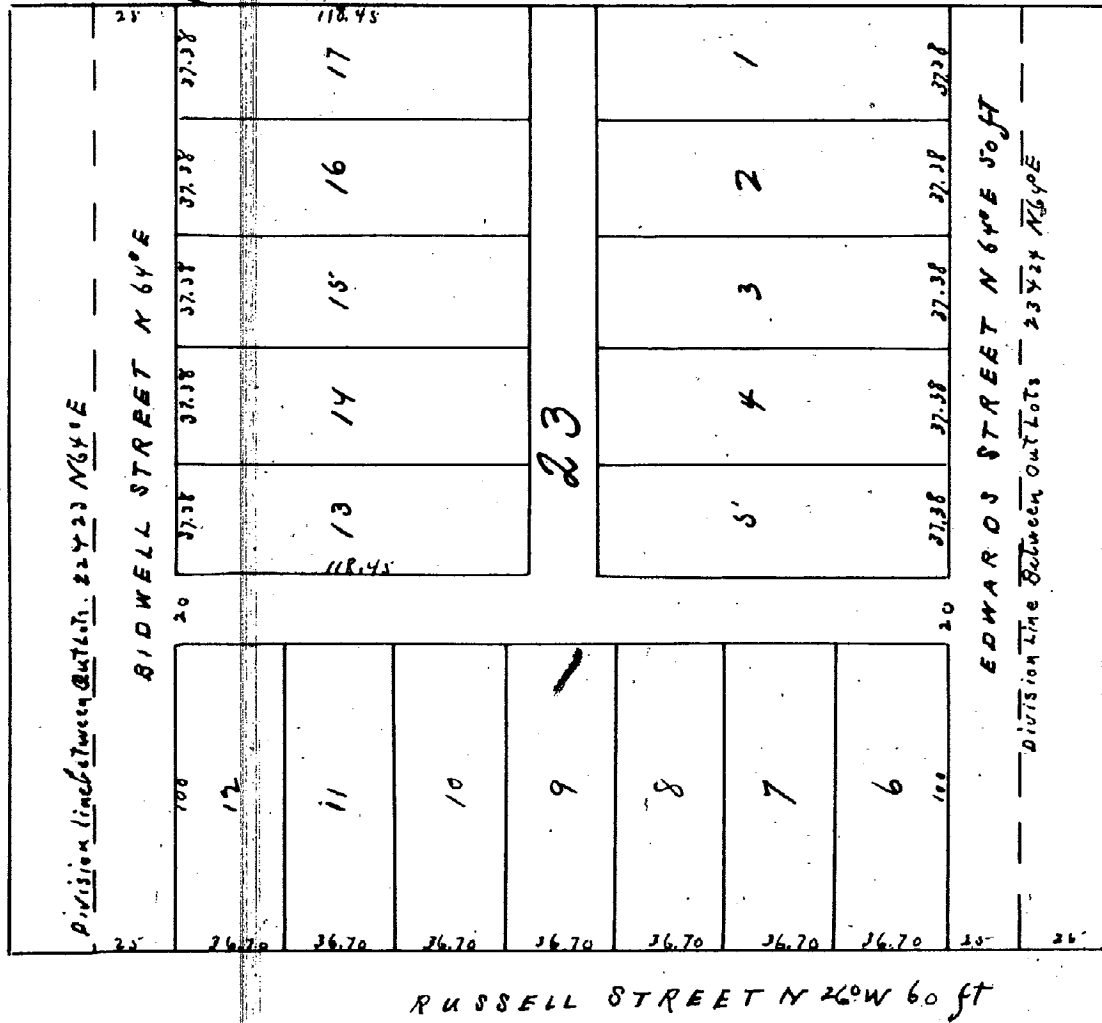

Record for Record this 10th January 1854
at 3 o'clock P.M. Henry Campbell
Notary

I hereby certify the above Plat to be correct from actual calculation
Detroit November 24th 1853 Thomas Campbell City Clerk

I Patrick Tregent approve and adopt the above Plat of Tregent's
Subdivision of Out-Gowin farm in the City of Detroit Michigan and authorize the same to be recorded
in the City of Detroit Michigan and authorize the same to be recorded. Dated Detroit January 18th 1854

In presence of
Jacob W. Moore }
E. Biddle Edwards }

State of Michigan }
Wayne County } Be it remembered that
on this tenth day of January AD 1854 before me a Notary Public
in and for said County and State personally came Patrick Tregent
known to me to be the person who executed the above Plat
and acknowledged the same to be his free act and will and with
a view and for the purpose to have the same recorded according
to law.

Jacob W. Moore
Notary Public
Wayne County
Mich

I hereby certify that these Plats are correct copies of the plat on record
in the Register of Deeds office being made under the supervision of the
Auditor General by tracing the Plats on record and affixing thereto a
carefully compared copy of the dedication and certificate
Dated this 9th day of May 1910.

Geo. W. Bennett
Clerk and Clerk's Dept.