


10721

Sibley's Field

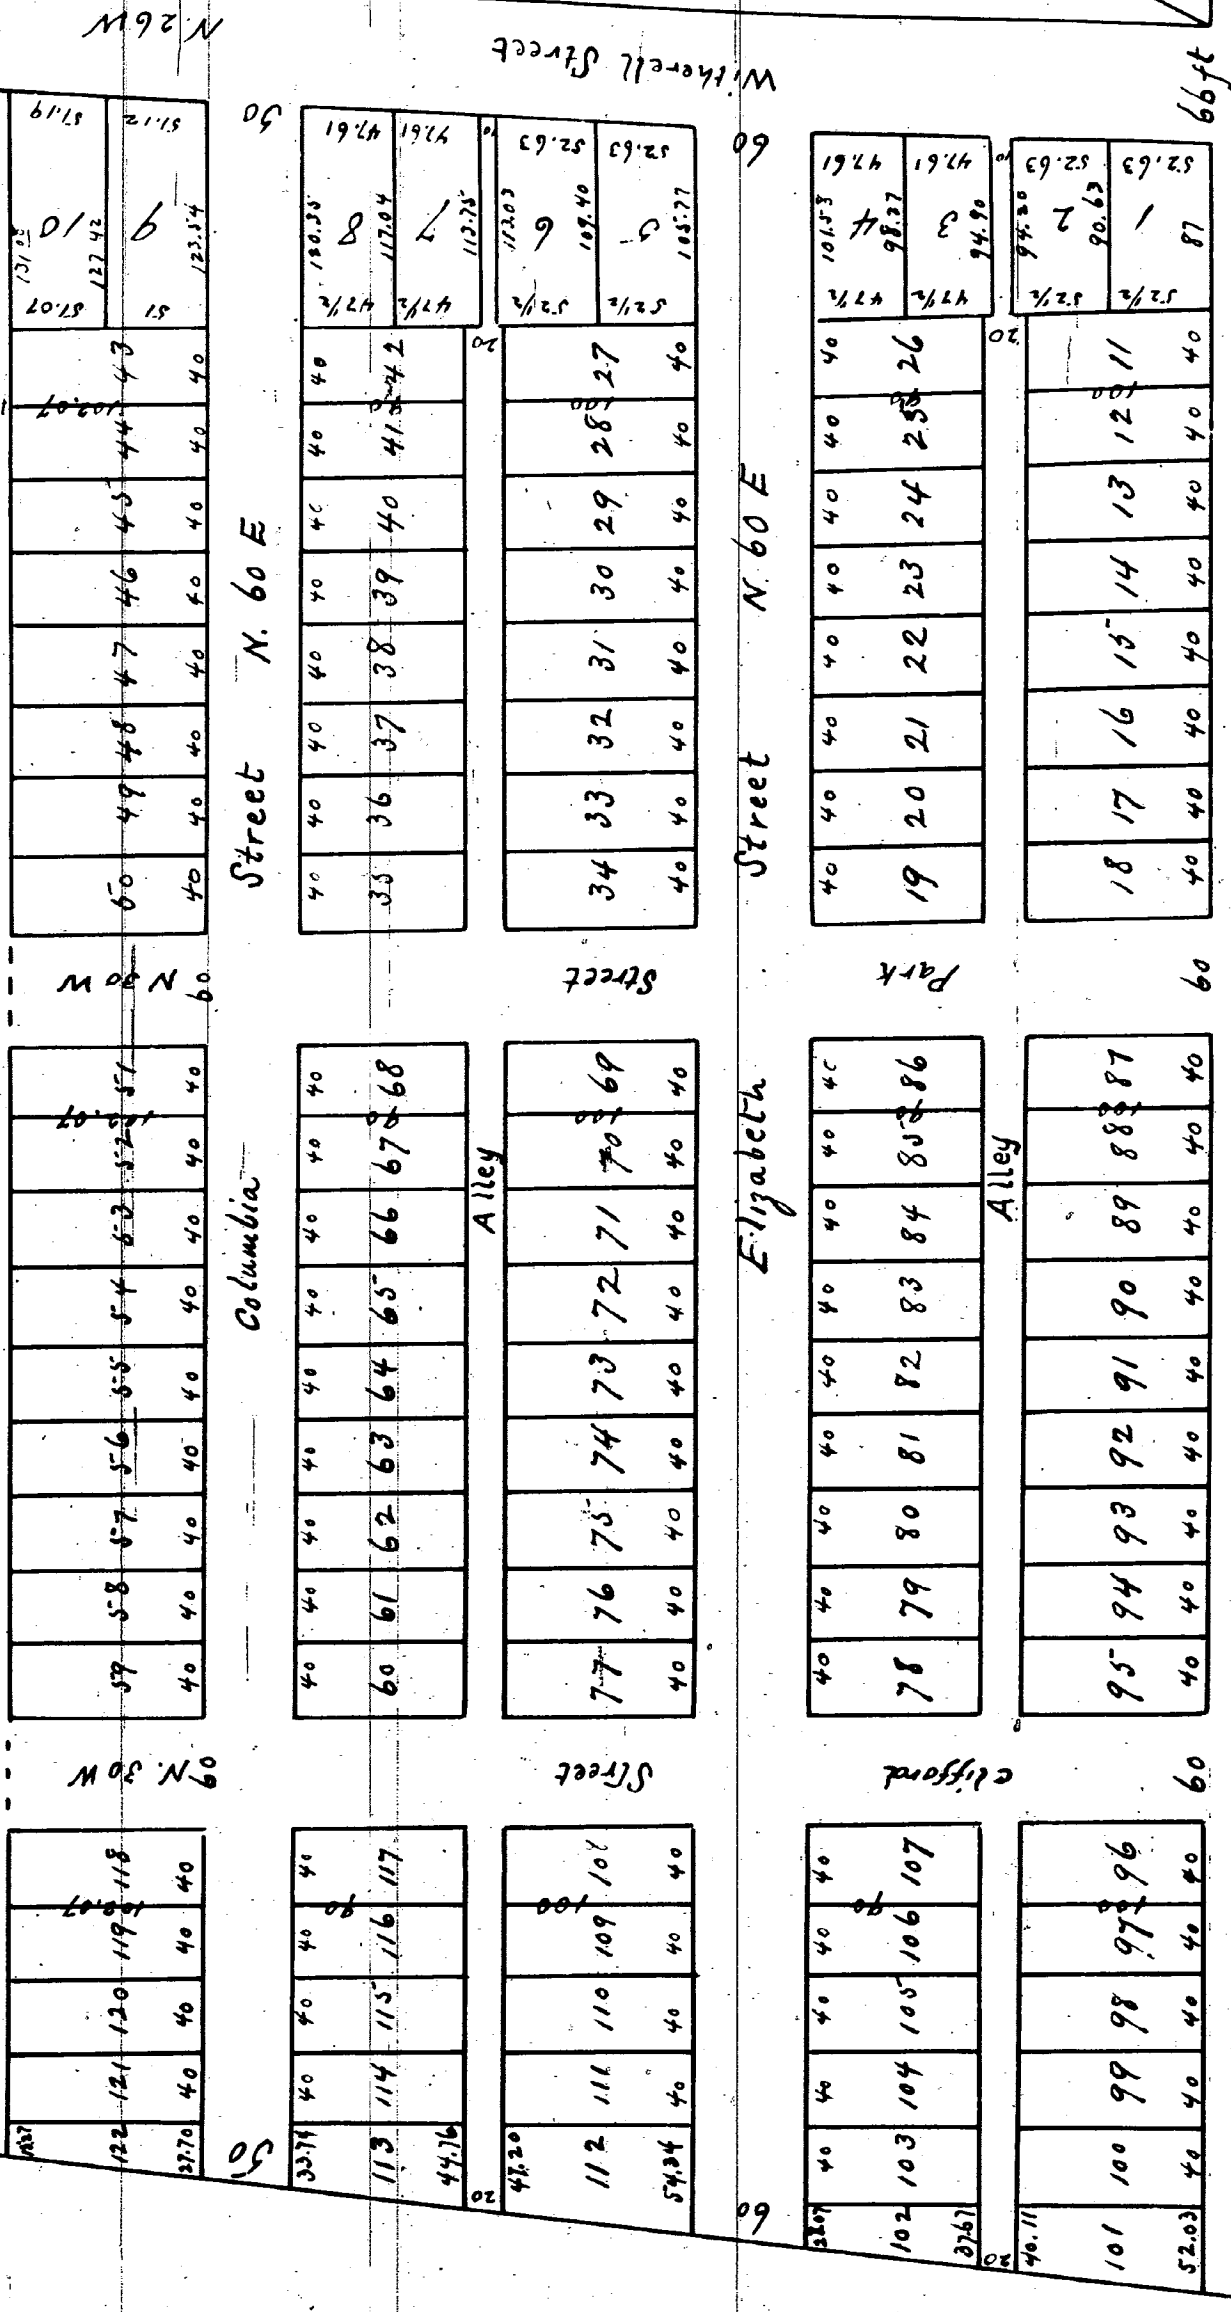

City Register office Detroit record
for Record this 5th day of May
A.D. 1835 at 12 O'clock M.
A. E. Nathan Surv.

By M. McWilliam
City Register


I hereby certify that these plats are correct copies of the plats now on record
in the Register of Deeds office, being made under the supervision of the
Auditor General by tracing the plats on record and affixing thereto a carefully
compared copy of the Subdivisions and certificates

Dated this 22nd day of April 1910

Geo. W. Bennett
Clerk and Civil Dept.

Map of John R. Williams
Park Lots in the City
of Detroit made by
A. E. Nathan Dec 2 1835

City Register's office
Detroit
Filed for record this 12 day
of Dec AD 1835 at Twelve
O'clock M.
Thos Williams
City Regr.

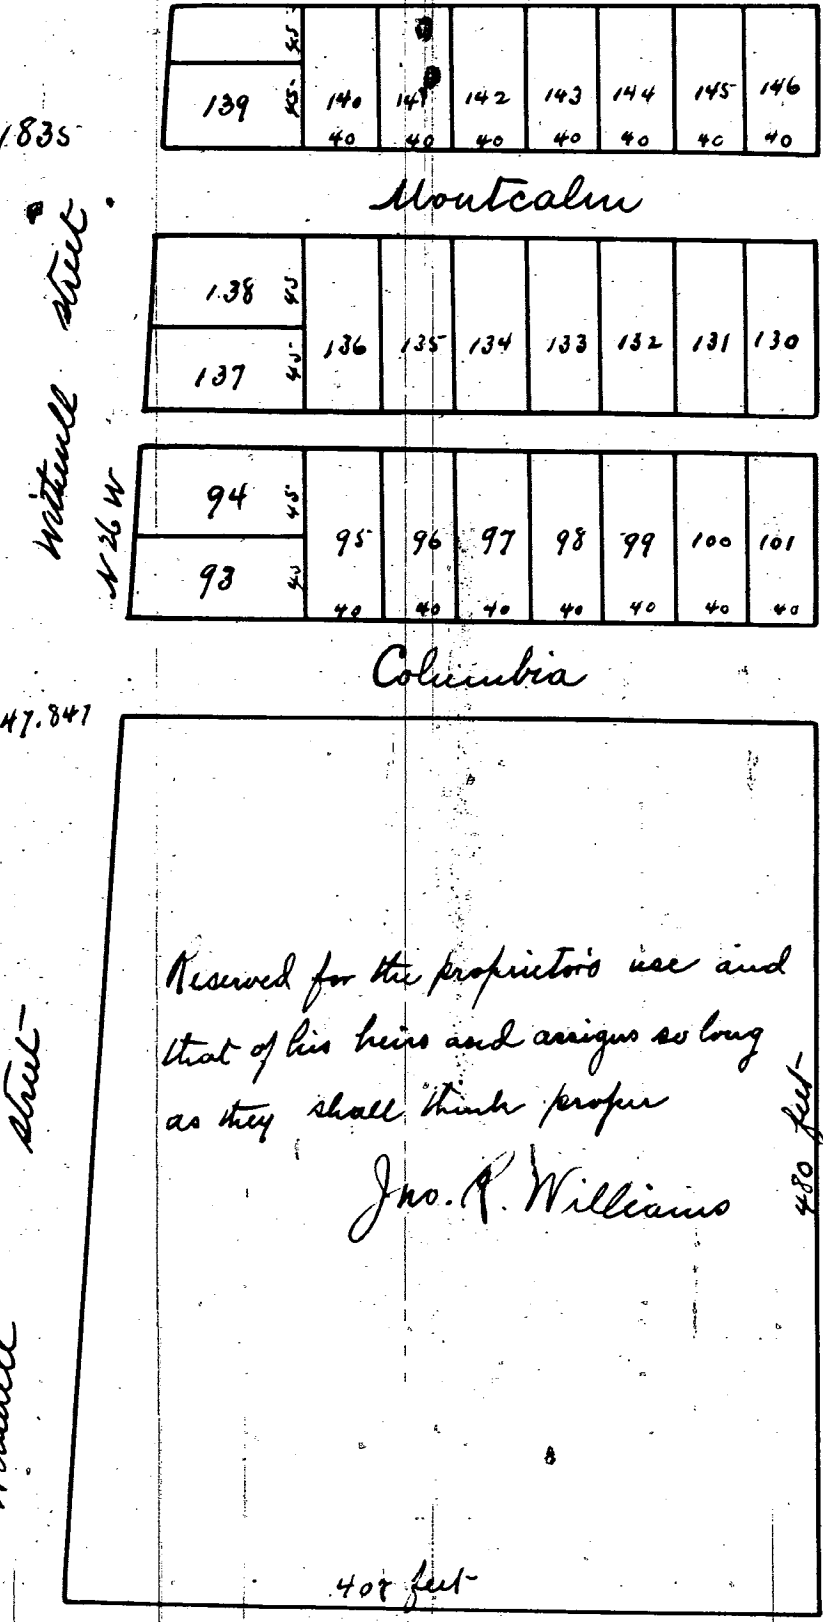

Reserved for the proprietor's use and
that of his heirs and assigns so long
as they shall think proper
Jno. R. Williams

