


LABROSS FARM

[illegible]

City Register Office Detroit Recd for record this 14th day of July
A.D. 1835 at Ten O'clock A.M. Thos Williams
City Register

Rec for Record this 24th May AD 1863 at 5 O'Clock PM Henry Campau Register

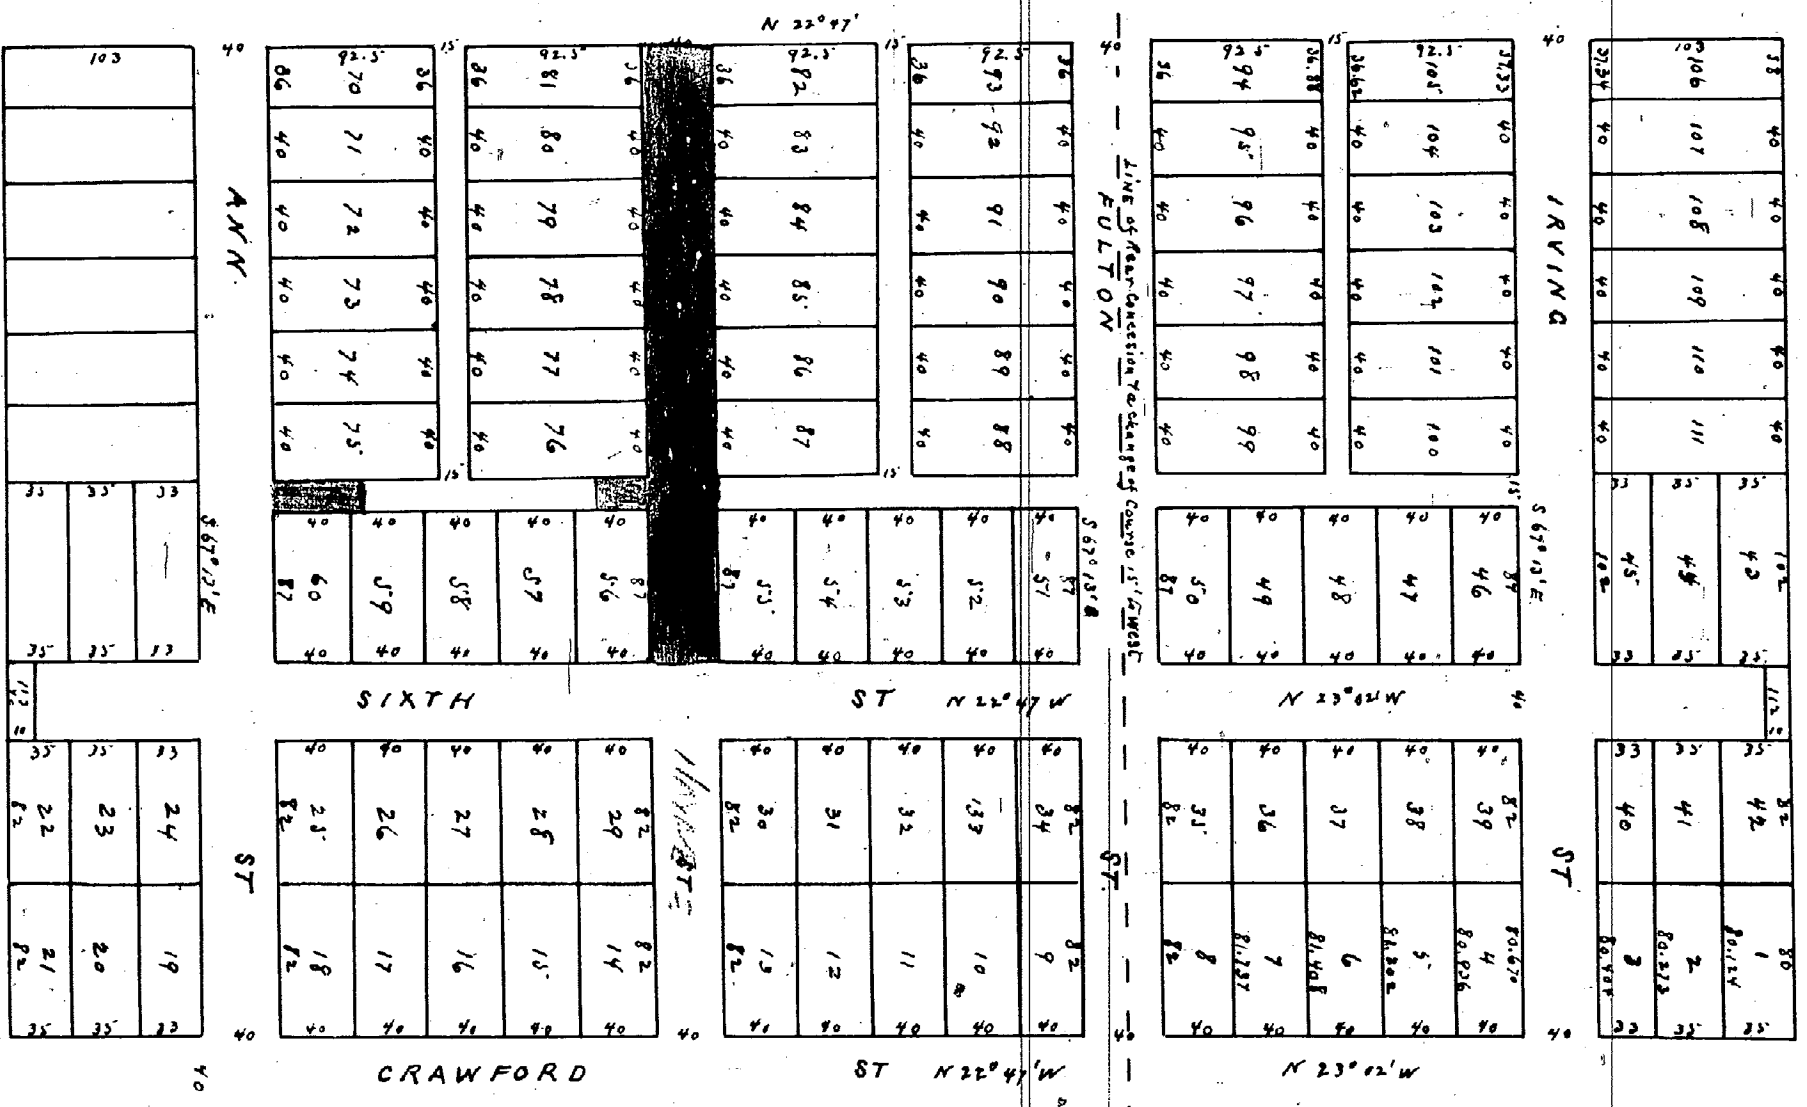

I Certify this plat to be correct according to survey
and calculation May 8. 1852 A. E. Hutton Sur.

know all more by these parents. That our F. J. B. Crane and Emma Elizabeth the wife of Robert Mudgett
 do hereby present for record this plot being a subdivision of lot twenty one twenty three and twenty eight
 situate upon north of Grand River Road City of Detroit and do dedicate to the public use of the public
 the streets and alleys shown hereon to making two lanes and assigning the necessary flag when they shall
 have been so delineated by law. We testimony whereof we have hereunto set our hands and
 seals at Detroit this 15th day, 1882.

F. J. B. Crane
 Emma Elizabeth
 Robert Mudgett
 John C. Crane
 John C. Crane
 John C. Crane

F. J. B. Brann

State of Maryland } On the 15th May 1852 the above named T. P. B. came
to my house } and saw Elizabeth Anne his wife & me known as the
former informant the above instrument appeared before me & being acknowledged by her
hand and the said Anne Elizabeth on a piece of unswearing blanket at a post hole for sealing and
they each made a mark the described the same truly & without any fear or compulsion of or from
any said husband or any one

Mallie Anne

Henry Public
Wayne County
Michigan

I hereby certify that this plat is a correct copy of the plat now on record in the Register of Deeds office, being made under the supervision of the Auditor General by tracing the plat on record and affixing thereto a carefully compared copy of the dedication and Certificate.

Dated this 30th day of April 1910

Dated this 23rd day of April 1910

Geo W Bennett

Clerk and Gail's Dept.

10723

10722

City Engineering Department
Honorable City Council
March 9, 1989
Re: Addendum to Petition No. 1290,
Detroit Athletic Club (DAC) Utility
Easements to Vacation (portion of)
converted street and alley in the
area bounded by John R., Brush,
Madison and E. Adams.
(Addendum) Petition No. 1290 of the
Detroit Athletic Club (DAC) requests the
outright vacation of a portion of con-
verted Randolph Street, 39.48 feet wide,
south of E. Adams Avenue, also the con-
verted east-west public alley, 20 feet
wide, in the block bounded by John R.,
Randolph and (vacated) Cross Streets,
and E. Adams Avenue (DAC's public
street and alley) conversion request
(Petition No. 1290) was approved by your
Honorable Body on April 27, 1988 (J.C.C.
pages 1020-23).
The DAC plans to build a new parking
garage.
The requested outright vacations were
approved by the Community and Eco-
nomic Development Department. The
(addendum) petition was referred to the
City Engineering Department for investi-
gation and report. This is our report.
The petitioner has deposited the fol-
lowing City department reimbursement
costs:
Public Lighting Department —
Accounting: \$1,500.00. Deposit to
remove 4 underground led sodium vapor
light poles spiking out service.
Water and Sewerage Department:
\$2,140.00 Receipt No. A-396227. Esti-
mated cost to abandon a 6-inch diameter
water main, and removal of 2 fire
hydrants at Randolph Street.
The Detroit Edison Company, the
Michigan Bell Telephone Company, and
the Michigan Consolidated Gas Com-
pany have reached agreements with the
petitioner regarding their installations
therein. Satisfactory arrangements have
been made with all other City depart-
ments and privately-owned utility com-
panies.
An appropriate resolution is attached for
consideration by your Honorable
Body.
Respectfully submitted,
CLYDE R. HOPKINS
Director

By Council Member Ravitz:
Resolved: All that part of the utility
easements retained by the City Council
resolution adopted on April 27, 1988
(J.C.C. pages 1020-23) for the conver-

STATE OF MICHIGAN) ss. SHORT FORM - TRUE COPY CERTIFICATE
CITY OF DETROIT)

I, JAMES H. BRADLEY, CITY CLERK of the City of Detroit, do hereby
certify that the annexed paper is a True Copy of a Resolution
adopted by the City Council on March 22nd, 1989
and approved by the Mayor on April 4th, 1989
as appears from the Journal of said City Council, on file in my office.

IN WITNESS WHEREOF, I have hereunto
set my hand and affixed the Corporate
Seal of said City, at Detroit, on

May 15th, 1989

James H. Bradley
City Clerk

10723
Wayne Co.
Detroit

MAP ATTACHED
LI 24178
PA 783
REC'D 6-16-89

PETITION NO. 1290
DETROIT ATHLETIC CLUB
WILLIAM T. BURGESS
PHONE: 225-3500

10723
"FORWARD TO STATE TREASURER" 10723
JUN 1 1989

