10726

Plat of Part of the Louis Moran farm South of Fort Street Detroit Michigan

Rec'd for Record this 13th December 1854 at 4 O'Clock P. M.

State of Michigan } ss
County of Wayne }

This is to certify that I William Hale the owner of the part of the Louis Moran farm so called being private Claim Number Six in the City of Detroit State of Michigan which is included on the plat & subdivision hereto annexed have caused the same to be subdivided & laid out into lots as the same appears by this plat & I do hereby acknowledge that the annexed plat of that part of said farm South of Fort street in said City is my free act & deed & desire the same to be recorded - done at Detroit this 13th day of December A.D. 1854

Signed & Sealed & taken & acknowledged before me a Notary Public in & for said County this 13th December A.D. 1854 — Wm Hale (L.S.) — Henry Campau Notary Public (28) Wayne Co. Mich.

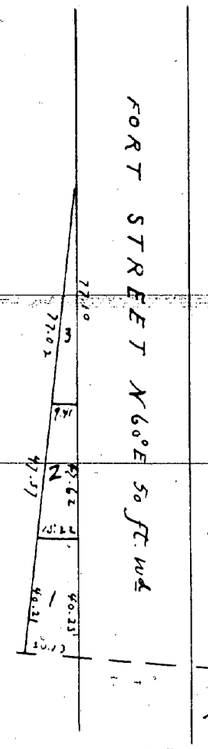


10725

Plat of

J. Walty's Subdivision of Lots Nos 22 & 23 of Sec 50 & Lots Nos 1, 2, 3, 4, 5 & 6 of Sec. 51 Louis Farm in the City of Detroit

Detroit March 1st A.D. 1855

N. P. Maxwell Register

Russell Street N 26° W 50 feet wd

Mullett Street N 60° E 50 ft wd

Alley N 60° E 20 ft wd

115.28

60.52

| | | | |
|---|---|---|---|
| 6 | N 30° W 115 | S 2.77 | S 2.77 |
| 5 | N 30° W 115 | S 2.77 | S 2.77 |
| 4 | N 30° W 115 | S 2.77 | S 2.77 |
| 3 | N 30° W 115 | S 2.77 | S 2.77 |
| 2 | N 30° W 115 | S 2.77 | S 2.77 |
| 1 | N 24° W 115.28 | 44.72 | S 2.77 |

I hereby certify the above plat to be correct from actual survey and calculation Detroit March 1st 1855 Thomas Campau Sur

Plat of Part of Moran Farm Detroit Mich. Dec 13 1854 Thomas Campau Surveyor

State of Michigan } ss
County of Wayne }

Be it remembered that on this 21st day of March A.D. 1855 personally came before me a Notary Public in and for said County Joseph Walty to whom the within Plat of Subdivn of Lots 22 & 23 Sec. 50 & Lots 1. 2. 3. 4. 5. 6 Sec 51 Louis farm belongs and acknowledged the same to be his free act and deed and with the views of its being recorded according to law. Given under my hand & seal at Detroit this the day and year first above written

Henry Campau (28)
Notary Public Wayne Co. Mich.

10727

Subdivision of A. T. McReynolds Esq. Purchase of the Louis Chapoton Farm (so Called) In the Township of Hamtramck Surveyd Jan. 1852 by Thomas Campau.

I hereby certify the herewith Plat to be correct from actual Survey and Calculation Detroit January 23rd 1852 Thomas Campau Sur

Know all men by these presents that I Andrew T. McReynolds of the City of Detroit do hereby adopt the with in Plat as my free act and deed. Detroit February 5th A.D. 1852

In presence of Henry Campau, E. W. Lucier — Andr. T. McReynolds (5)

State of Michigan } ss
Wayne County }

On this Fifth day of February A.D. 1852 personally appeared before me a Notary Public in and for said County Andrew T. McReynolds known to me to be the person who executed the above instrument and acknowledged the same to be his free act & deed

Henry Campau
Notary Public
Wayne Co.
Mich.

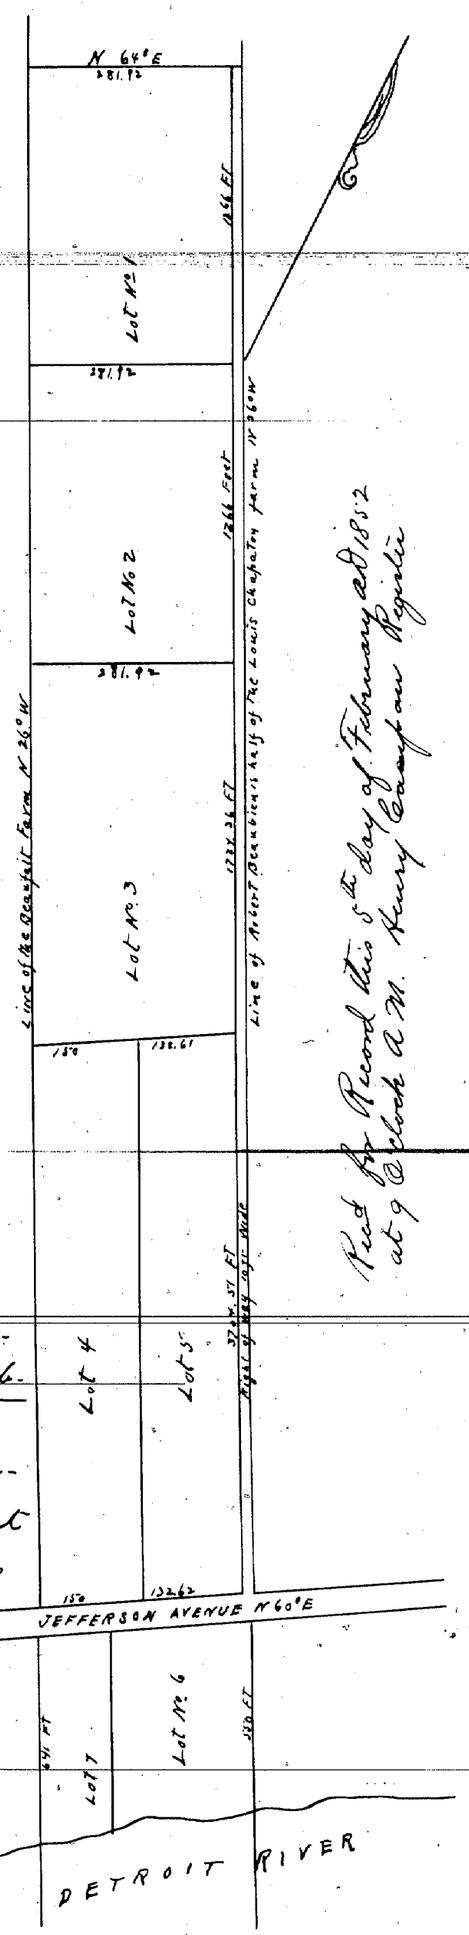


Plat of Record this 5th day of February A.D. 1852 at 9 O'Clock A.M. Henry Campau Register

I hereby certify that these plats are a correct copies of the plats now on record in the Register of Deeds office, being made under the supervision of the Auditor General by tracing the plats on record and affixing them to a carefully compared copy of the dedication and certificates

Dated this 10th day of May 1910

Geo W Bennett
Clerk And. Guild. Dept.

ClibPDF - www.fastio.com