

Plat of Part of the Louis Moran farm south of Fort Street
Detroit Michigan


State of Michigan }
County of Wayne }
This is to certify that I
William Hale the owner of
the part of the Louis Moran farm so called being
private claim number six in the City of Detroit
State of Michigan which is included in the plat &
subdivision hereto annexed have caused the same to be
subdivided & laid out into lots as the same appears by
this plat & I do hereby acknowledge that the annexed
plat of that part of and from south of Fort Street in
said City is my free act & deed & deem the same to be
recorded - done at Detroit this 13th day of December
A.D. 1854

FORT STREET N 60° E 50 ft. wd

Signed Thaddeus & others }
acknowledged before }
me a Notary Public in & for said County this 13th December
A.D. 1854 Henry Campman Notary Public Mich.

Plat of
J. Walge's Subdivision of Lots No 22 & 23 of Sec 50 & Lots
No 1, 2, 3, 4, 5 & 6 of Sec 51 Gouin Farm in the City of Detroit
Detroit March 1st A.D. 1855

Kewell Street N 26° W 50 feet wd

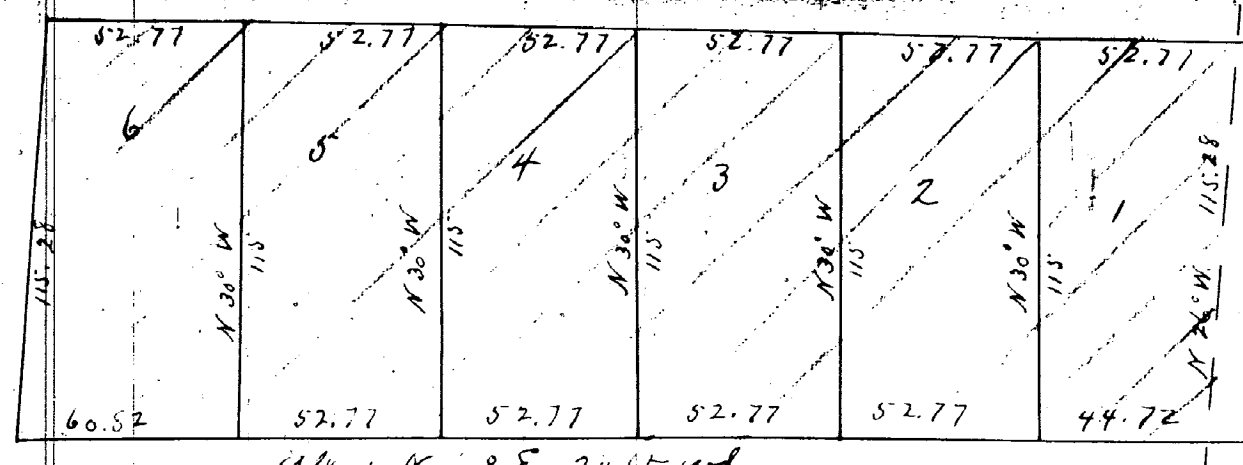

State of Michigan }
County of Wayne }
Be it remembered
that on this 21st day of March A.D. 1855
personally came before me a Notary Public
in and for said County Joseph Walge
to whom the within Plat of Subdiv of
Lots 22 & 23 Sec. 50 & Lots 1, 2, 3, 4, 5, 6
Sec. 51 Gouin Farm belongs and whom
I held the same to be his free act and deed
and with the views of its being recorded
according to law - I am under my hand &
seal at Detroit this the day and year
first above written
Notary Public Wayne Co.
Mich.

Rec'd for Record this 21st day of March 1855 at 12 o'clock P.M.
Notary Public Wayne Co. Mich.

10727

Subdivision
of
A. T. Mc Reynolds Esq. Purchase
of the
Louis Claperton Farm
(as called)

In the Township of Hamtramck Surveyed
Jan. 1852 by Thomas Campman

I hereby certify the herewith Plat to be cor-
rect from actual survey and Calculation
Detroit January 23rd 1852
Thomas Campman Sur


Know all men by these presents that I
Andrew T. Mc Reynolds of the City of
Detroit do hereby adopt the writ in Plat
as my free act and deed.
Detroit February 5th A.D. 1852
In presence of
Henry Campman }
E. H. Lawrence }

State of Michigan
Wayne County }
this Fifth day of February A.D. 1852 per-
sonally appeared before me a Notary Pub.
he in and for said County Andrew T.
Mc Reynolds known to me to be the per-
son who executed the above instrument
and acknowledged the same to be his
free act & deed

Henry Campman
Notary Public
Wayne Co.
Mich.

I hereby certify that these plats are correct
copies of the plat on record in the Register
of Deeds office, being made under the supervision
of the Auditor General by tracing the plat on record
and affixing thereto a carefully compared copy of the
dedication and certificate

Dated this 10th day of May 1910
Geo W. Bennett
Clerk and Exch. Dept.

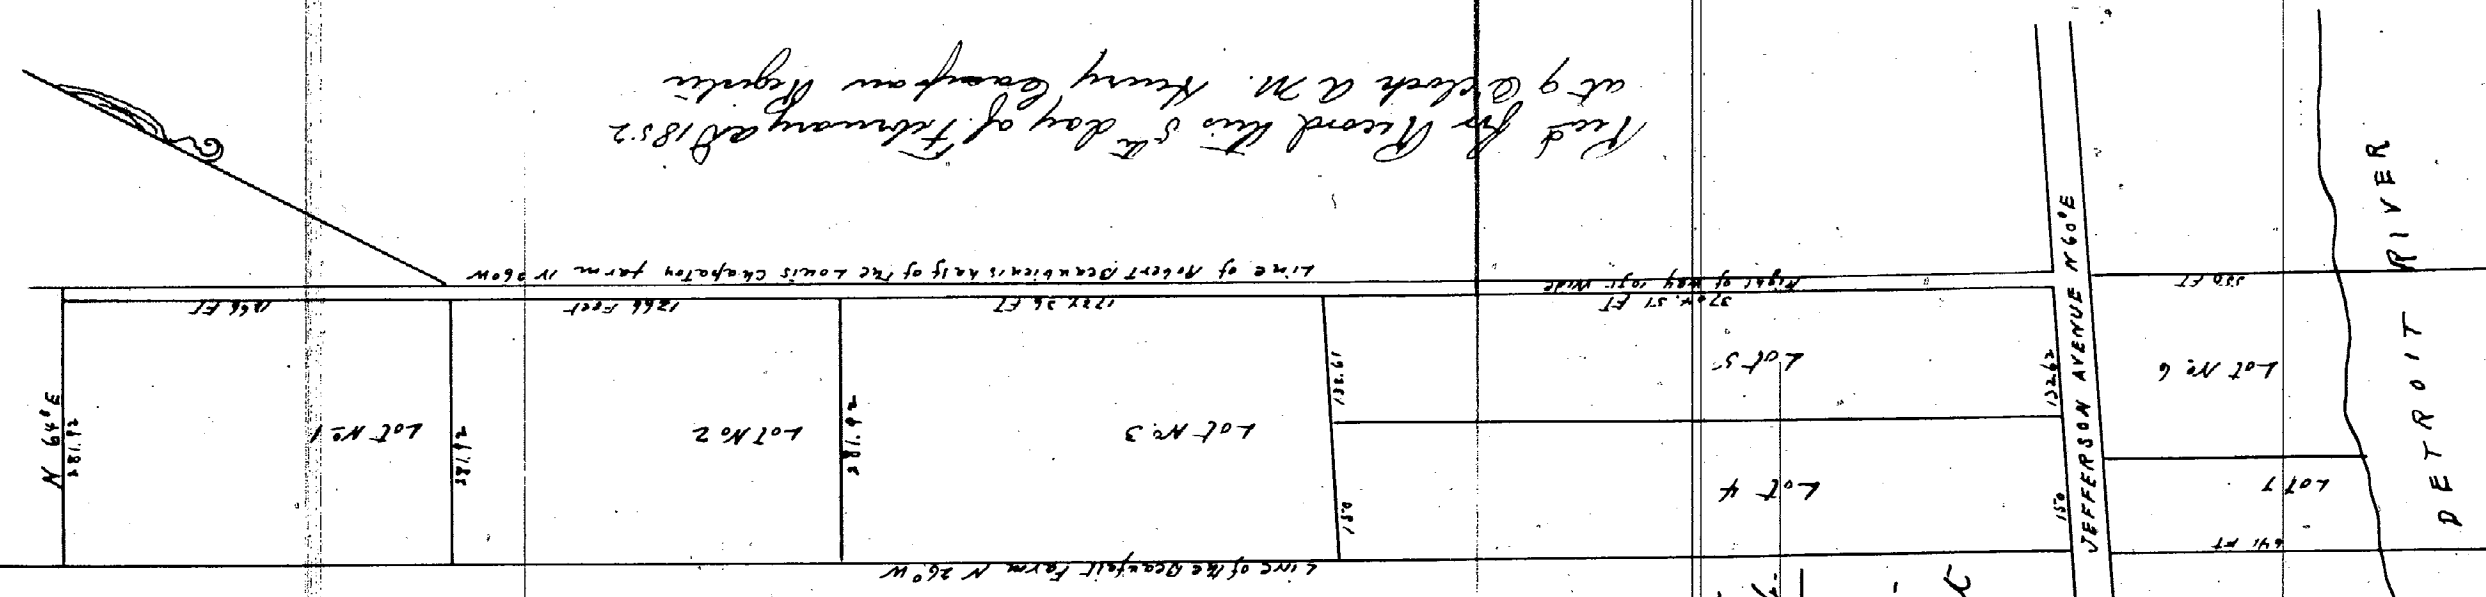

Rec'd for Record this 5th day of February 1852
at 9 o'clock A.M. Henry Campman Notary

Pa 283

Yays — Peoples, Ravitz and President Herderson — 9.
Nays — None.

December 4, 1984

James H. Bradley

City Clerk
JAMES H. BRADLEY

