


Crawford's Subdivision

Lot No 30 & 31 of the subdivision of Block No 3 Withnell Farm in the Township of Hamtramck Mich
 I hereby certify the herein plat to be correct from actual calculation
 Detroit October 27th 1853 Thomas Campbell City Surveyor

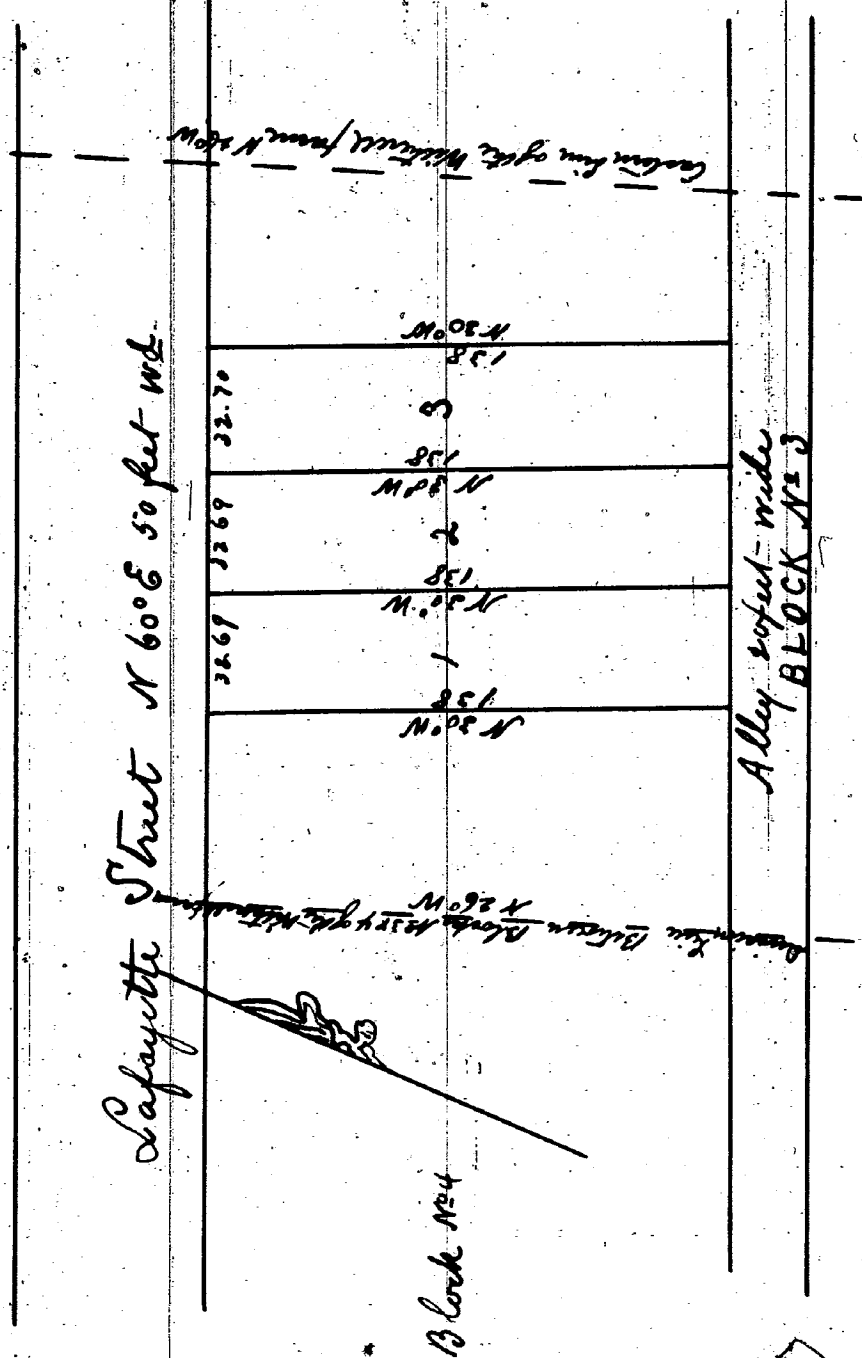


Know all men by these Presents that I Francis Crawford of Detroit in the State of Michigan do hereby present for Record the Plat hereto annexed being a subdivision of Lot Number Thirty (30) and Number Thirty one (31) of Block Number three (3) Withnell farm so called in the Township of Hamtramck and State of Michigan and do dedicate to the perpetual use of the Public certain alleys laid out thereon reserving to myself my heirs and assigns the reversion thereof whenever the same may be discontinued by law

Signed and sealed in Presence of
 Walter Crane } Francis Crawford (Seal)
 F. Prunstabler }

State of Michigan }
 Wayne County } On this Twenty sixth day of March 1853
 personally appeared before me a Notary Public in and for said County Francis Crawford known to me to be the Person who executed the foregoing instrument and acknowledged the same to be his free act and deed

Walter Crane (Seal)
 Notary Public Wayne County Michigan

Rec'd for Record this 26th day of March 1853 at 2 3/4 o'clock P.M. N.R. Newland Regr.

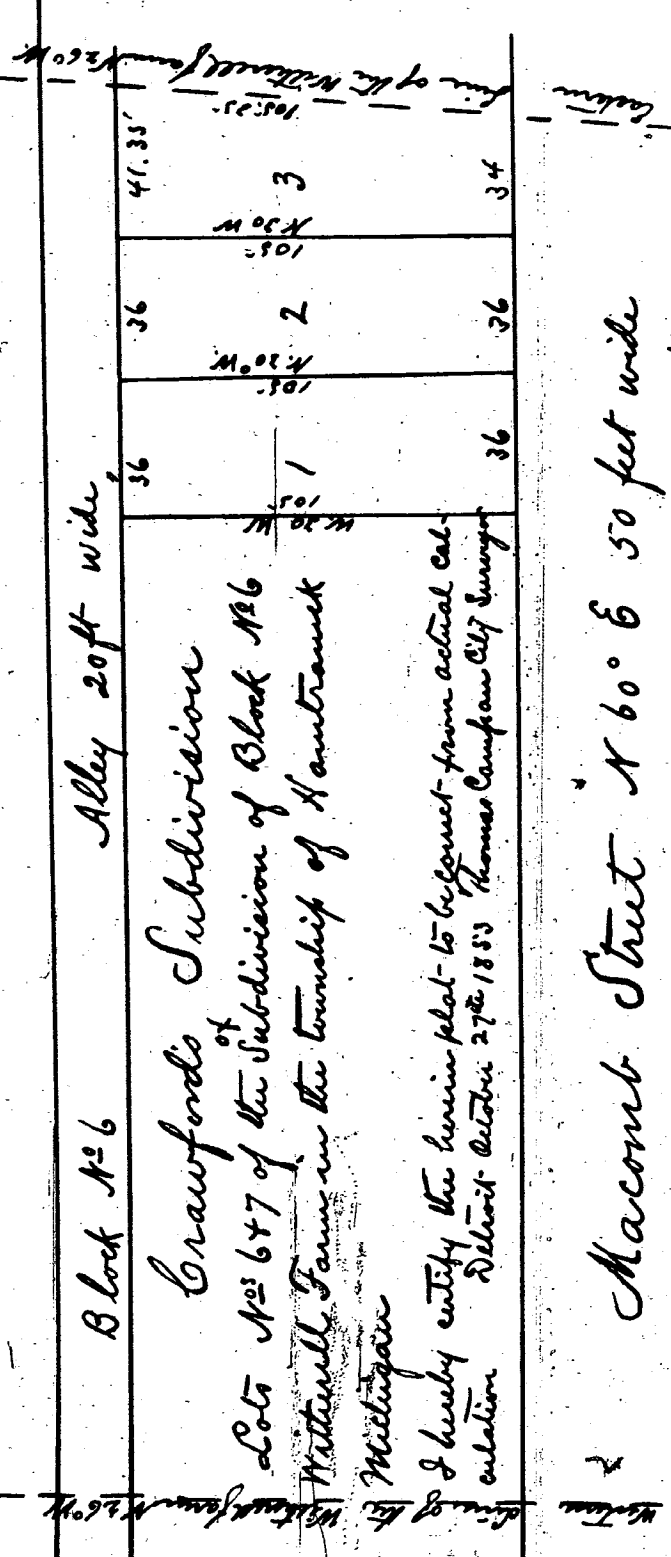

Maconb Street N 60° E 50 feet wide

Know all men by these Presents that I Francis Crawford of Detroit in the State of Michigan do hereby present for record the Plat hereto annexed being a subdivision of Lot Number six (6) and seven (7) of Block Number six (6) Withnell farm so called in the Township of Hamtramck and State of Michigan and do dedicate to the perpetual use of the Public certain alleys laid out thereon reserving to myself my heirs and assigns the reversion thereof whenever the same may be discontinued by law Dated Detroit March 26th 1853

Signed and sealed in Presence of
 Walter Crane } Francis Crawford (Seal)
 F. Prunstabler }

State of Michigan }
 Wayne County } On this Twenty sixth day of March 1853
 personally appeared before me a Notary Public in and for said County Francis Crawford known to me to be the Person who executed the foregoing instrument and acknowledged the same to be his free act and deed

Walter Crane (Seal)
 Notary Public Wayne County Michigan

I hereby certify that these plats are correct copies of the plats now on record in the Register of Deeds Office being made under the supervision of the Auditor General by tracing the plats now on record and affixing thereto a carefully compared copy of the dedications and certificates.

Dated this 11th day of May 1910
 Geo W. Bennett
 Clerk and. Civil's Dept.