

Received for Record April 19th 1855 at 9 o'clock A. M.
N. P. Howland Register

10730

WALTER CRANE


SUBDIVISION OF PART OF

BLOCK EIGHT.

LA GROSSE FARM.

SEVENTH

ST. 50 FT.

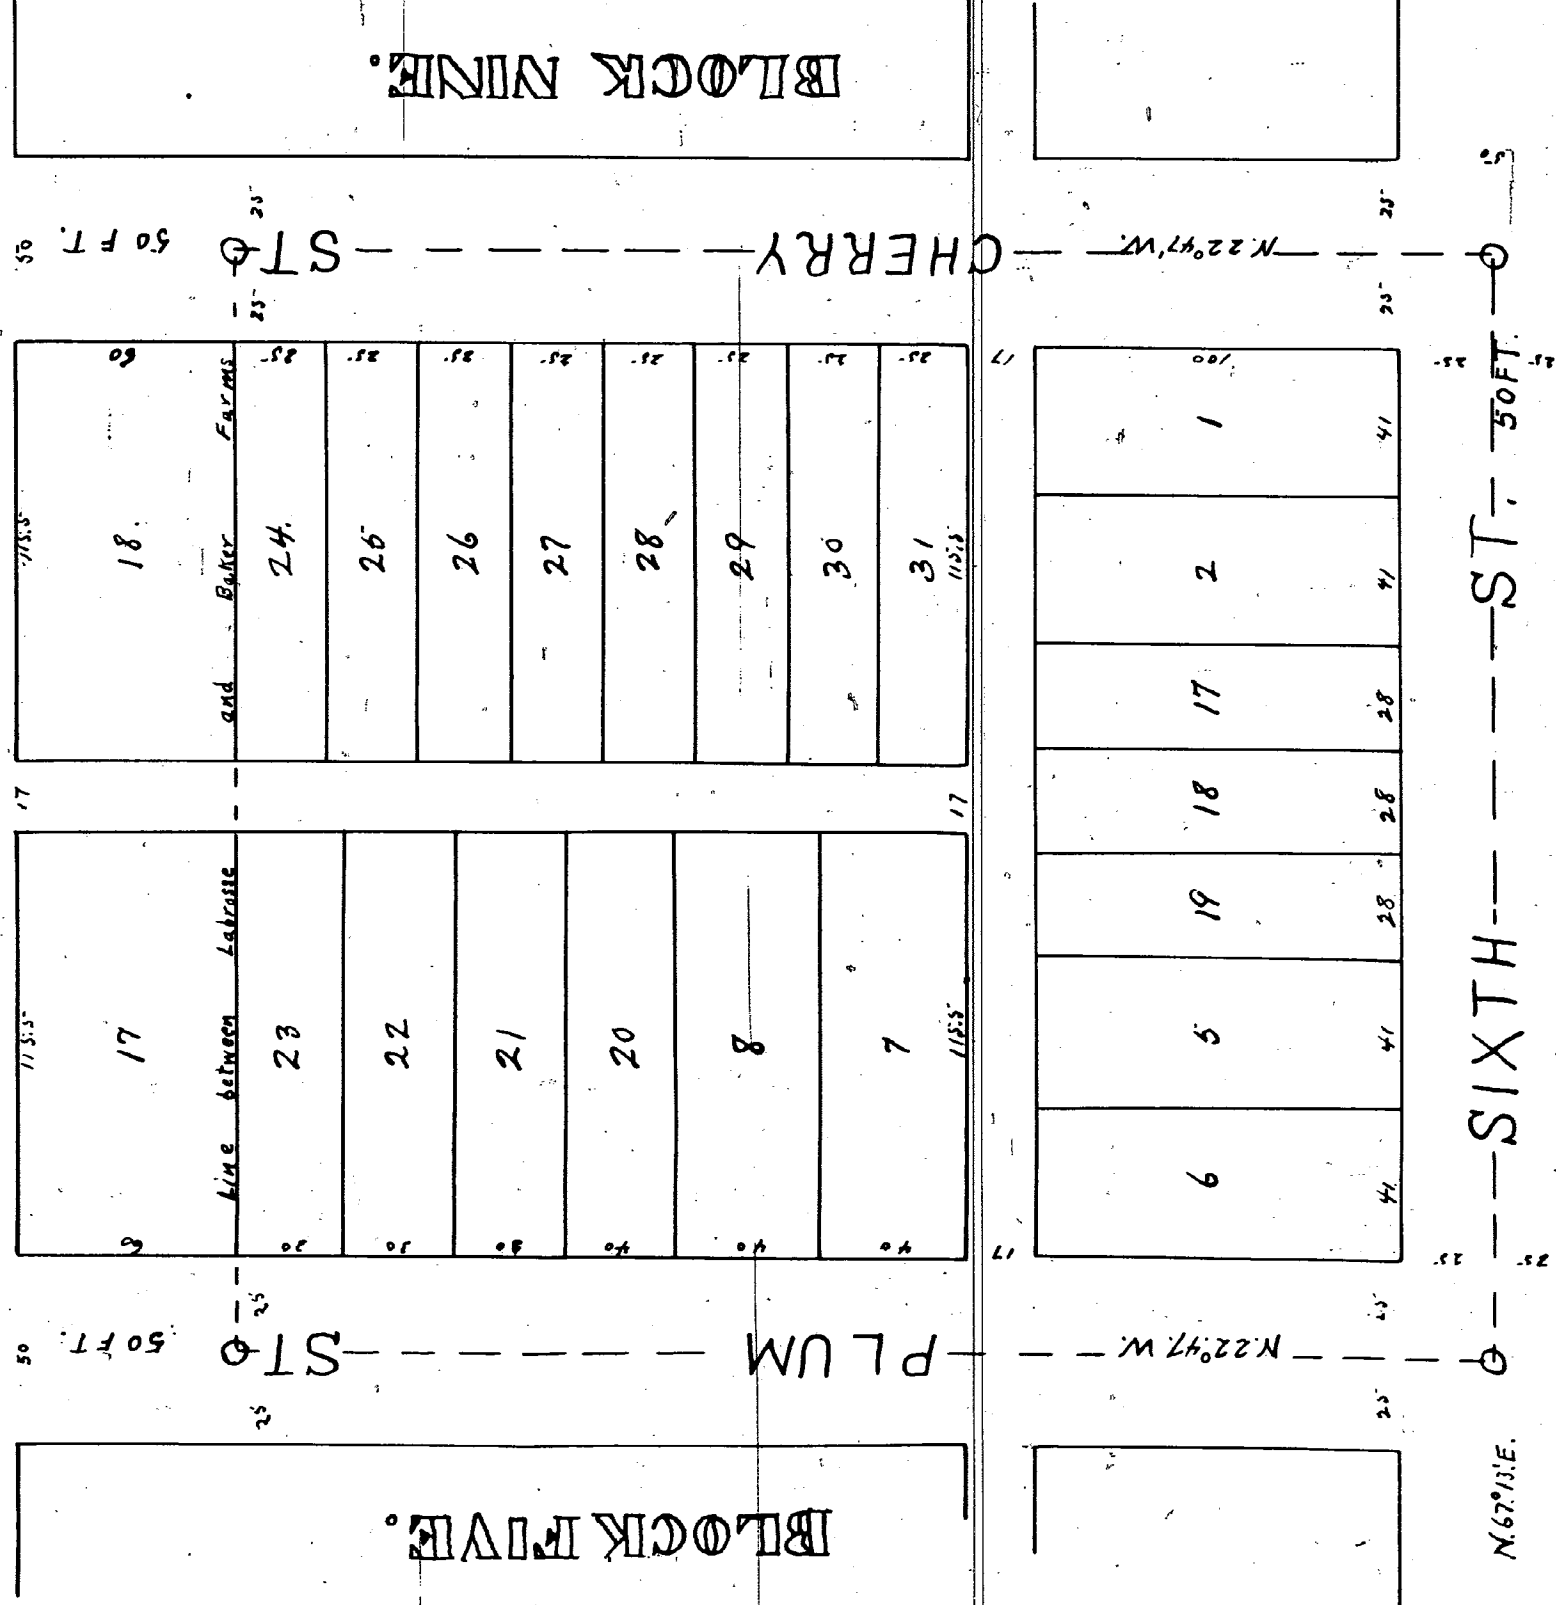

BLOCK FIVE.

BLOCK NINE.

BLOCK SEVEN.

Thomas J. Walter Crane of Detroit Michigan at the late
being and the owner in fee simple of Lots three, four,
nine, ten, eleven, twelve, thirteen, fourteen, fifteen

and sixteen in Block or Lot Eight in the subdivision
of the La Brosse farm (so called) between the Chicago
and Grand River Roads. Now therefore know all
men by this instrument that I have made (with
the intention of recording the same) the above Plat or
Map of a subdivision of said above described lots and
have thereon numbered them from seventeen to thirty.
one both inclusive. And I do hereby dedicate to the pu-
blical use of the Public the streets and alleys there-
on, or upon Block number Eight, so far as I have legal
right to do, with this express reservation, viz- That when
ever the use or occupation of the same shall be dis-
continued by law or otherwise that the said land so
dedicated shall instantly revert to myself or my heirs as
the case may be. In Witness whereof I have hereunto
set my hand and seal at Detroit Michigan on this nine-
teenth day of December A. D. Eighteen hundred and

fifty three

signed and sealed and executed

In Presence of }
Geo. F. Porter
R. C. Smith

Walter Crane

(Seal)

State of Michigan }
County of Wayne } ss. On this Eighteenth day of April
A. D. 1855 personally came before me a Notary Public
in and for said County Walter Crane known by
me to be the person who described in and who executed
the above Plat or map and acknowledged the above
instrument to be his free act and deed - In Witness
whereof I have hereunto set my hand and official
seal the day and year above written

R. C. Smith Notary
Public Wayne Co. M.
(Seal)

I hereby certify that this plat is a correct copy of the plat now on
record in the Register of Deeds office, being made under the supervision
of the Auditor General by tracing the plat on record and affixing thereto
a carefully compared copy of the dedication and certificate.

Dated this 14th day of May 1910

Geo W Bennett

Clark and Smith, Supt.