ClinPDF www.fastio.com

Plat of the Subdivision of the Crane Farm

Being the Rear Concessions to Private Claim No 207.

I Certify the above to be correct from actual Survey Detroit Nov 11th 1854

John F. Munro Surv.

Know all men by these presents that we F. J. B. Crane and Anna Elizabeth his wife of Detroit Michigan do present for Record this Plat being Subdivision of part of the Crane Farm in the City of Detroit and do dedicate to the perpetual use of the Public the Streets and alleys thereon reserving to ourselves our heirs and assigns the reservation thereof whenever the same may be discontinued by law.

In Testimony whereof we have hereunto set our hands and seals at Detroit this 11th day of November A.D. 1854 F. J. B. Crane (S)

Executed in presence of Watson Crane, R. C. Smith — A. E. Crane (S)

State of Michigan } Wayne County } On this 8th day of August 1855 the above named F. J. B. Crane and Anna Elizabeth his wife to me known as the persons described in and who executed the above instrument appeared before me and severally acknowledged the execution thereof. And the said Anna Elizabeth on a private examination separate and apart from her said husband acknowledged she executed the same freely and without fear or compulsion of her said husband or any one. In Testimony whereof I have subscribed my Name and affixed my official Seal

R. C. Smith
Notary Public
Wayne Co. M.

Rec'd for Record this 9th day of August A.D. 1855 at 11 O'clock a M

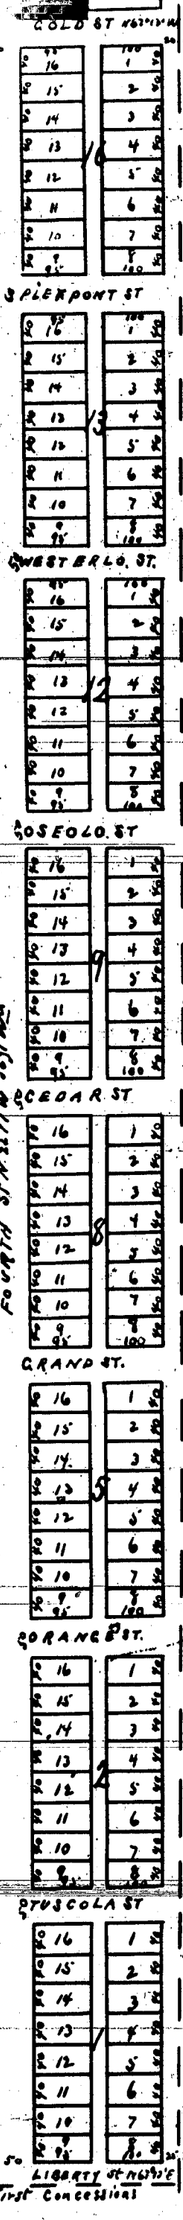

I hereby certify that the plats are a correct copy of the plat now on the Register of Deeds office, being made under the supervision of the Land Commissioner by tracing the plat on record and affixing thereto the seal of the Commissioner and certificate.

Dated the 12th day of May 1910

Geo W Kleinhans
Clerk and Land Comm. Dept.

Subdivision of the South part of Out Lot 38 St Aubin Farm

Hamtramck Michigan

Rec'd for Record September 25th 1855 at 20 o'clock P.M.
N. P. Hubbard Register

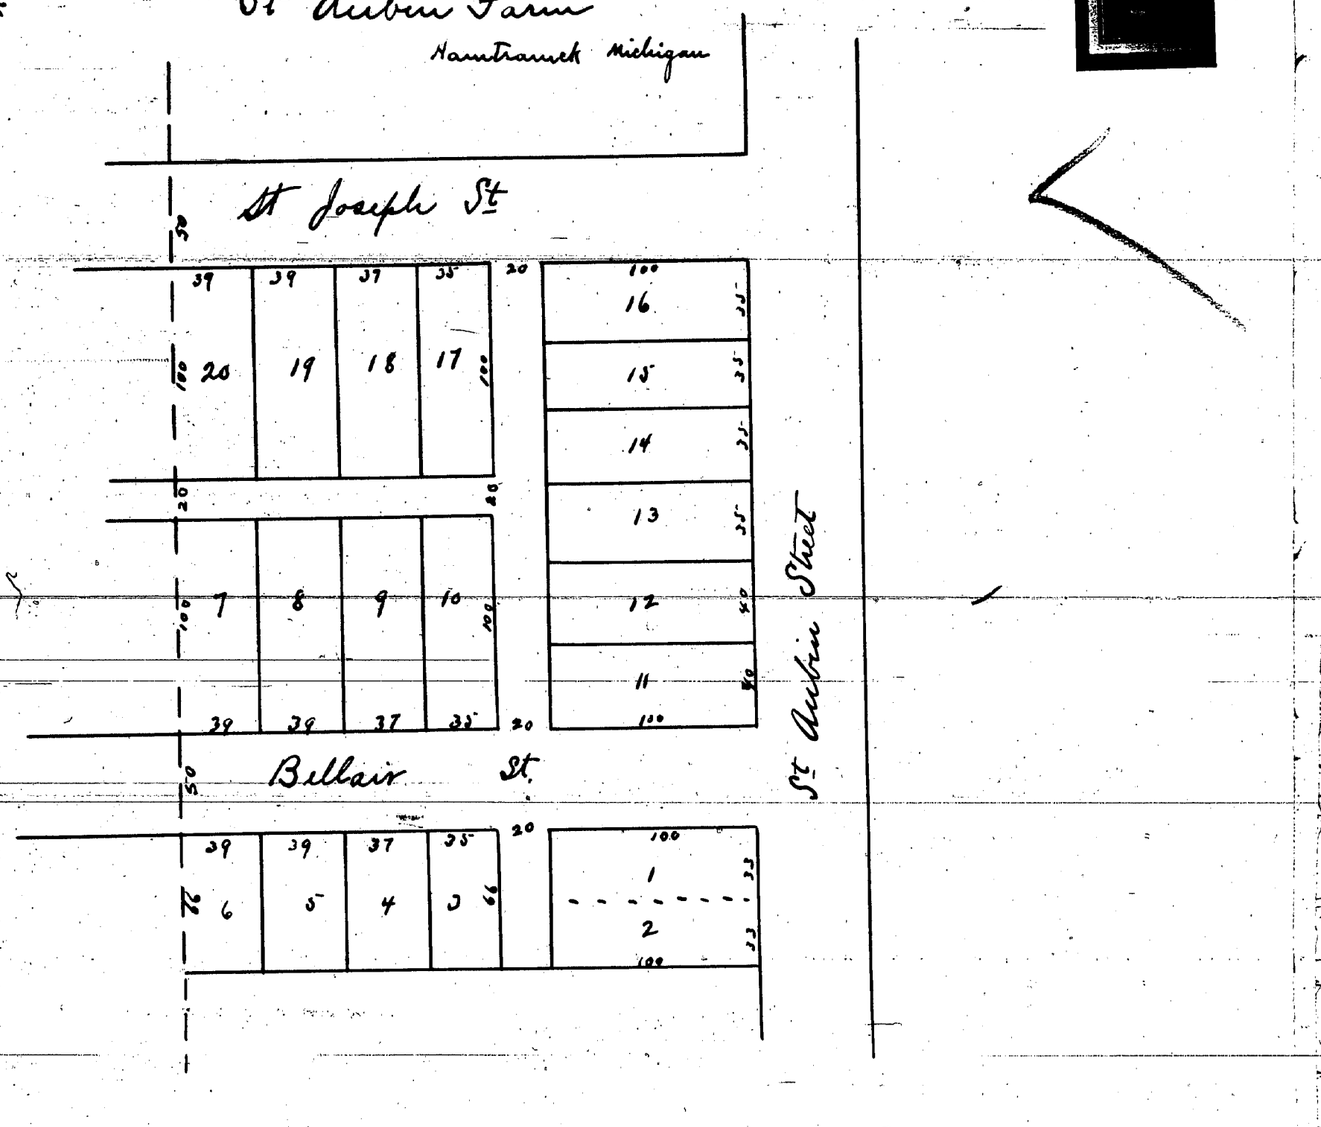

Know all men by these presents that we Nicholas Rauppp and Margaret Rauppp of the County of Wayne do hereby acknowledged this the within Plat to be a subdivision made by us of South pt of Out Lot number thirty eight of the St. Aubin farm in the town of Hamtramck Witness our hands and seals at Detroit this 25th Day of September 1855.

In prsence of

Frederic Falder, G. M. Rich } Nicholaus Rauppp (S) Margaretha Rauppp (S)

State of Michigan } Wayne County } ss. On this 25th day of September 1855 personally appeared before me a Notary Public for said Co. Nicholas Rauppp & Margaret his wife known to me to be the persons who executed the above & acknowledged the same to be their free act and deed, and the said Margaret being examined by me privately separate and apart from her said husband acknowledged the execution of the above freely without fear or compulsion of any one

George M. Rich
Notary Public Wayne County Michigan