


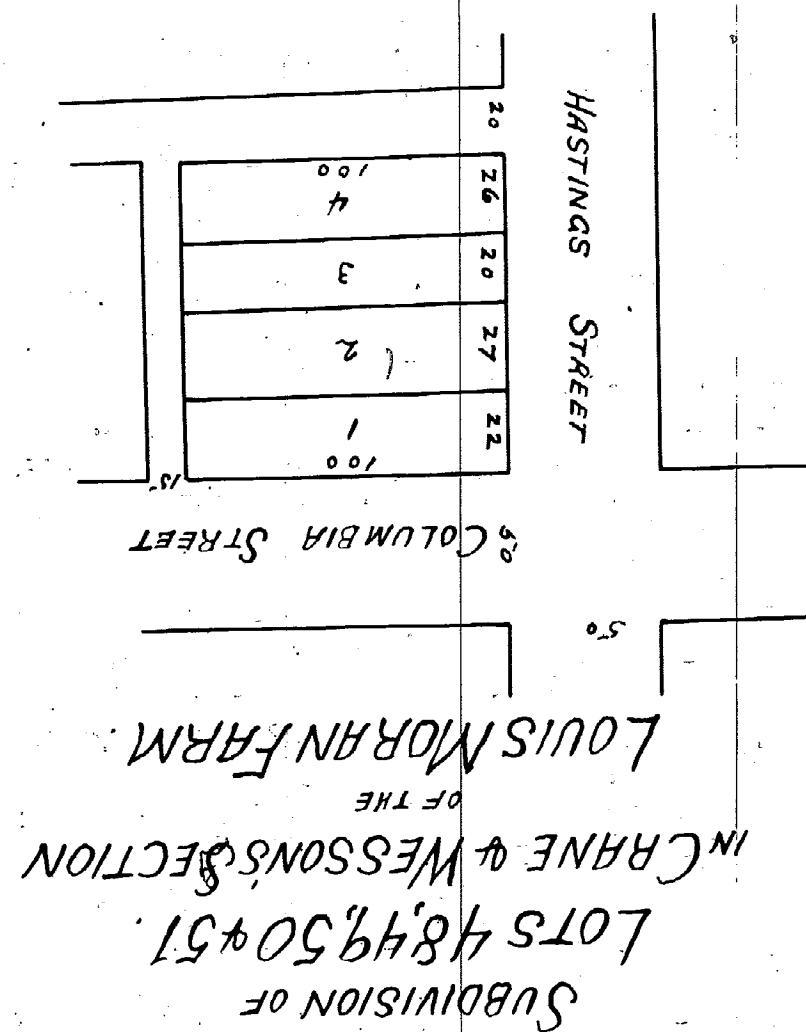

10742

I kindly certify that these plates are a correct copy of the plates now on record in the Register of Deeds of this office being made under the supervision of the Auditor General and having the plates on record and after comparing a carefully compared copy of the distribution and certificates dated May 13th day of May 1910
 E. W. O'Leary
 Clerk and Exr. Dept.

State of Michigan }
 Mayan County }
 Do this 24th day of December A.D. 1862
 I do hereby certify that the above and for road
 to me known to be the persons who executed the above writing
 deed and acknowledged the same to be their free act and
 deed and the said Albert Brown and Anna wife of the said
 Albert Brown upon a personal examination by me separate and
 apart from the said husband acknowledged that she is -
 the same freely and without fraud or compulsion from
 any one.

Notar Public J. Nuttall
 Mayan County
 Michigan

Received for Record December 30th 1862 at 9 1/2 o'clock A.M.
 Henry M. Whittier Esqr
 By C. P. Rankin Esqr
 Certifying the above to be correct from survey & calculation of said
 John F. Moore & son.

State of Michigan County of Mayne ss.
 On the 30th day of Dec. A.D. 1862 before me a Notary Public in and for said County per-
 sonally appeared John F. Moore Surveyor who is known to me
 by the name above who certified to the above Plat and ac-
 knowledged the same to be his free act and deed.

C. P. Rankin Notary Public (Seal)


Know all men by these presents that we Albert Green and
 Anna Green the wife of the City of Detroit and State of Michigan
 do hereby declare to the public all our right title and interest
 in and to the above and all appurtenances thereunto annexed
 returning to ourselves our lands and acreage the several days
 thereof between the same may be discontinued by law.

Witness our hands and seals the 24th day of December A.D.
 1862

in presence of
 N. J. Mitchell
 Charles F. Black

Albert Green (Seal)
 Anna Green (Seal)

10741

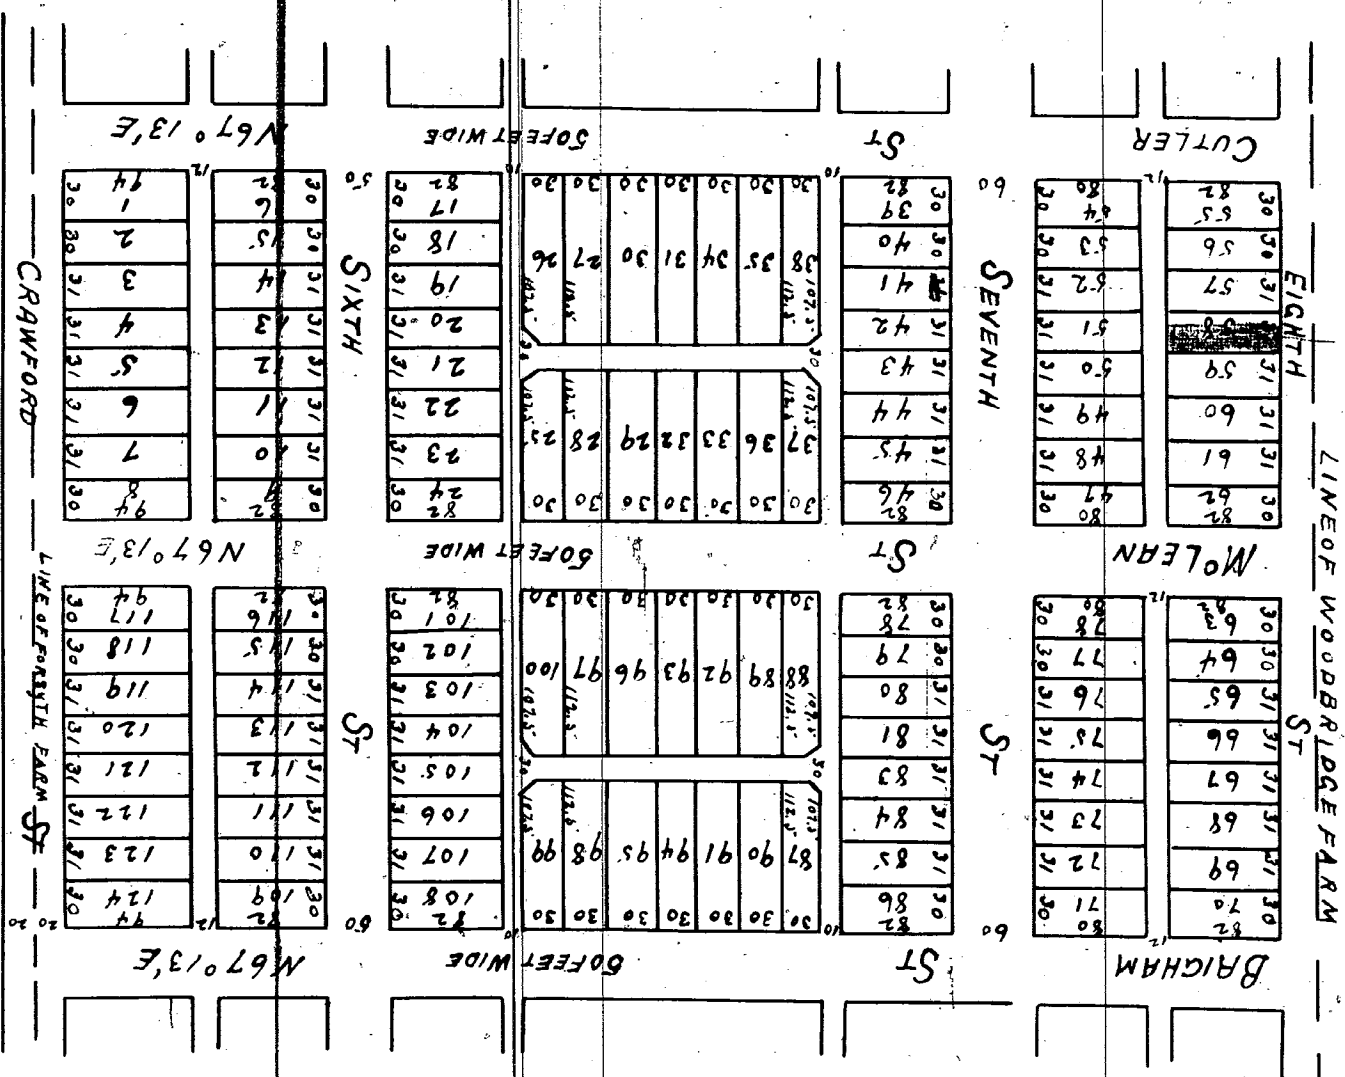

ALBERT CRANE'S SECTION
OF THE
LABROSSE & BAKER FARMS.
BEING LOTS 20 TO 33 INCLUSIVE OF
MESSON'S SECTION
OF THE
LABROSSE & BAKER FARMS.