


10747


PLAT OF PART OF THE
"JAMES CISSNE CLAIM"
CONFIRMED BY THE COMMISSIONERS.
IN REPORT NO. 4 SITUATED IN
"IN 1824 AS CLAIM NO. 39."
WAYNE COUNTY, MICHIGAN

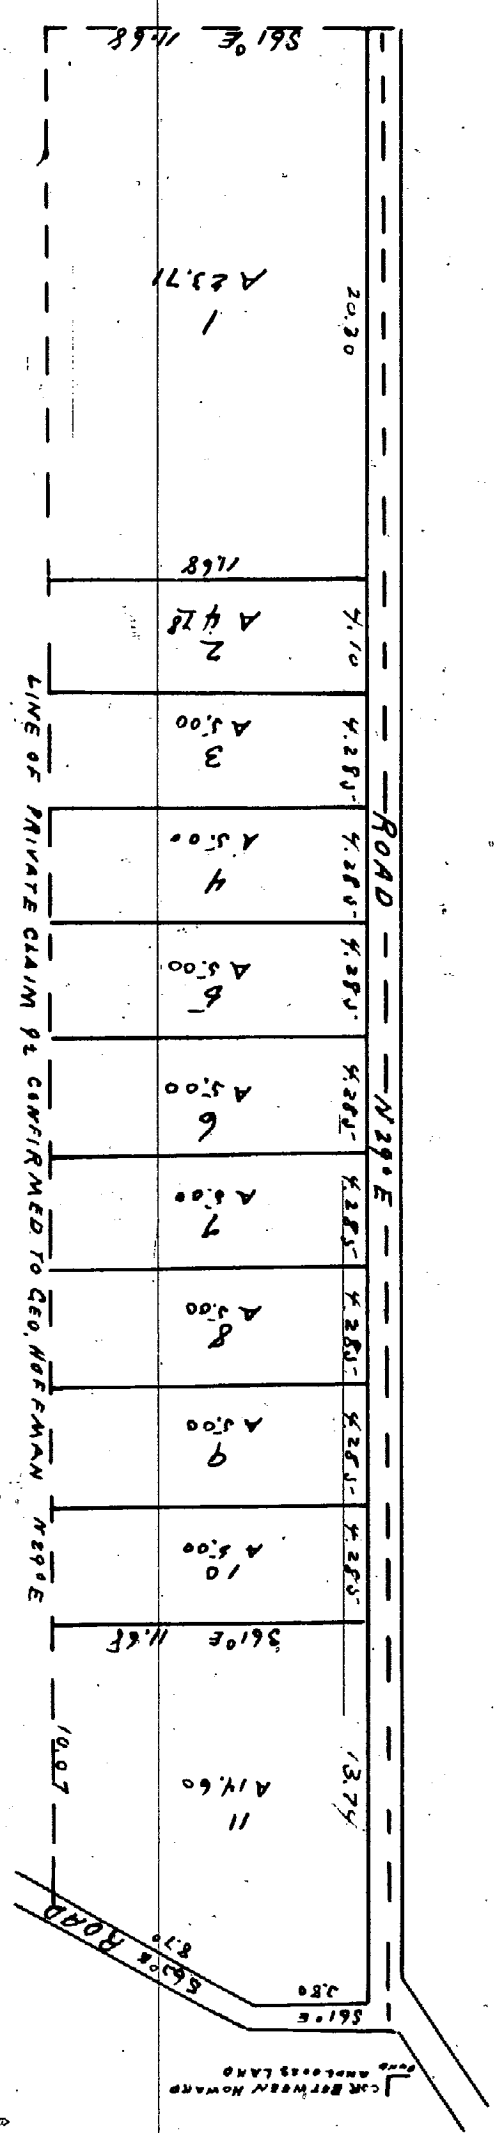

Rec'd May 3, 1858 at 10 o'clock AM
James C. Fisher Register
Wayne & Cass
County

10746


"FISHER'S"
SUBDIVISION OF THE EASTERN PART,
OF LOTS 62 AND 63
"PORTER FARM,"
CITY OF DETROIT

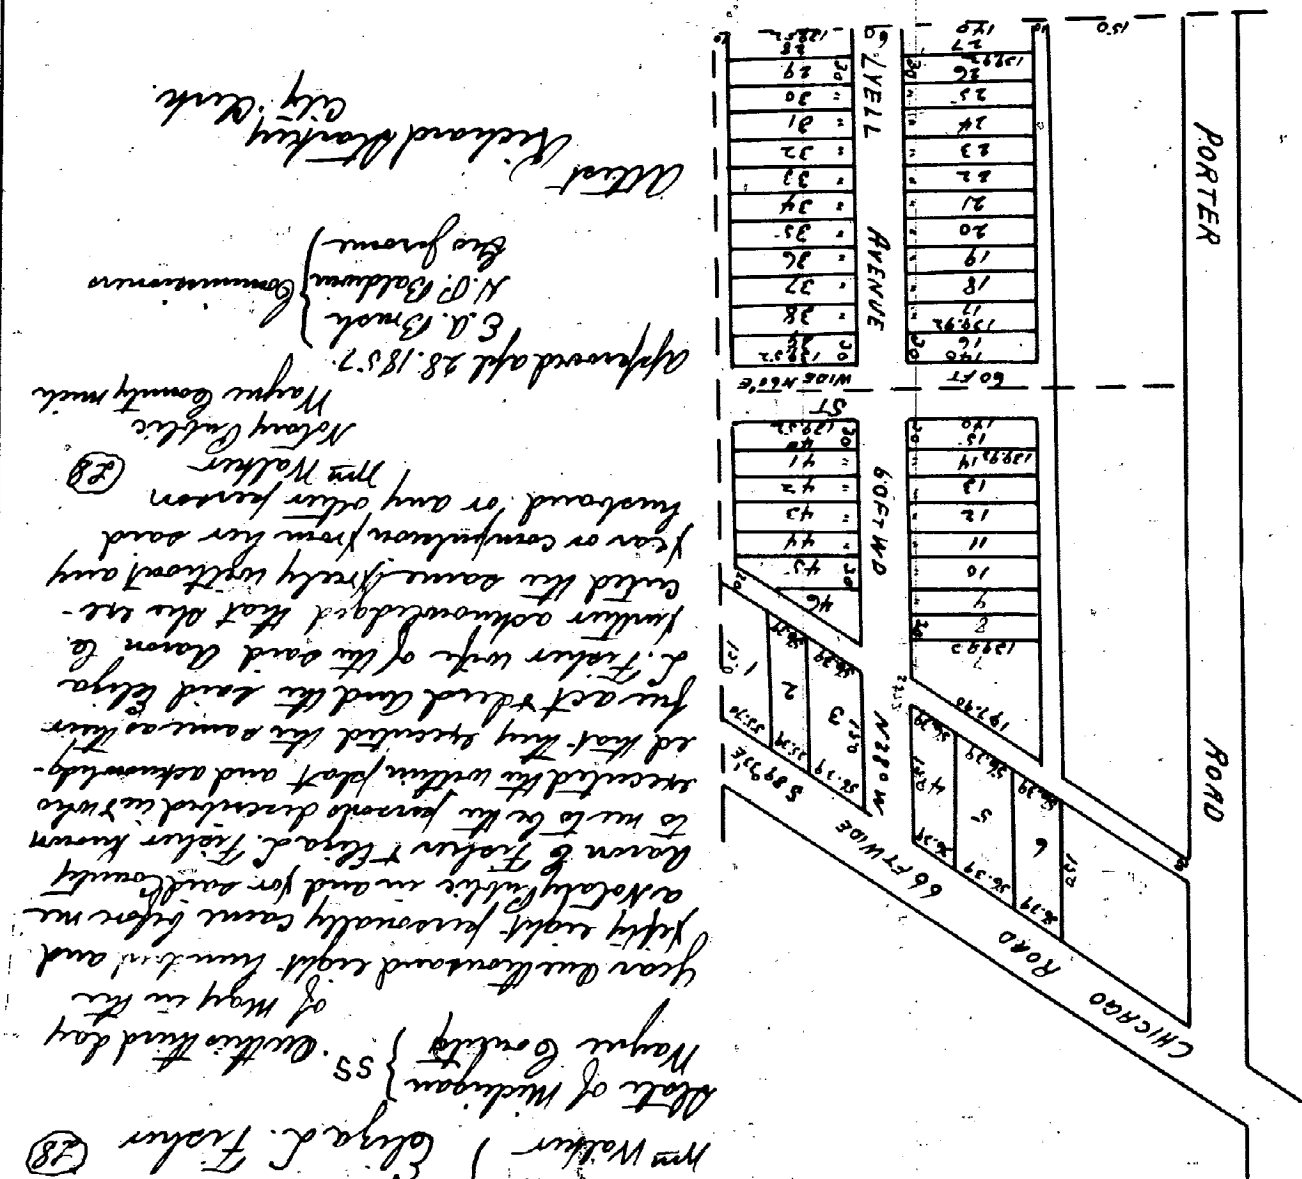

Record April 25, 1859 at 5/4 o'clock PM
N. A. Roberts Register

PLAT OF
"ALBERT CRANE'S SUBD."
OF LOTS 49 & 50
"83 AND PART OF 82."
DETROIT.

10748

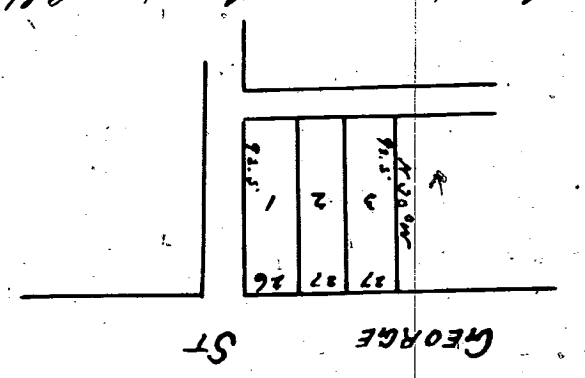

Know all men by these presents that we, Albert Crane and Anna
Wife of Albert Crane, do hereby certify that per public Record
the above land and each the 18th day of April A.D. 1859
Albert Crane and Anna Crane
Witness our hands and seals this 18th day of April A.D. 1859
Albert Crane
Anna Crane

State of Michigan } ss.
Notary Public
I hereby certify that these are correct copies of the plat now on
record in the Register of Deeds office, being made under the supervision
of the Auditor General by tracing the plat on record and affixing thereto
a carefully compared copy of the description and certification.
Dated this 27th day of May 1910
E. W. Bennett
Notary Public
Wayne County, Mich.
Clark and Smith, Regt.