10749

10750

Part I

PLAT OF "LOTS 1 & 2" IN SECTION 12 "DEQUINDRE FARM" BY HENRY C. BENSON "MARCH 8 1860"

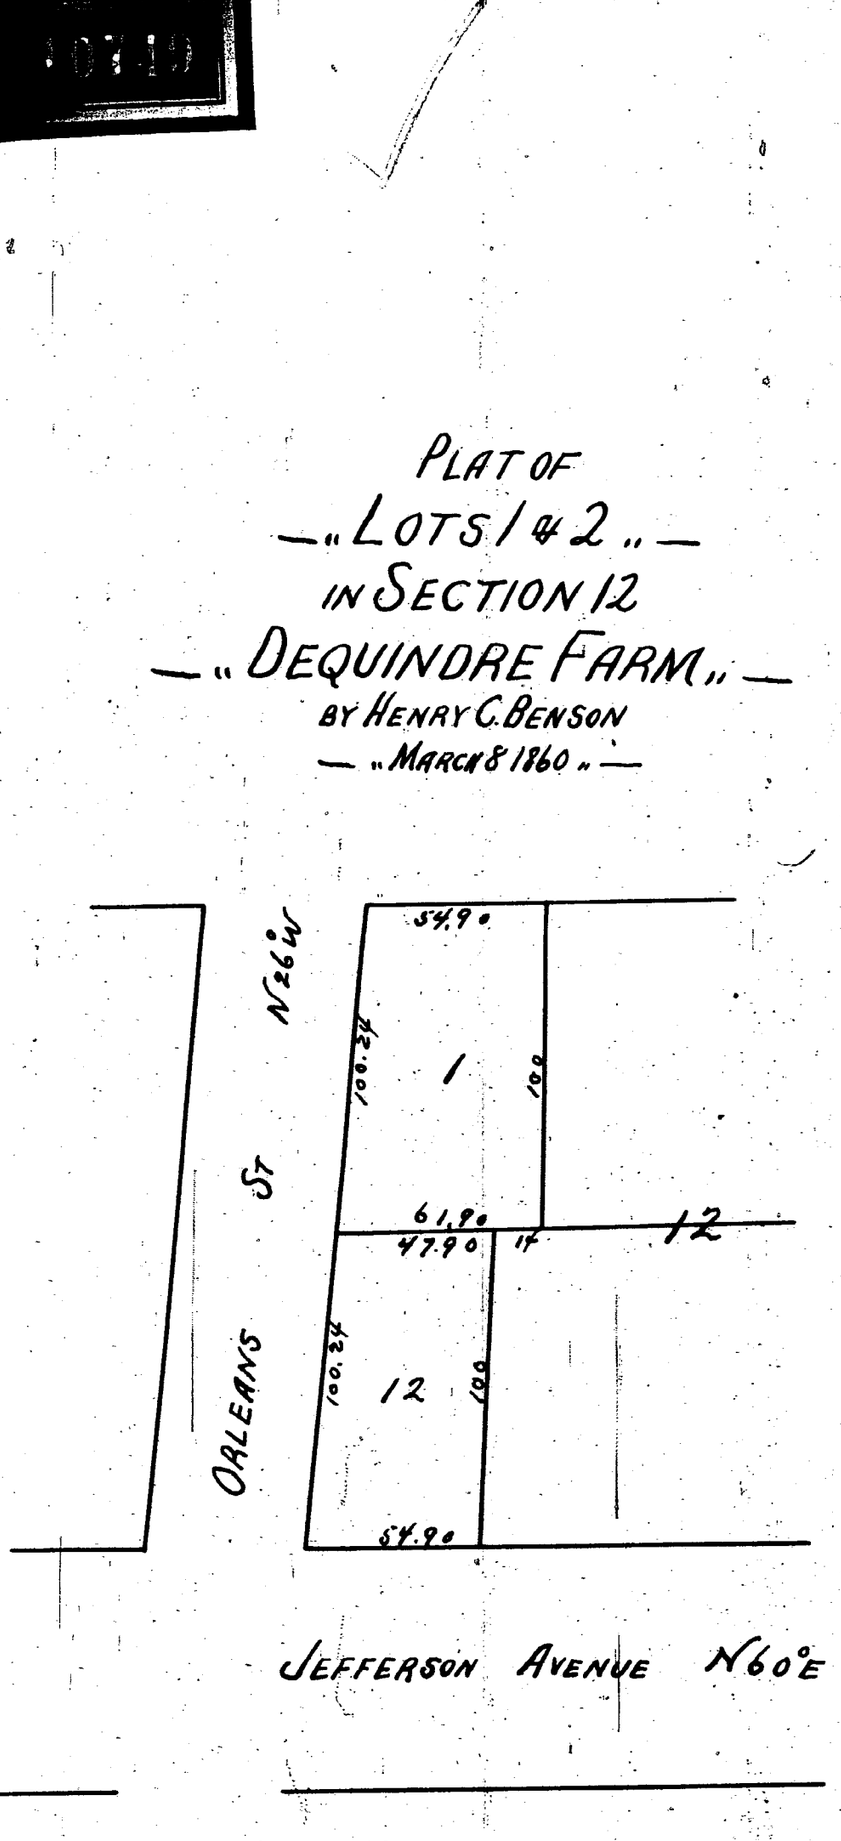

We hereby acknowledge the above plat to be our free act and deed for the purpose of changing the numbers of the four lots now numbered One (1) two (2) three (3) and four (4) being the subdivision of Miller & Weitzel of Lots One (1) and twelve (12) in Section twelve (12) Dequindre farm City of Detroit, County of Wayne, State of Michigan and to have them hereafter comprised in two lots to be numbered One (1) and twelve (12) as specified in the above plat.

Detroit- March 8th 1860

Signed and Sealed In presence of T. M. McCarthy Henry Benson

H. E. Benson (Seal)

Helen S. Benson (Seal)

State of Michigan } SS.
County of Wayne }

On this eighth day of March One thousand eight-hundred and Sixty before me a Notary Public for said County personally appeared Henry E. Benson and Helen S. his Wife who acknowledged the above signatures to be their free act and deed—

T. M. McCarthy
Notary Public
Wayne Co Mich

This is to certify that the above plat has been compared with the original plat of record in the office of Register of Deeds of Wayne County and found to be a true copy of the same. A.D. 1903

A. H. Willmarth
Surveyor

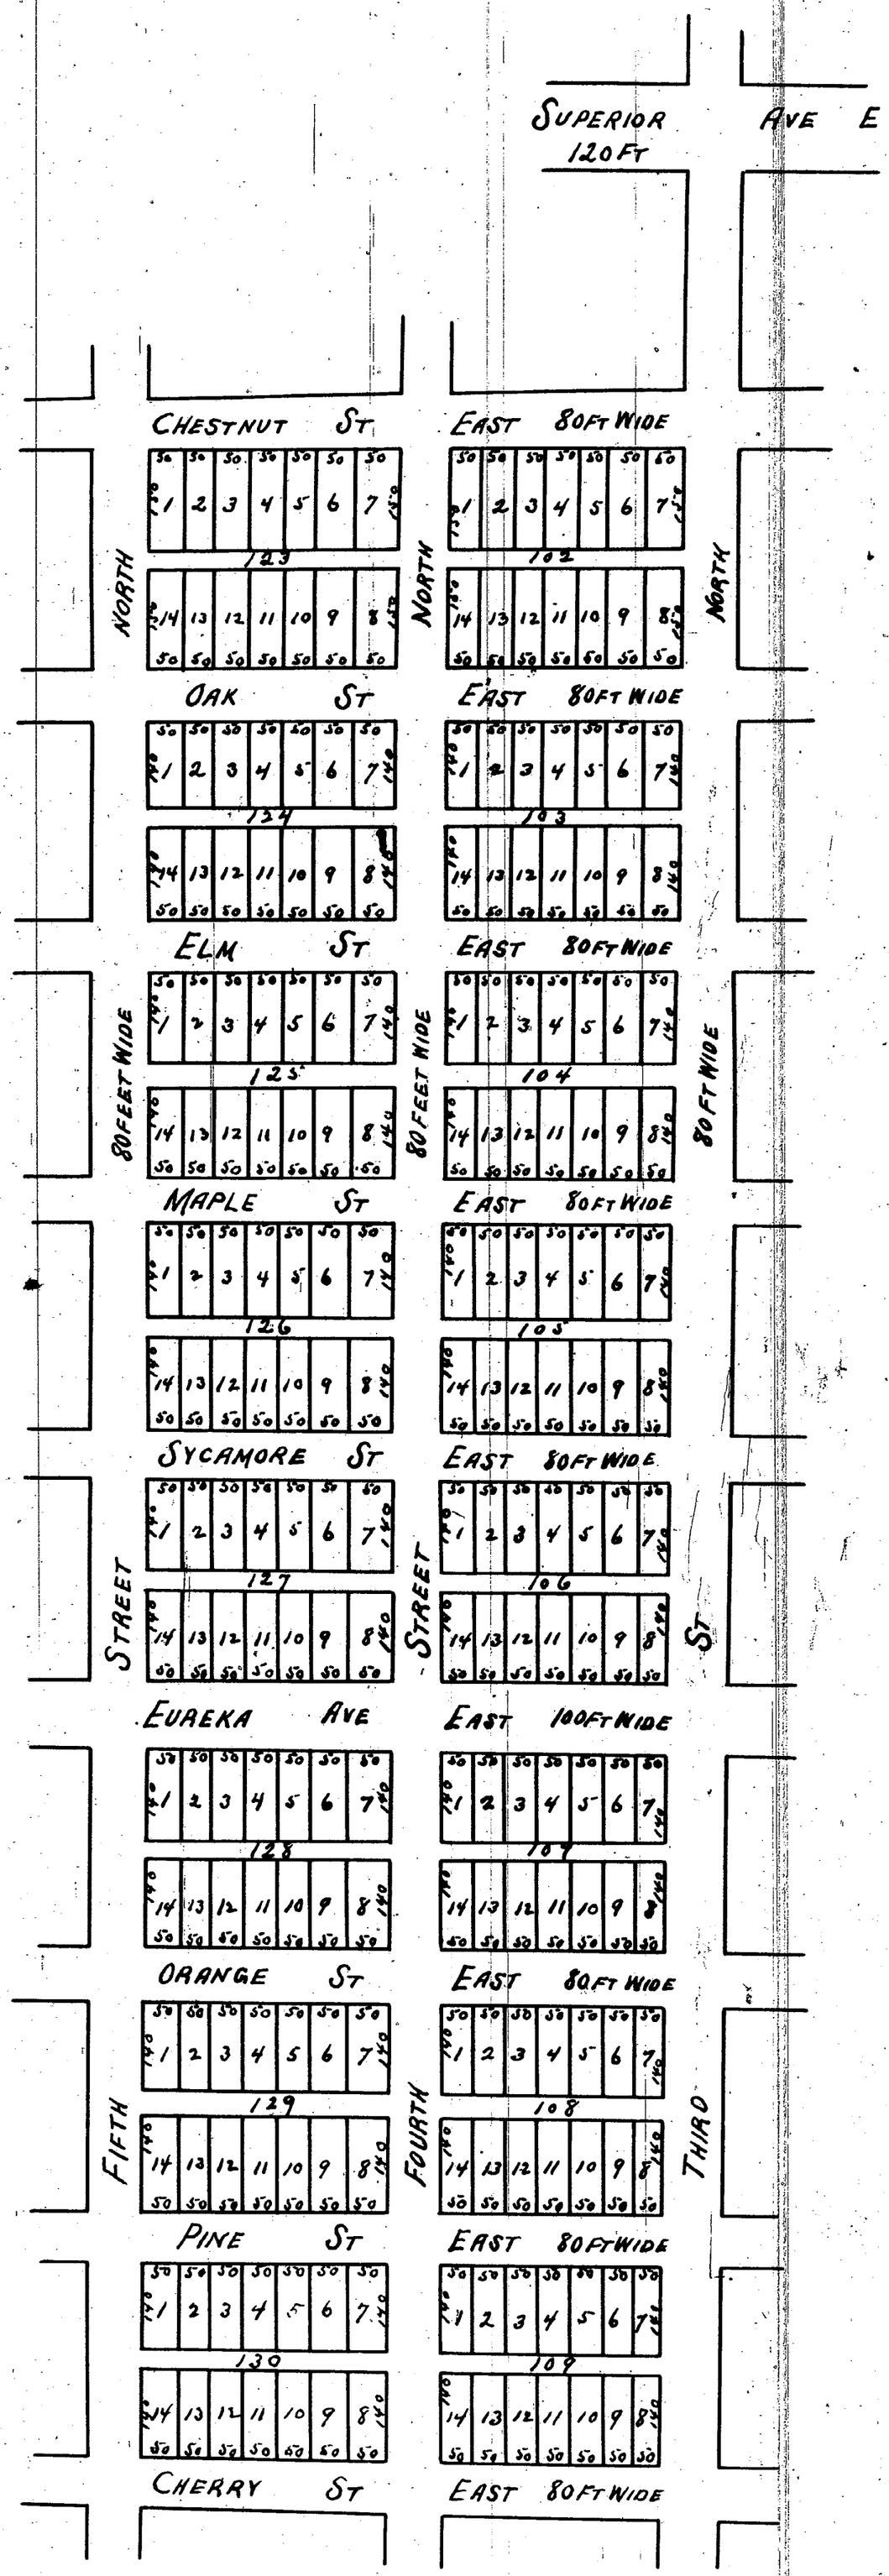

Click2PDF - www.fastio.com

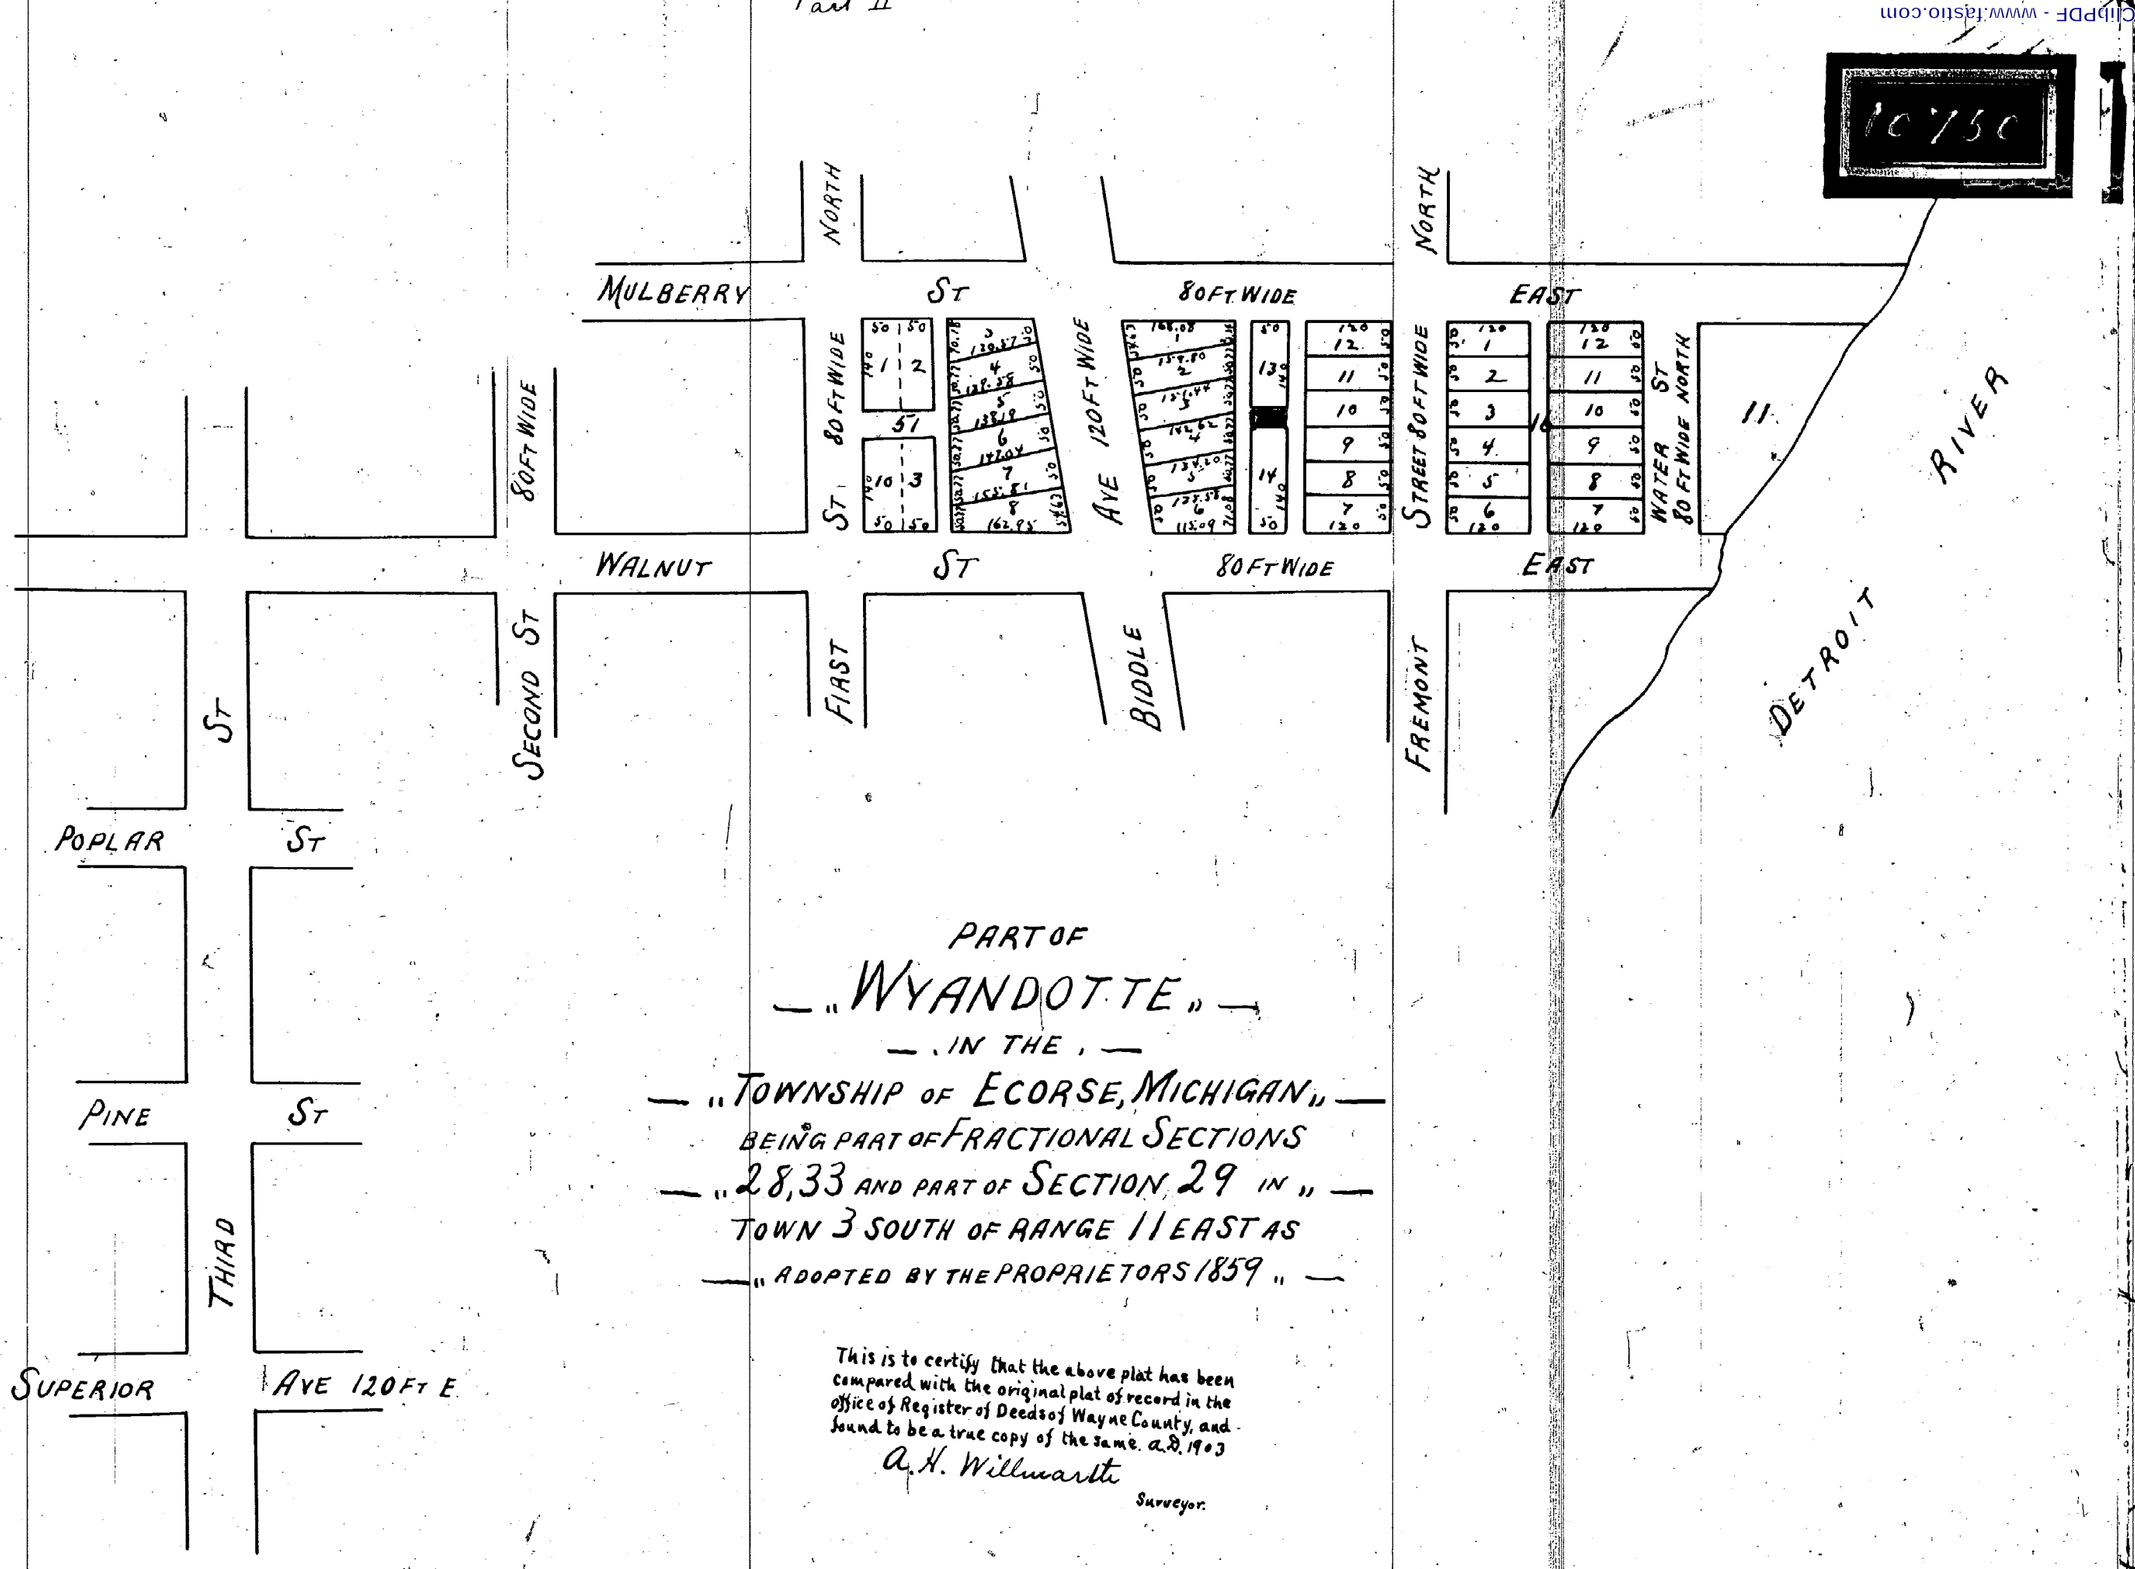

PART OF

"WYANDOTTE"

IN THE

"TOWNSHIP OF ECORSE, MICHIGAN"

BEING PART OF FRACTIONAL SECTIONS

"28, 33 AND PART OF SECTION 29 IN"

TOWN 3 SOUTH OF RANGE 11 EAST AS

"ADOPTED BY THE PROPRIETORS 1859"

This is to certify that the above plat has been compared with the original plat of record in the office of Register of Deeds of Wayne County, and found to be a true copy of the same. a.D. 1903

A. H. Willmarth

Surveyor.

CITY COUNCIL
2-8-55
130-55

Received for Record the 20th April 1859 at 4 O'clock P.M.

N. S. Roberts Register.

We W. Tracy Howe Silas M. Holmes and Thomas W. Lockwood of the City of Detroit proprietors in Trust of the land covered by the annexed plat of part of the Village of Wyandotte do hereby adopt the said plat as a plan of part of said Village being so much thereof as is covered thereby

In presence of
Thomas W. Palmer
Jno. S. Van Alstyne

W. Tracy Howe (L.S.)
S. M. Holmes (L.S.)
Thos. W. Lockwood (L.S.)

State of Michigan } ss.
Wayne County }

On this twentieth day of April a.D. 1859 before me a Notary Public for said County personally came the above named W. Tracy Howe Silas M. Holmes and Thomas W. Lockwood known to me to be the persons who executed the foregoing instrument and acknowledged the same to be executed by them freely

Jno. S. Van Alstyne
Notary Public
Wayne County Mich

I hereby certify that these plats are correct copies of the plats now on record in the Register of Deeds office, being made under the supervision of the Auditor General by tracing the plats on record and affixing thereto carefully compared copies of the dedications and certificates.

Dated this 3rd day of June 1910

Geo W Bennett
Clerk And Ex. Off. Dept.