



— SUBDIVISION —
 — OF THE —
 — "SE 1/2 of ADDITIONAL DONATION"
 — TO PRIVATE CLAIM 584 AND 261 —
 — IN THE TOWNSHIP OF GROSSE POINT, —
 — "WAYNE CO MICH" —

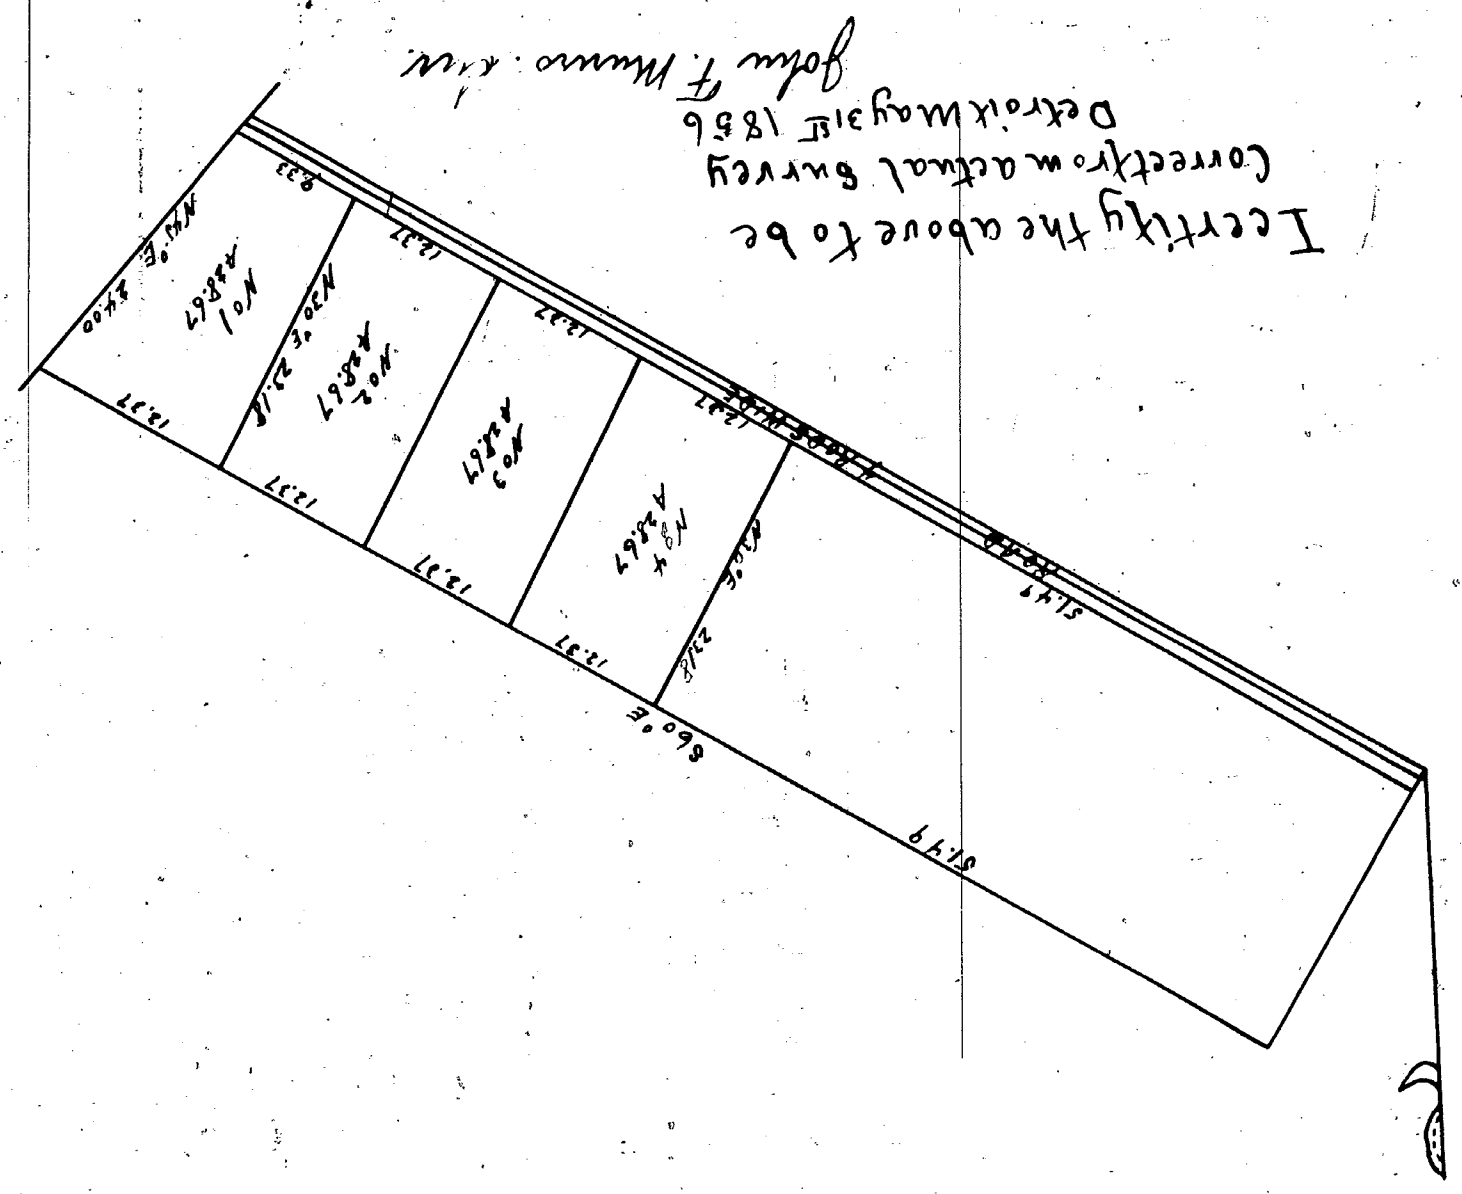

I certify the above to be
 correct from actual survey
 Detroit May 31st 1856
 John F. Munro, Jr.

PLAT
 OF PART OF THE
 "CHENE FARM"
 IN THE CITY OF DETROIT
 — "1857" —

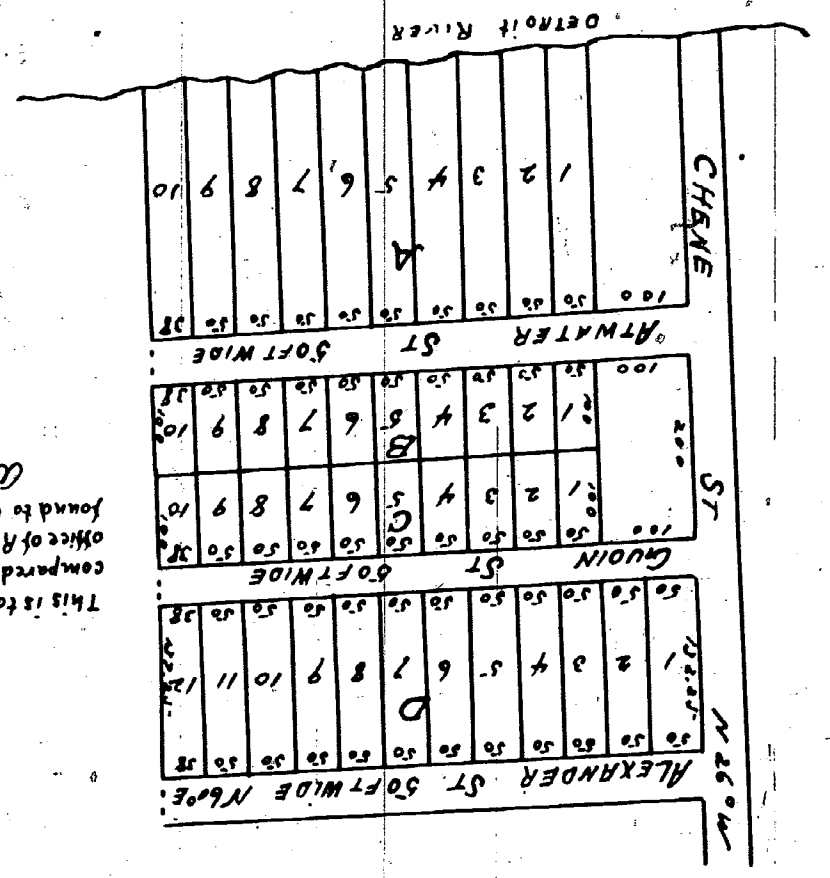

This is to certify that the above plat has been
 compared with the original plat of record in the
 office of the Register of Deeds of Wayne County, and
 found to be a true copy of the same.
 A. N. Willmarth
 Surveyor

I hereby certify that these plots are correct copies of the
 plat now on record in the Register of Deeds office, being
 made under the supervision of the Auditor General
 by tracing the plat on record and affixing thereto a
 fully substantiated copy of the dedications and certificates.
 Dated May 23rd day of May 1910
 Geo. Or Bennett
 Clerk and Auditor, Detroit

Attest August 1st 1857 at 12 o'clock in
 N. J. Roberts
 Register

Be it remembered that on the Eleventh day of August A.D. 1857
 the said Willmarth, Green Freeman and Edward O'Grady who are
 the proprietors of the land in the within plat do hereby acknowledge
 and dedicate the said within plat as shown and surveyed by
 Mr. John T. Munro
 of the said
 and year first above written
 Willmarth, Green Freeman
 Edward O'Grady

Attest of Michigan } ss. On the Eleventh day of August A.D. 1857
 County of Wayne }
 personally appeared before me the above named Willmarth, Green Freeman
 and Edward O'Grady to the above named Willmarth, Green Freeman and
 Edward O'Grady the same to be their free act and deed
 Geo. Audubon
 Notary Public
 Wayne Co. Mich.

This is to certify that the above plat has been
 compared with the original plat of record in the
 office of the Register of Deeds of Wayne County, and
 found to be a true copy of the same.
 A. N. Willmarth
 Surveyor

Received for record the 10th September 1857 at 9 1/2 o'clock A.M.
 N. J. Roberts
 Register
 Be it remembered that we, Daniel Chene and Marianne Chene, who are
 the proprietors of the land described in the within and foregoing plat do
 hereby acknowledge the said plat as our free act and deed and further do by
 these presents grant give and dedicate to the public use forever the within
 and foregoing plat land out and designated as such, in witness
 whereof we have hereunto set our hands and seals this 6th day of
 July A.D. 1857
 Daniel Chene
 Marianne Chene

Attest of Michigan } ss. On the Eleventh day of July A.D. 1857 before me a Notary
 County of Wayne }
 personally appeared the above named Daniel
 Chene and Marianne Chene in wife to the person known
 to me and who subscribed and executed the foregoing instrument and as
 known to the same to be their free act and deed. And the
 said Marianne Chene of the said Daniel Chene a joint estate in the
 said and held separate and apart from the said Daniel Chene her husband as
 known to the said Daniel Chene her husband and without
 any joint estate or co-ownership of her said husband or any other
 of the within and foregoing of her husband and her said Marianne Chene
 day of July A.D. 1857
 Geo. Audubon Notary Public
 Wayne Co. Mich.

Notary General for the State of Michigan in the City of
 C. A. Bennett }
 H. P. Ballou }
 of the City of Detroit

10753

10752