


— SUBDIVISION —  
 — OF THE —  
 — "SE 1/2 of ADDITIONAL DONATION"  
 — "TO PRIVATE CLAIM 584 AND 261"  
 — "IN THE TOWNSHIP OF GROSSE POINT."  
 — "WAYNE CO MICH." —

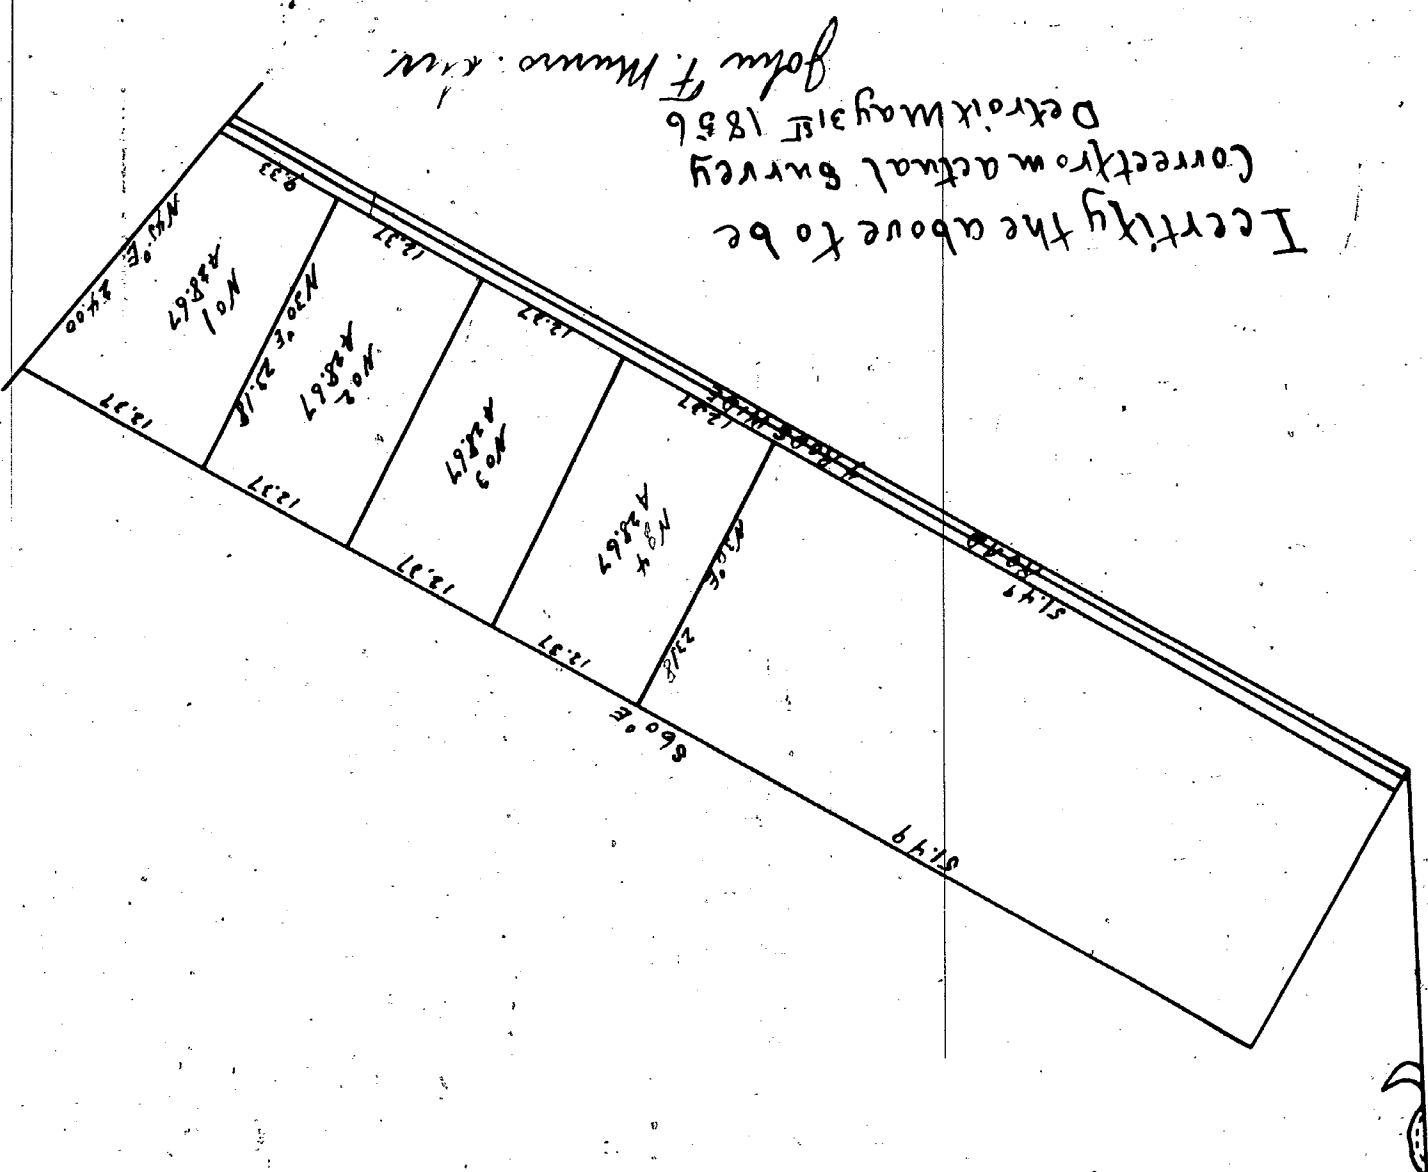


I certify the above to be  
 correct from actual survey  
 Detroit May 31st 1856  
 John F. Munro, Jr.  
 Surveyor

This is to certify that the above plat has been  
 compared with the original plat of record in the  
 office of Register of Deeds of Wayne County, and  
 found to be a true copy of the same.  
 A. N. Willmarth  
 Surveyor

And August 1st 1857 at 12 o'clock in  
 N. J. Roberts  
 Register  
 Be it remembered that on the 1st day of August 1857  
 the proprietors of the land in the within plat do hereby acknowledge  
 and dedicate the said within plat as shown and surveyed by  
 Mr. John T. Munro  
 of the County of Wayne  
 and year first above written  
 (Seal) (Seal) (Seal)  
 Munro & Mills  
 Green Freeman  
 Bernard O. Brady  
 Notary Public  
 Wayne Co.  
 Mich.

PLAT  
 OF PART OF THE  
 "CHENE FARM"  
 IN THE CITY OF DETROIT  
 — "1857." —

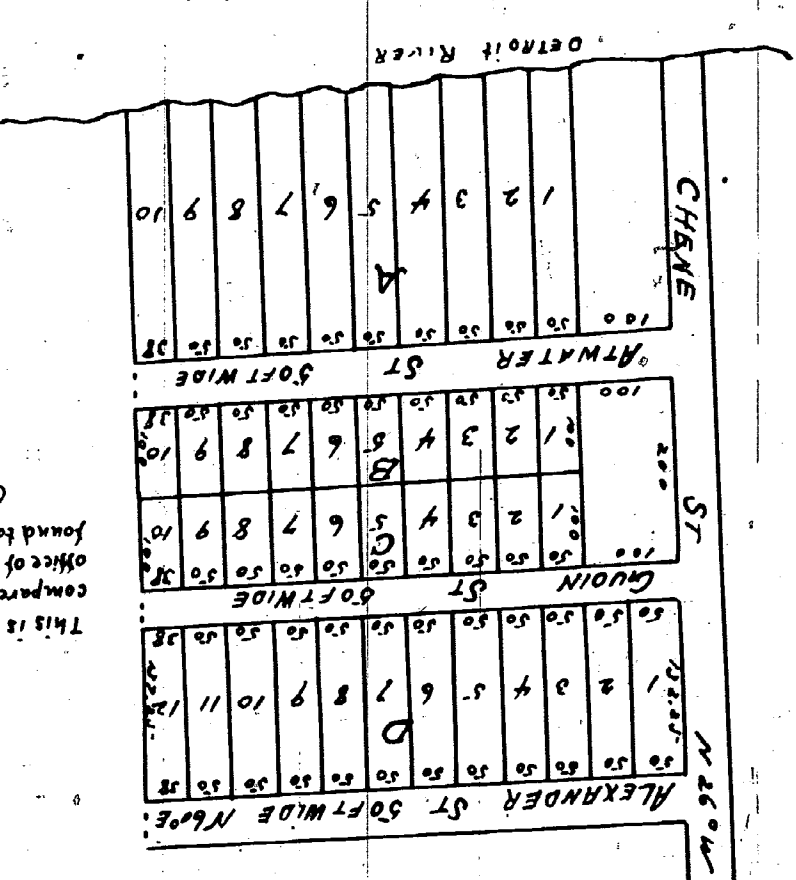

This is to certify that the above plat has been  
 compared with the original plat of record in the  
 office of Register of Deeds of Wayne County, and  
 found to be a true copy of the same.  
 A. N. Willmarth  
 Surveyor

Received for record the 10th September 1857 at 9 1/2 o'clock A.M.  
 N. J. Roberts  
 Register  
 Be it remembered that we, Daniel Chene and Monahan Chene, who are  
 the proprietors of the land described in the within and foregoing plat do  
 hereby acknowledge the said plat as our true and correct plat and further do by  
 these presents grant give and dedicate to the public use forever the within  
 and foregoing plat land out and designated as such, in witness  
 whereof we have hereunto set our hands and seals this 6th day of  
 July 1857  
 Daniel Chene  
 Monahan Chene  
 (Seal) (Seal)

I hereby certify that these plat are correct copies of the  
 plat now on record in the Register of Deeds office, being  
 made under the supervision of the Auditor General  
 by tracing the plat on record and affixing thereto our  
 fully substantiated copies of the dedications and verifications.  
 A. N. Willmarth  
 Clerk and Auditor  
 Detroit May 23rd day of May 1910

Be it remembered that on the 1st day of July 1857 before me a Notary  
 Public within and for said County, personally appeared Daniel  
 Chene and Monahan Chene his wife, to me known to be the persons who  
 bore in, and who subscribed and executed the foregoing instrument and as  
 known to me, and who acknowledged to be their free act and deed. And the  
 said Monahan Chene of the said Daniel Chene's power of attorney by me  
 read and held separate and apart from the said Daniel Chene's husband as  
 known to me, and who acknowledged the foregoing instrument fully and without  
 any prior restraint or compulsion of her said husband and that the same  
 of the within and foregoing of their husband and that the same  
 day of July 1857  
 Notary Public  
 Wayne & County Michigan  
 N. J. Roberts  
 Board of Commissioners upon the plan  
 of the City of Detroit

10753

10752