


I certify the above to be correct
John F. Munro
June 15-1856
Surveyor

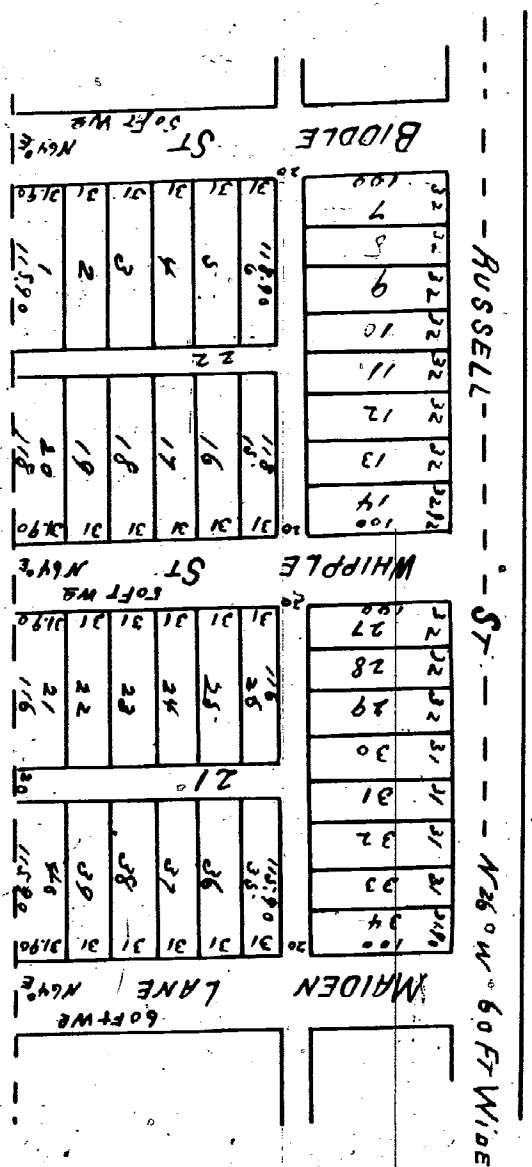


WHIPPLE'S
SUBDIVISION OF LOTS 21 AND 22
"GUOIN FARM"
NORTH OF GRATIOT ST
CITY OF DETROIT

This is to certify that the above plat has been compared with the original plat record in the office of the Register of Deeds of Wayne County and found to be a true copy of the same
A. H. McManis
Surveyor

Record the 6th June 1857 at 4 o'clock P.M.
N. A. Roberts
Register
State of Michigan
County of Wayne
Clerk of the Court
N. A. Roberts
Notary Public
Michigan
I hereby certify that these plat are correct copies of the plat now on record in the Register of Deeds office being made under the supervision of the Auditor General by having the plat on record and affixing thereto carefully compared copies of the declaration and certificate
Noted the 31st day of May 1910
Clark and Clark, Esq.
Attorneys

4/3/62
128-62
Common Council
This is to certify that the above plat has been compared with the original plat record in the office of the Register of Deeds of Wayne County, and found to be a true copy of the same
A. H. McManis
Surveyor

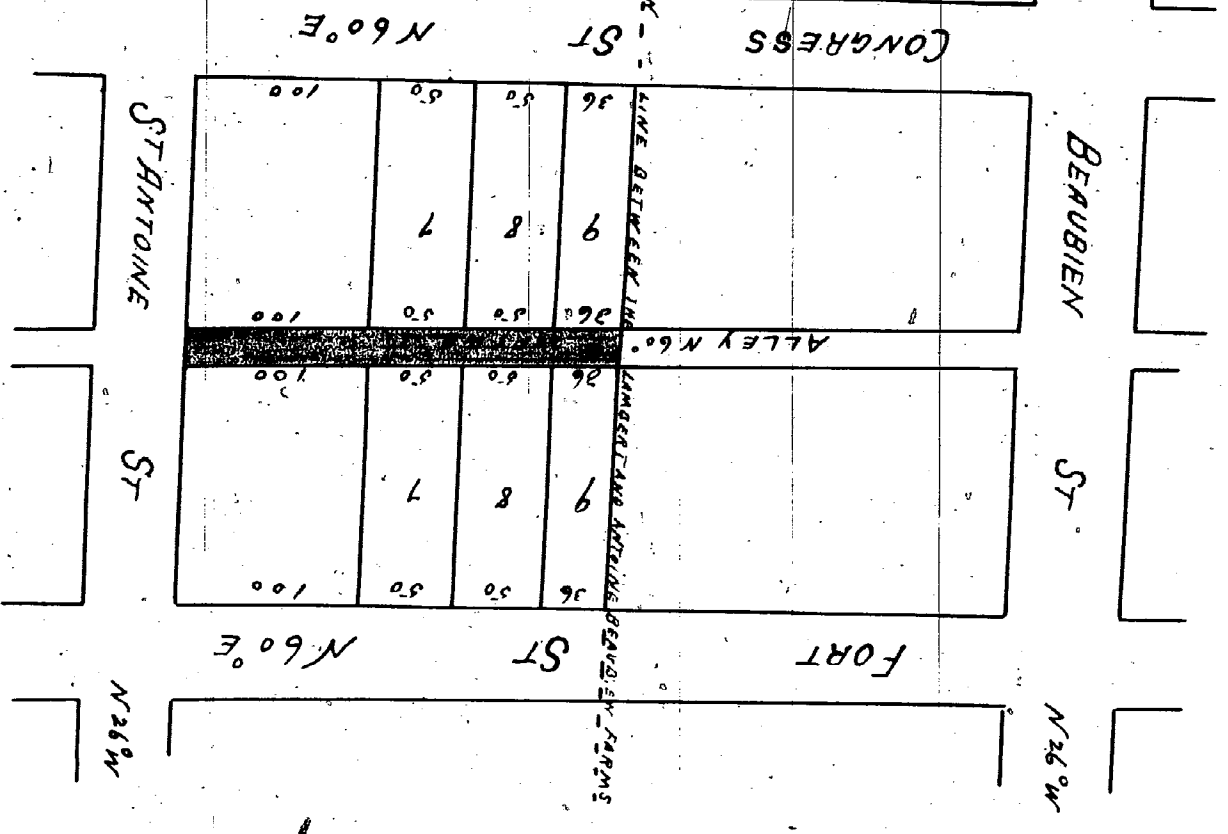

PLAT OF THE
EXTENSION OF THE ALLEY BETWEEN
FORT & CONGRESS ST THROUGH THE
REAR PART OF LOTS 7, 8 & 9 ON THE NORTH
SIDE OF CONGRESS ST AND THROUGH THE
REAR PART OF LOTS 7, 8 & 9 ON THE SOUTH
SIDE OF FORT ST ALL IN THE
"A. BEAUBIEN FARM"
CITY OF DETROIT

Record the 5th May 1857 at 11 o'clock A.M.
N. A. Roberts
Register
State of Michigan
County of Wayne
Clerk of the Court
N. A. Roberts
Notary Public
Michigan
I hereby certify that these plat are correct copies of the plat now on record in the Register of Deeds office being made under the supervision of the Auditor General by having the plat on record and affixing thereto carefully compared copies of the declaration and certificate
Noted the 31st day of May 1910
Clark and Clark, Esq.
Attorneys
Know all men by these presents that we Henry P. Knolly, Alexander Leary, George Miller, George Miller, Alexander Leary, and George Miller, do hereby certify that the above plat is a true and correct copy of the original plat record in the office of the Register of Deeds of Wayne County, and found to be a true copy of the same
Record the 6th June 1857 at 4 o'clock P.M.
N. A. Roberts
Register
State of Michigan
County of Wayne
Clerk of the Court
N. A. Roberts
Notary Public
Michigan
I hereby certify that these plat are correct copies of the plat now on record in the Register of Deeds office being made under the supervision of the Auditor General by having the plat on record and affixing thereto carefully compared copies of the declaration and certificate
Noted the 31st day of May 1910
Clark and Clark, Esq.
Attorneys

10758

10757