


SUBDIVISION
— OF THE NORTHERN PART OF —
— "OUT LOT NO 22" —
— "STAUBIN FARM" —

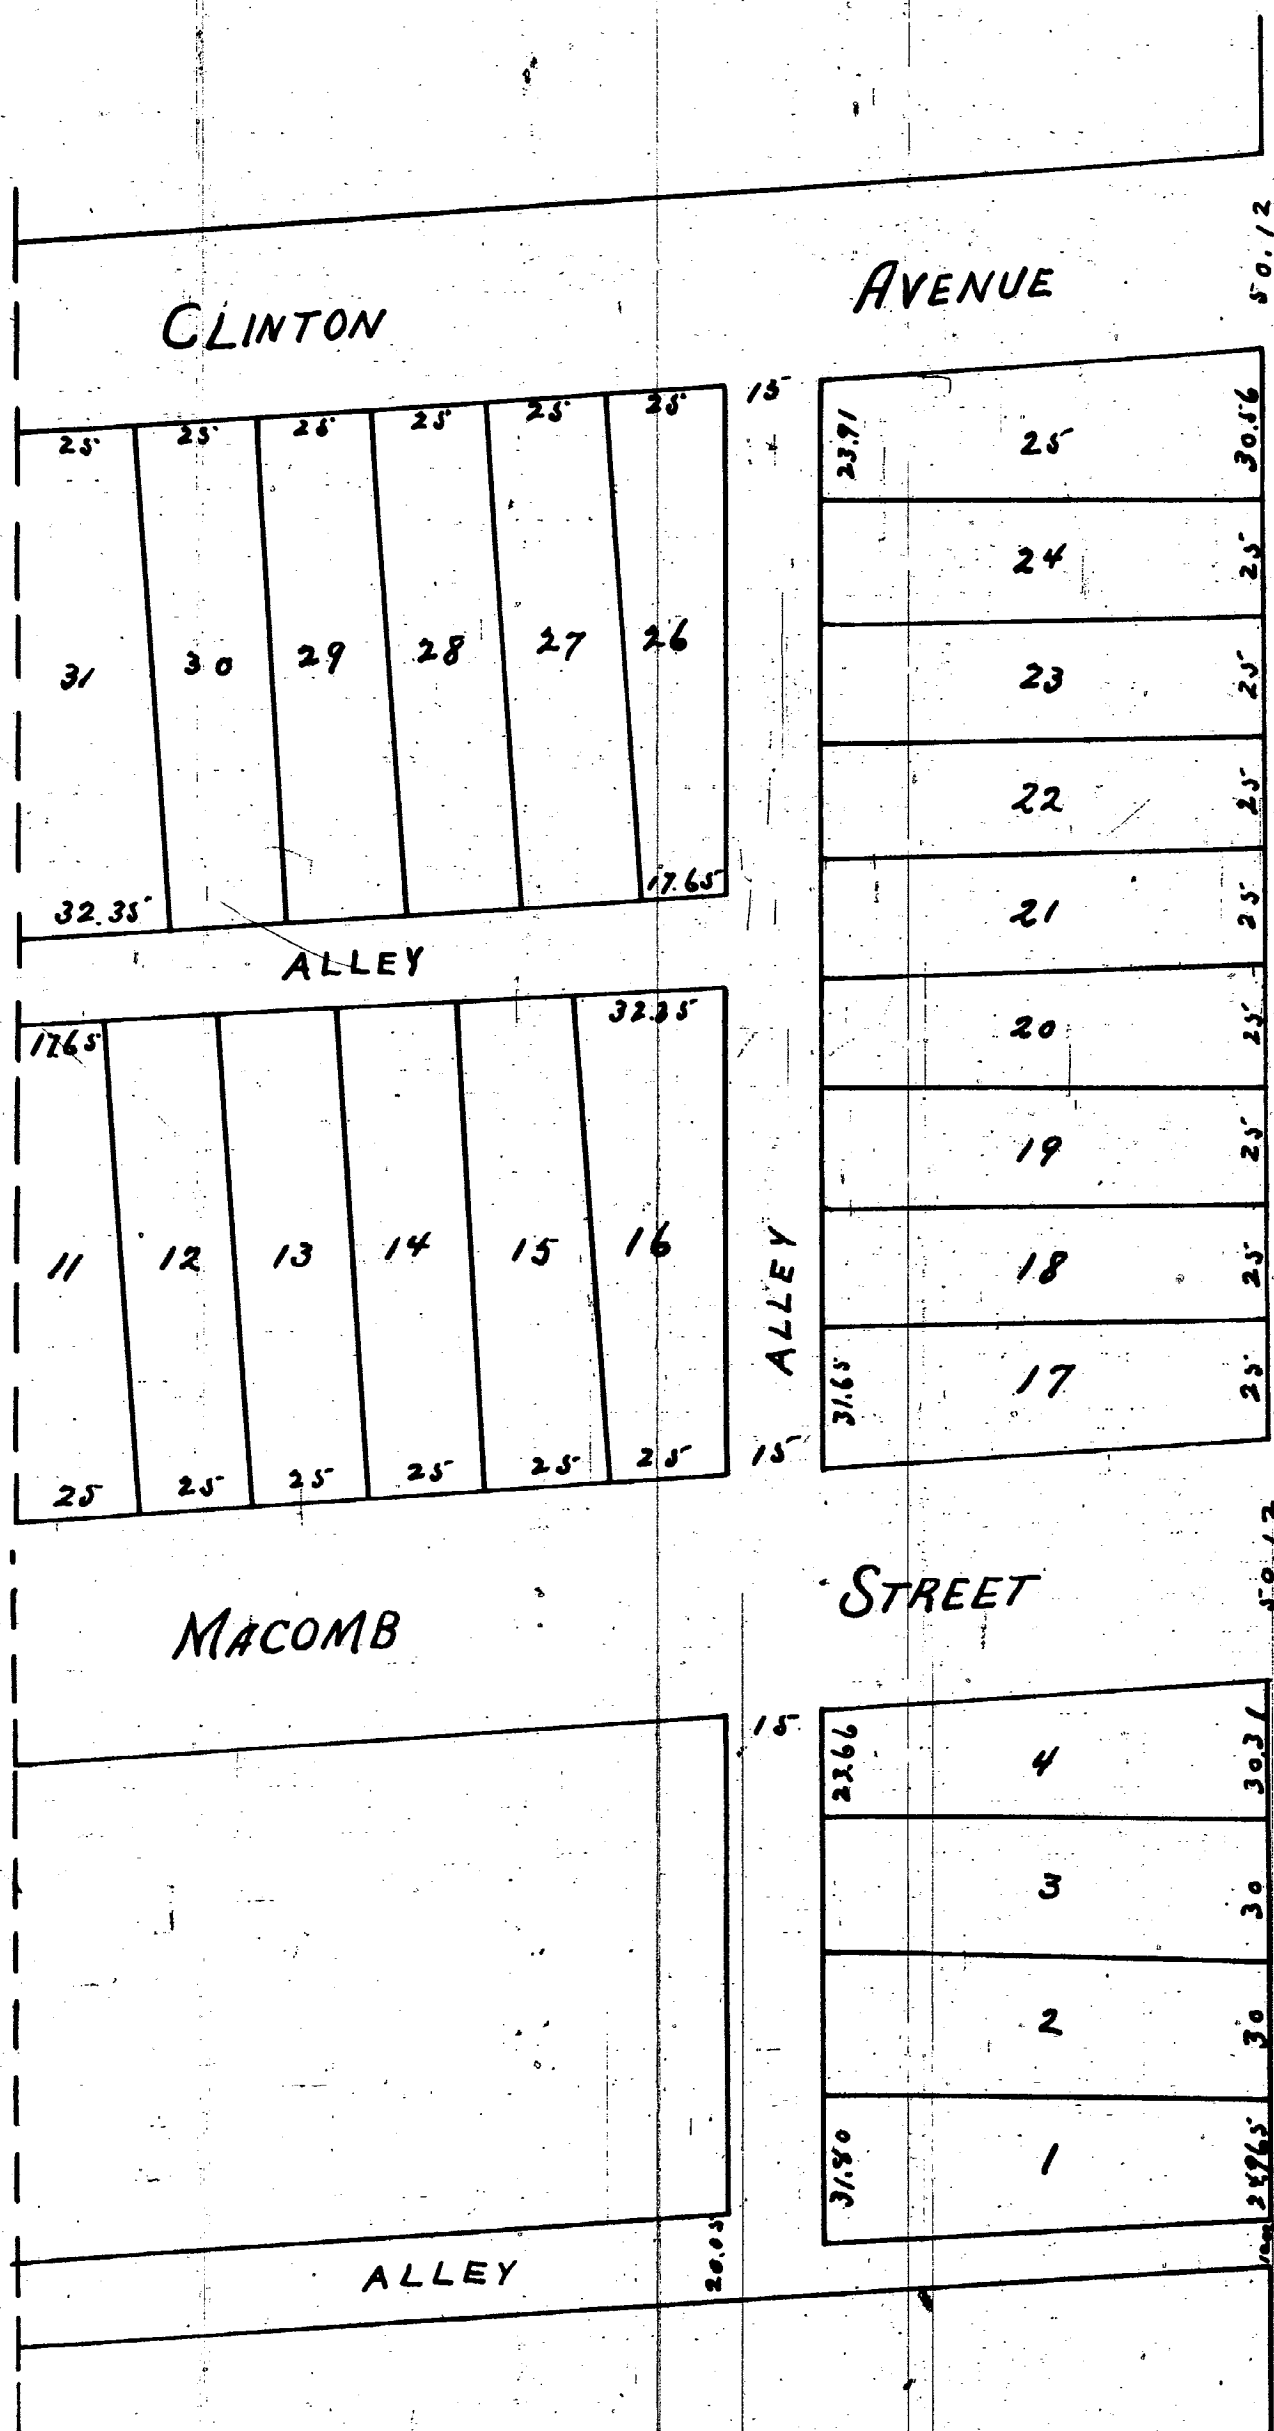

I hereby certify that this plat is a correct copy of the plat now on record in the Register of Deeds office being made under the supervision of the Auditor General by tracing the plat on record and affixing thereto a carefully compared copy of the dedication and certificates
Dated this 1st day of June 1910
Geo. H. Bennett
Clerk Aud. Genl. Dept.

Received the 9th September 1858 at 10 3/4 O'Clock P.M.

Know all men by these presents that we Frederick Wetmore and Anna M. C. Wetmore wife of the said Frederick Wetmore do hereby give and bequeath to the perpetual use of the public, all the streets and alleys on the plat hereto annexed reserving to ourselves, our heirs and assigns the reversion thereof whenever the same may be discontinued by law.

Given under our hands and seals this 8th day of September A.D. 1858 at the City of Detroit and State of Michigan
Signed and sealed in presence of
Stearns
F. W. Curlewis

F. Wetmore
Anna M. C. Wetmore

State of Michigan) ss. On this Eighth day of September A.D. 1858 personally appeared before me Frederick Wetmore and Anna M. C. his wife both of the City of Detroit and State of Michigan known to me to be the persons who executed the foregoing instrument and acknowledged the same to be their free act and deed and the said Anna M. C. Wetmore on a private examination by me separate and apart from her said husband acknowledged that she executed the same freely and without fear of or compulsion from any person.
Witness my hand and seal hereto attached.

Seare Gleason Notary Public
Wayne County Michigan



www.fastio.com

PAGE

2

100

a cert
 Ado
 Yea
 Conn
 Wierz
 Nay

s—Councilmen Beck, Brickley,
Ravitz, Rogell, Van Antwerp,
and President Carey—8.
s—None.

11

•

SHORT FORM--TRUE COPY CERTIFICATE

I, THOMAS D. LEADBETTER, CITY CLERK of the City of Detroit, do hereby certify that the annexed paper is a True Copy of a Resolution adopted by the Common Council on SEP 14 1965 and approved by the Mayor on SEP 21 1965 as appears from the Journal of said Common Council, on file in my office.

SEP 14 1965
SEP 21 1965


OCT 8 1965

City Clerk

IN WITNESS WHEREOF, I have hereunto
set my hand and affixed the Corporate
Seal of said City, at Detroit, on
OCT 8 1965

NOTE

NOTE
REQUESTED VACATION SUBJECT TO UNDER-
GROUND EASEMENT FOR PUBLIC UTILITIES
OF OLD ST. AUBIN BET. LAFAYETTE &
ANTIETAM.

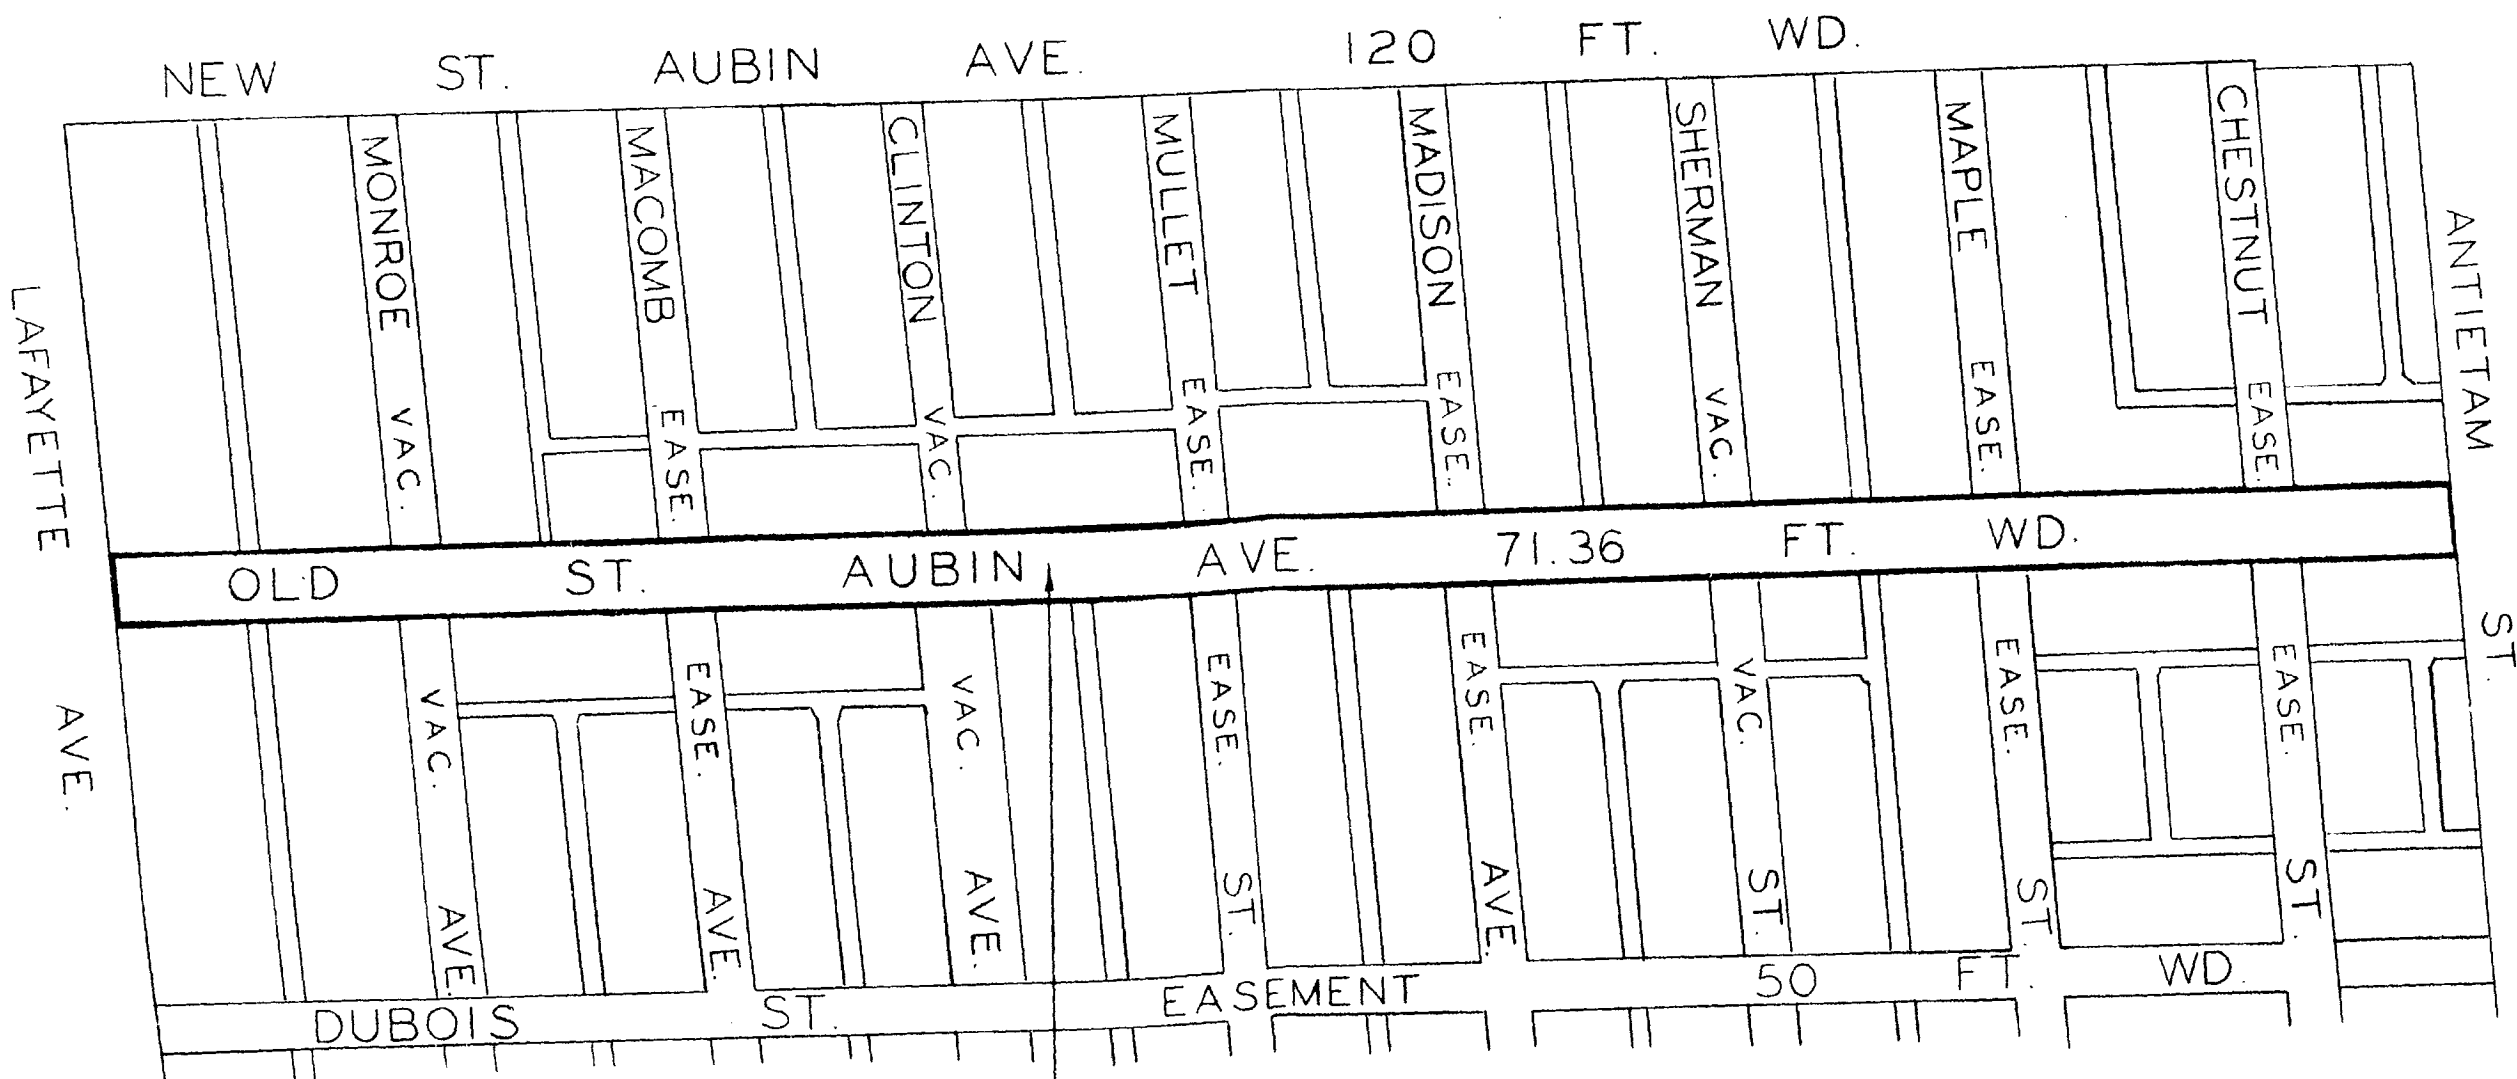

TOPO'S 38 & 39

F E D C B A						DESIGNED BY		APPROVED:		CITY OF DETROIT DEPARTMENT OF PUBLIC WORKS CITY ENGINEER'S OFFICE BUREAU OF DESIGN Form C of D-346 SH-A	REQUESTED BY		OLD ST. AUBIN	
						DRAWN BY	DJP				BOOK NO.		SCALE 1" = 200'	DRG. NO. X-2364
						TRACED BY		ENGINEER OF			PAGE NO.		DATE 6-10-65	
						CHECKED BY		CITY ENGINEER						
	DESCRIPTION					DRW.	CKD.	APR.	DATE					
	REVISIONS													