1676

Beards & Kieler's
Subdivision of OUT LOTS 11, 20 and the E. 30 Ft of OT LOTS 12 and 19 of WESSONS SEC. of P.C. 267

SPRINGWELLS - T.2S-R11E.

WAYNE COUNTY MICH.

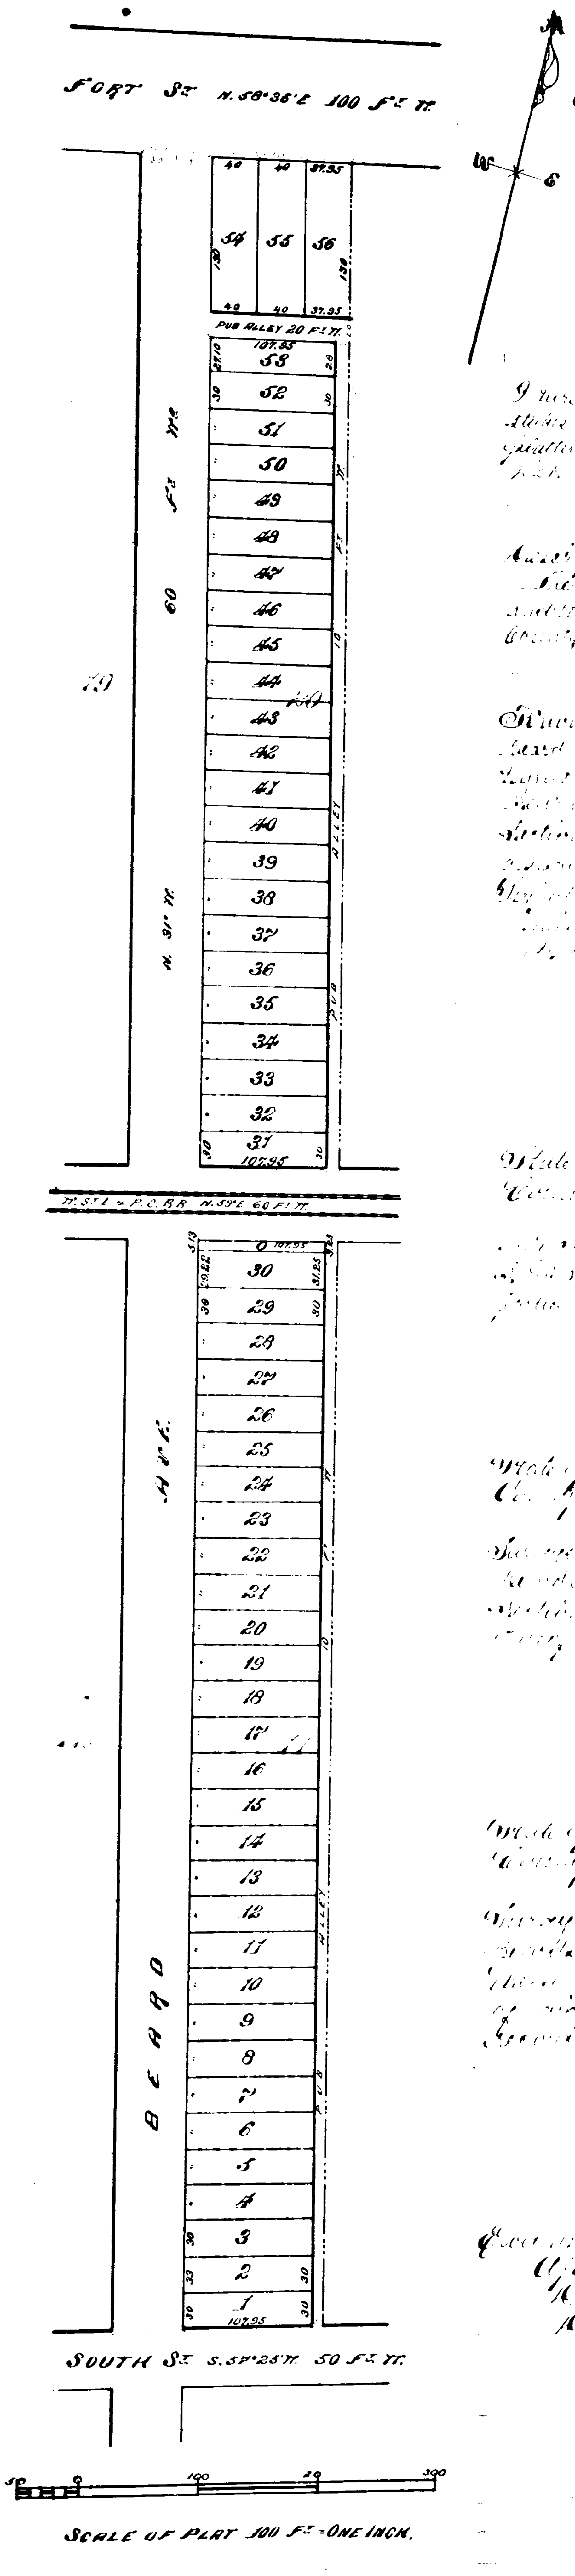

I hereby certify that the plat hereon delineated is a correct one and that permanent monuments consisting of [illegible] stakes have been planted at points marked thus × as therein shown [illegible] in the boundaries of the land platted and at all intersections of streets [illegible]

[illegible] 1892

A. H. [illegible], Surv.

Description of the land platted.

The land embraced in the annexed plat of Beard and Kieler's subdivision [illegible] out lots 11 and 20 and the Easterly 30 feet of out lots 12 and 19 of Wessons Section of P.C. 267 in Springwells T.2.S. R.11.E. Wayne County, Michigan, [illegible] recorded in the Register's Office of said County in Liber 14 [illegible] on page 187.

Know All Men by These Presents, That we Elizabeth [illegible] Beard, George Kieler and Kate Kieler his wife [illegible] Beard and [illegible] his wife, Edmund [illegible] Beard (single) Charles Crofitz and [illegible] his wife, as proprietors have caused the land embraced in the plat hereon to be surveyed, laid out and platted to be known as Beard and Kieler's Subdivision of out lots 11 and 20 and the E. 30 feet of out lots 12 and 19 of Wessons Section of P.C. 267 in Springwells T.2.S. R.11.E. Wayne Co., Mich. and that the streets [illegible] as shown on said plat are hereby dedicated to the use of the public.

Signed and sealed in presence of
[illegible]
[illegible]

Elizabeth [illegible] Beard
George Kieler
Kate Kieler
[illegible] H. Beard
[illegible] Beard
Edmund [illegible] Beard
Charles Crofitz
[illegible] Crofitz

State of Michigan
County of Wayne } ss.

On this [illegible] day of [illegible] A.D. 1893 before me, the undersigned, a Notary Public in and for said County, personally came the above named Elizabeth [illegible] Beard, George Kieler and Kate Kieler his wife, [illegible] Beard and [illegible] his wife, Edmund [illegible] Beard single and Charles Crofitz and [illegible] his wife, to me known to be the same persons who executed the above instrument and severally acknowledged the same to be their free act and deed.

A. H. [illegible]
Notary Public in and for
Wayne Co., Mich.

State of Michigan
County of Wayne } ss.

We John A. Heames Register of Deeds and A. H. [illegible] Surveyor, having critically examined the annexed plat of Beard and Kieler's Subdivision of Out Lots 11, 20 and the E. 30 feet of Out Lots 12 and 19 of Wessons Section of P.C. 267, Springwells, T.2.S. R.11.E. Wayne Co., Mich. [illegible]

John A. Heames Register of Deeds
A. H. [illegible] Surveyor

State of Michigan
County of Wayne } ss.

We John A. Heames Register of Deeds and A. H. [illegible] Surveyor, having critically examined the annexed copy of the plat of Beards and Kieler's Subdivision of Out Lots 11 and 20 and the E. 30 feet of Out Lots 12 and 19 of Wessons Section of P.C. 267, Springwells, T.2.S. R.11.E. Wayne Co., Mich. now on record in the office of said Register of Deeds, certify that it is a true transcript therefrom and of the whole of said record.

John A. Heames Register of Deeds
A. H. [illegible] Surveyor

Examined and Approved,
April 8 1893.
[illegible]
Deputy Auditor General.

[illegible]D AND FILED
[illegible] GENERAL'S OFFICE
May 29, 1893
[illegible]
Deputy Auditor General

300 April 13th
3
42 18 Plats
John A. Heames

1076

Beards & Kieler's
Subdivision of OUT LOTS 11 20
and the E. 30 Ft of OT LOTS 12 and 19
of WESSONS SEC. of P.C. 267

SPRINGWELLS - T.2S-R11E.

WAYNE COUNTY MICH.

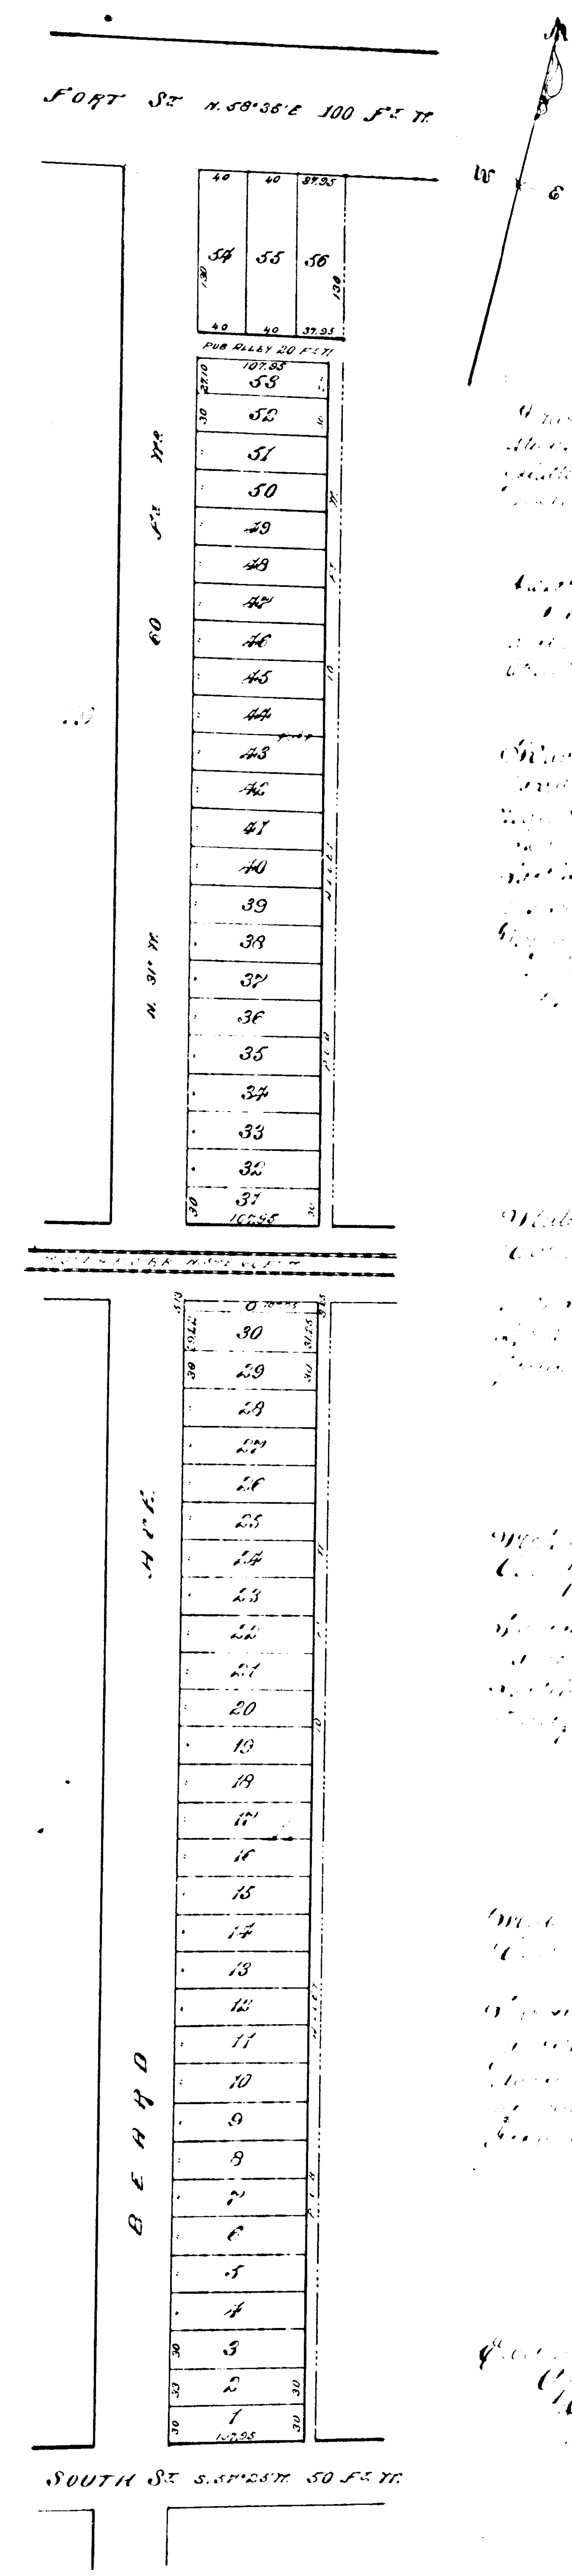

John A Heames

John A Heames Register of Deeds

John A Heames

John A Heames Register of Deeds

Oct. 8 189
Deputy Auditor General

D AND FILED
ENERAL'S OFFICE
May 29, 18 3

300 April 13th
3
18 Plats
42
John A Heames