


SUBDIVISION  
 — "OF LOT 14" —  
 — "OF THE SUBDIVISION OF THE" —  
 — "OLD SHIPYARD" —

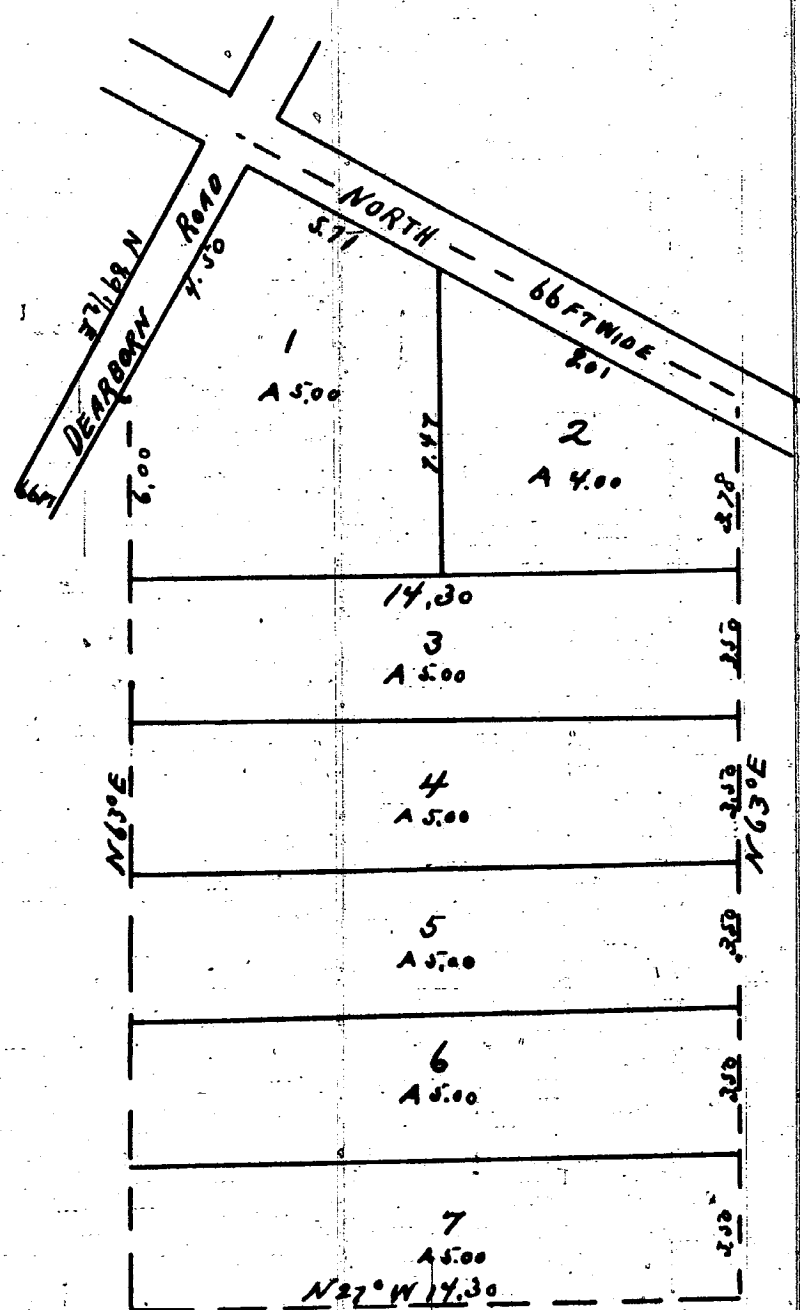

Received July 27<sup>th</sup> 1859 at 3 O'clock P.M.  
 H. S. Roberts

Know all men by these presents that I Moses Gunn of the City of Detroit County of Wayne and State of Michigan have executed the within plat for the purpose of having the same recorded according to the requirements of law.

In presence of  
 E. P. Rankin }  
 H. S. Roberts }  
 Moses Gunn


State of Michigan } ss On this 27<sup>th</sup> day of July A.D. 1859 before me the subscriber a Notary Public in and for said County personally came the above named Moses Gunn known to me to be the person who executed the foregoing plat and acknowledged the same to be his free act and deed.

E. P. Rankin  
 Notary Public  
 Wayne County  
 Michigan

This is to certify that the above plat has been compared with the original plat of record in the office of Register of Deeds of Wayne County, and found to be a true copy of the same.

A. H. Willmarth  
 Surveyor.

SUBDIVISION  
 — "OF LOT 13" —  
 — "OF THE SUBDIVISION OF THE" —  
 — "OLD SHIPYARD" —

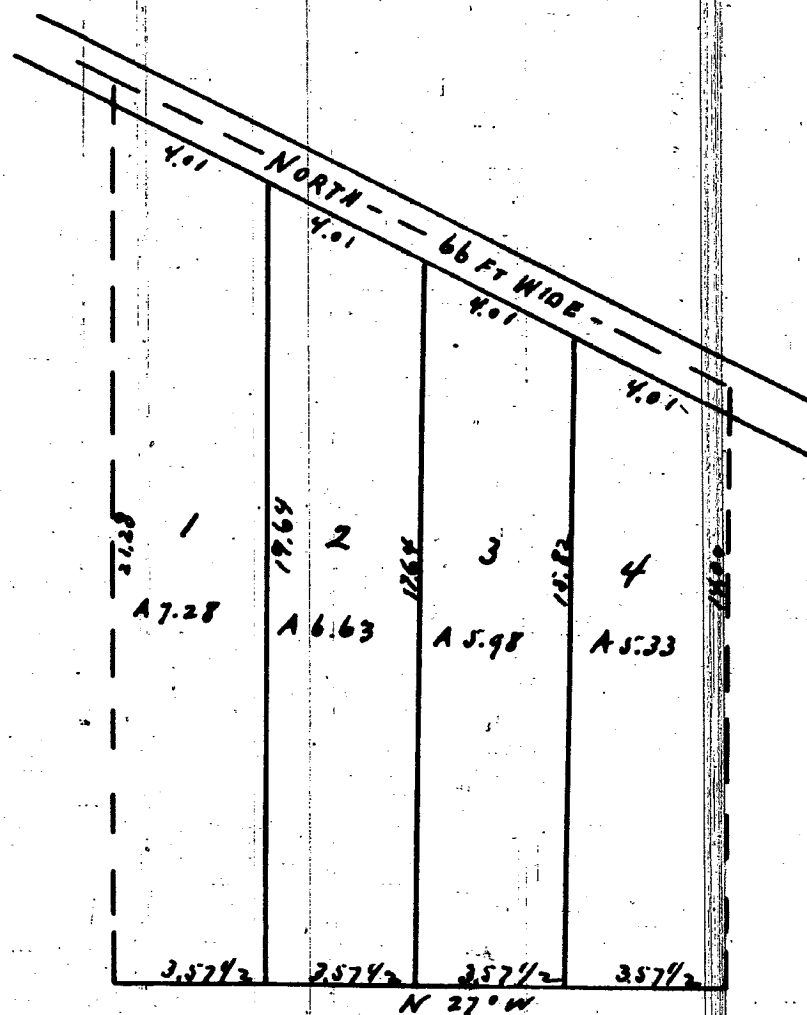

Received July 27<sup>th</sup> 1859 at 3 O'clock P.M.  
 H. S. Roberts

Know all men by these presents that I Moses Gunn of the City of Detroit County of Wayne and State of Michigan have executed the within plat for the purpose of having the same recorded in conformity to the requirements of law.

In presence of  
 E. P. Rankin }  
 H. S. Roberts }  
 Moses Gunn

State of Michigan } ss On this 27<sup>th</sup> day of July A.D. 1859 before me the subscriber a Notary Public in and for said County personally came the above named Moses Gunn known to me to be the person who executed the foregoing plat and acknowledged the same to be his free act and deed.

E. P. Rankin  
 Notary Public  
 Wayne County  
 Michigan

This is to certify that the above plat has been compared with the original plat of record in the office of Register of Deeds of Wayne County, and found to be a true copy of the same.

A. H. Willmarth  
 Surveyor.

I hereby certify that these plats are correct copies of the plats now on record in the Register of Deeds office, being made under the supervision of the Auditor General by tracing the plate on record and affixing thereto carefully compared copies of the dedication and certificates.

Dated this 4<sup>th</sup> day of June 1910  
 Geo W Bennett  
 Clerk Aud. Gen's Dept.