

HILL AND MILLER'S SUBDIVISION

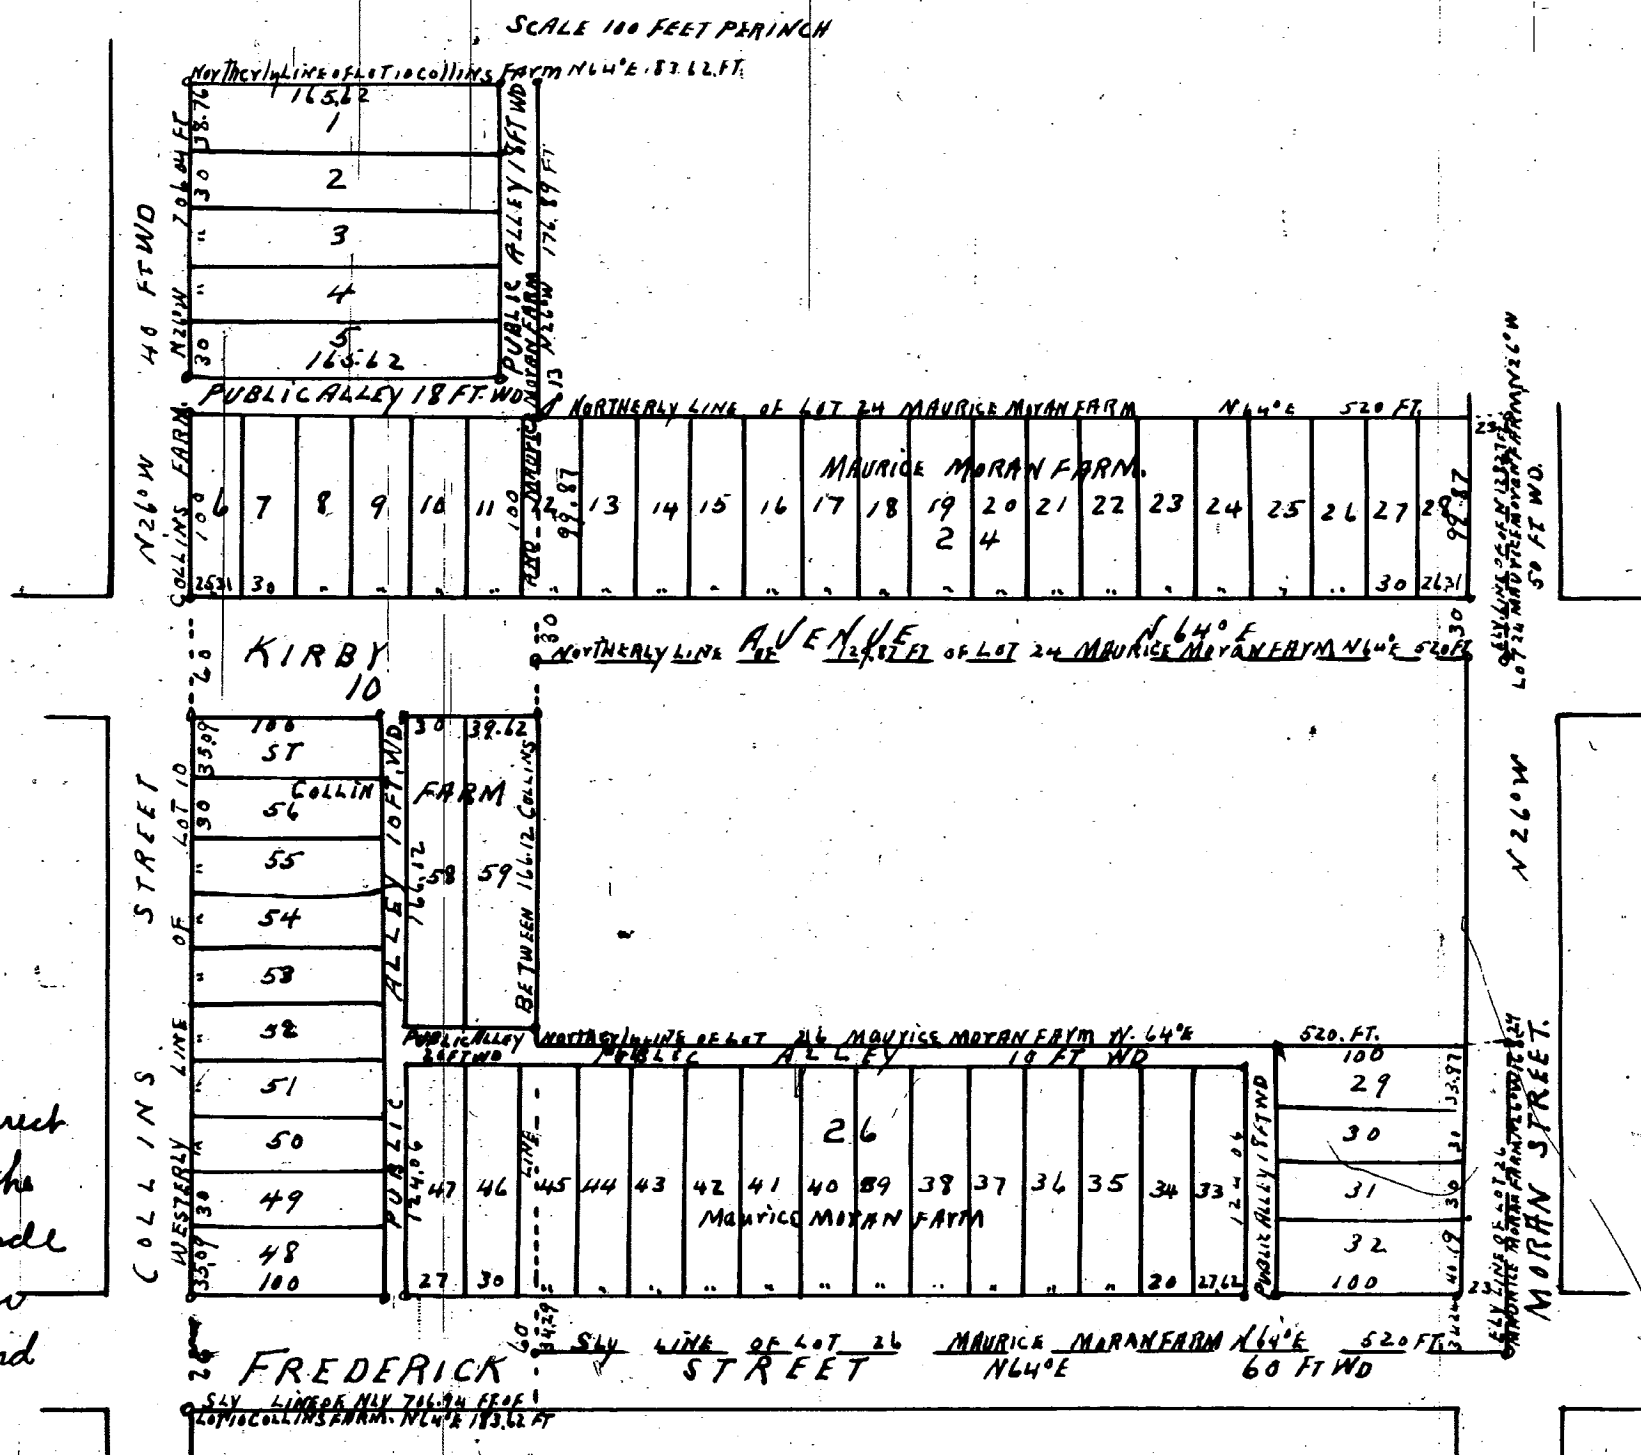
OF NORTH 129.89 FT. OF LOT 24 + LOT 26 MAURICE MORAN FARM P.C. 182

AND THE

NORTHERLY 706.94 FT. OF LOT 10 COLLINS FARM P.C. 11 AND 453

CITY OF DETROIT WAYNE CO.

MICHIGAN

MASON L. BROWN
CIVIL ENGINEER & SURVEYOR
DETROIT, MICH.

I hereby certify that this plat is a correct copy of the plat now on record in the Register of Deeds office being made under the supervision of the Auditor General by tracing the plat on record and affixing thereto a carefully compared copy of the dedication and certificates.

Dated this 23rd day of Feb'y 1911

John B. Fountain
Clerk And Gen. Dep't.

I hereby certify that the above plat is correct and that monuments consisting of oak stakes 1 1/4 inches square and 15 inches long have been placed in the ground at all angles in the boundaries, and at the intersection of all streets or streets and alleys as shown on plat by a

Detroit March 1st 1893

Mason L. Brown
Engineer and Surveyor.

STATE OF MICHIGAN } ss
COUNTY OF WAYNE }

On this the 25th day of February 1893 before me a Notary Public in and for said county personally appeared the above named Marie Ferguson (widow) Joseph R. Ferguson (single) Samuel Ferguson, Annie Ferguson his wife, John Ferguson (single) Thomas Ferguson, Mary Ferguson his wife, Peter Ferguson (single) and George Ferguson (single) known to me to be the same persons who executed the above dedication and who acknowledged the same to be their free act and deed.

Charles A. Allen Notary Public
Wayne County Michigan

KNOW ALL MEN BY THESE PRESENTS, that we MARIE Ferguson (widow) Joseph R. Ferguson (single) Samuel Ferguson, Annie Ferguson his wife, Andrew Ferguson, Amelia F. Ferguson his wife, John Ferguson (single) Thomas Ferguson, Mary Ferguson his wife, William Ferguson, Emma Ferguson his wife, Peter Ferguson single and George Ferguson (single)

Have caused the land embraced in the above plat to be surveyed, laid out and platted to be known as HILL AND MILLER'S SUBDIVISION OF N. 129.89 FT. OF LOT 24 + LOT 26 MAURICE MORAN FARM P.C. 182 AND THE NLY. 706.94 FT. OF LOT 10 COLLINS FARM P.C. 11 AND 453 CITY OF DETROIT, WAYNE CO. MICHIGAN and that the streets and

alleys shown on said plat are hereby dedicated to the use of the public. Witness our hands and seals this the 25th day of February

A.D. Eighteen Hundred and Ninety THREE

In presence of

Marie Ferguson [L.S.]
Joseph R. Ferguson [L.S.]
Samuel Ferguson [L.S.]
Annie Ferguson [L.S.]
Andrew Ferguson [L.S.]
Amelia F. Ferguson [L.S.]
John Ferguson [L.S.]
Thomas Ferguson [L.S.]
Mary Ferguson [L.S.]
William Ferguson [L.S.]
Emma Ferguson [L.S.]
Peter Ferguson [L.S.]
George Ferguson [L.S.]

Thomas J. Macmillan
Charles A. Allen

Examined and Approved
March 3, 1893

H. R. Pratt
Deputy Auditor General

REGISTER'S OFFICE } ss
County of Wayne }
Received for Record the 26th day
of April A.D. 1893 at
8:00 o'clock A.M. and Re-
corded in Liber 18. of Plates
on Page 49
Elgin A. Hames
Deputy REGISTER

STATE OF MICHIGAN } ss
COUNTY OF WAYNE }

We Elgin A. Hames Dep. Register of Deeds, and Mason L. Brown Surveyor, hereby certify that we have each carefully compared this copy with the original plat of HILL AND MILLER'S SUBDIVISION OF N. 129.89 FT. OF LOT 24 + LOT 26 MAURICE MORAN FARM P.C. 182 AND THE NLY. 706.94 FT. OF LOT 10 COLLINS FARM P.C. 11 AND 453 CITY OF DETROIT, WAYNE CO. MICHIGAN and that it is an exact copy thereof and of the whole of such original map or plat.

Elgin A. Hames Dep. Register of Deeds
Mason L. Brown Surveyor

APPROVED April 22 1893
John McVicar
James Dean
Jacob Guthard

BOARD OF PUBLIC WORKS
CITY OF DETROIT
WAYNE CO. MICHIGAN