10768

MURRER'S SUB.

OF BLOCKS 1. 7. 8. 9. 13, 14. & 17. OF THE SUBDIVISION OF

THE E. 3½ ACS OF LOT 4 & LOTS 5 TO 10 INCLUSIVE OF

WM. B WESSON'S SUB OF LOT 6 SNIP YARD TRACT

SPRINGWELLS WAYNE CO.

MICHIGAN

SCALE 80 FT PER INCH

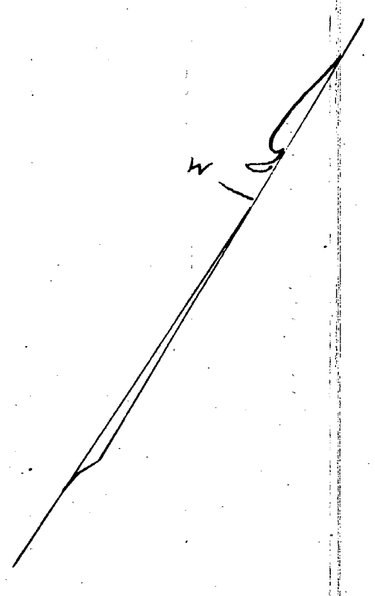

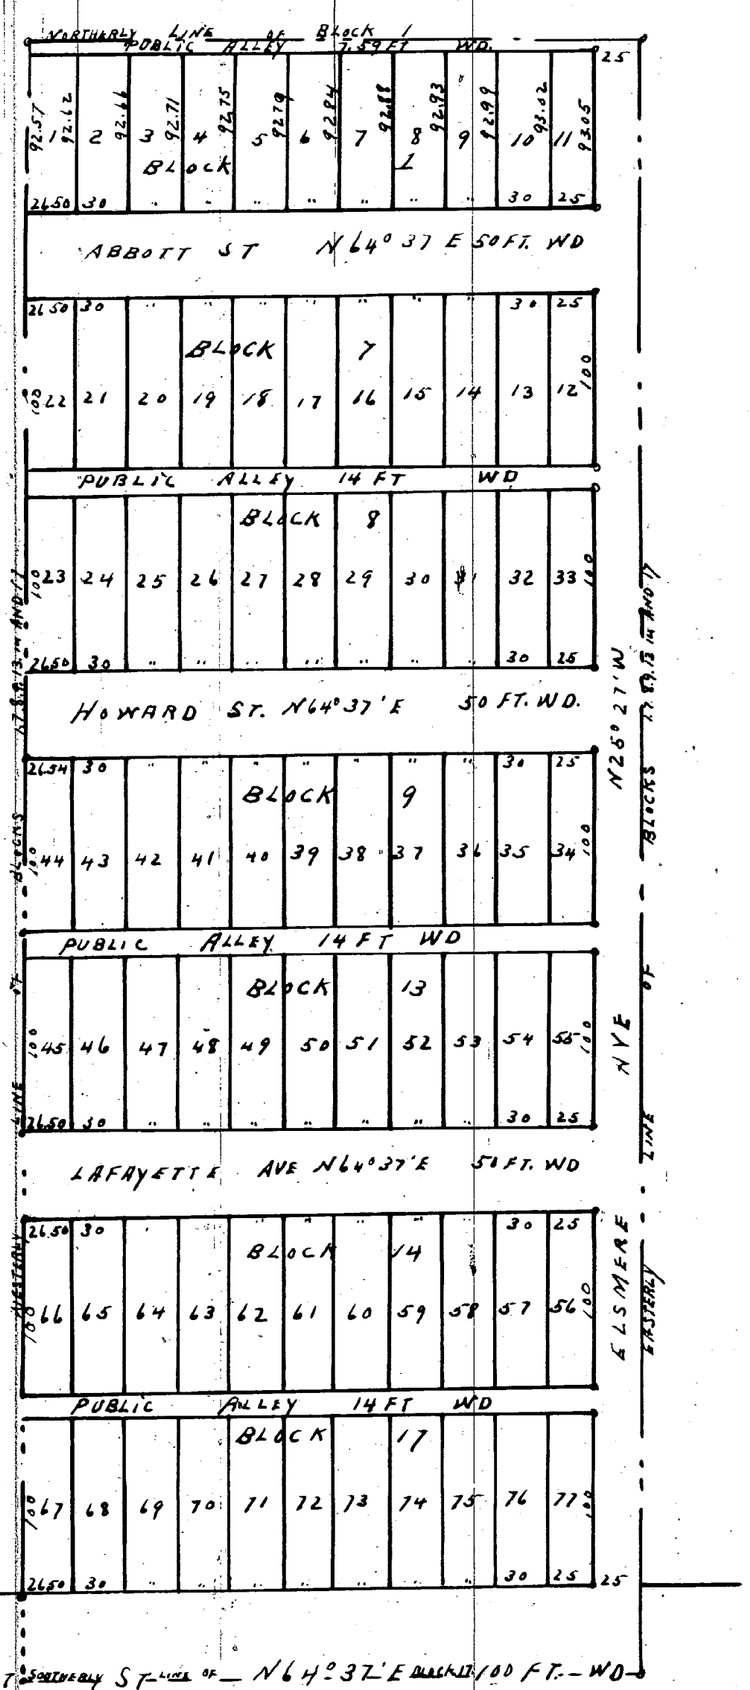

MASON L. BROWN
ENGINEER & SURVEYOR
DETROIT MICH

I hereby certify that the above plat is correct and that Monuments consisting of Oak stakes 1¼ Inches square and 15 inches long have been placed in the Ground at all angles in the Boundaries and at the intersection of all Streets or Streets and Alleys as shown on plat by Os.

Detroit April 17th 1893.

Mason L. Brown
Engineer and Surveyor

KNOW ALL MEN BY THESE PRESENTS. that WE
Mary Murrer widow and
John N Murrer unmarried
Have caused the land embraced in the above plat to be surveyed, laid out and platted to be known as MURRER'S SUB OF BLOCKS 1. 7. 8. 9. 13. 14 & 17 OF THE SUBDIVISION OF THE E 3½ ACS OF LOT 4 & LOTS 5 TO 10 INCLUSIVE OF WM B. WESSON'S SUB OF LOT 6 SNIP YARD TRACT SPRINGWELLS Co Michigan and that the Streets and Alleys shown on said plat are hereby dedicated to the use of the public

Witness our hands and seals this the 17th day of April
A.D. Eighteen Hundred and Ninety THREE

In presence of
Dominique G Riopelle
Geo. A. Gauthier

Mary Murrer [L S]
John N Murrer [L.S]

I hereby certify that this plat is a correct copy of the plat now on record in the Register of Deeds office being made under the supervision of the Auditor General by tracing the plat on record and affixing thereto a carefully compared copy of the dedication and certificates

Dated this 27th day of Feby 1911
John B La Fountain
Clerk Aud. Gen Dept.

STATE OF MICHIGAN } ss
COUNTY OF WAYNE
On This the 17th day of April 1893. before me a Justice of the Peace in and for said County personally appeared the above named Mary Murrer widow and John N Murrer (unmarried) known to me to be the same persons who executed the above dedication and who acknowledged the same to be their free act and deed

Dominique G Riopelle Justice of the peace
WAYNE County, Michigan

STATE OF MICHIGAN } ss
County of WAYNE
We Elgin A. Heames Dep Register of Deeds and MASON L. BROWN Surveyor, hereby certify that we have each carefully compared this copy with the original plat of MURRER'S SUB OF BLOCKS 1. 7. 8. 9. 13 14 & 17 OF THE SUBDIVISION OF THE E 3½ ACS OF LOT 4 & LOTS 5 TO 10 INCLUSIVE OF WM B. WESSON'S SUB. OF LOT 6 SNIP YARD TRACT SPRINGWELLS WAYNE Co. MICHIGAN and that it is an exact copy thereof and of the whole of such original map or plat

Elgin A. Heames Dep Register of Deeds
Mason L. Brown Surveyor

Examined and Approved
May 12 - 1893.
D. B. Ainger
Deputy Auditor General

REGISTER'S OFFICE } ss
County of Wayne
Received for Record the 5th day of May A.D. 1893. at 3 oo o'clock P. M. and Recorded in Liber 18 of Plats on Page 56
Elgin A. Heames
Dep REGISTER

ClibPDF - www.fastio.com