

ROTHWELL'S SUB.

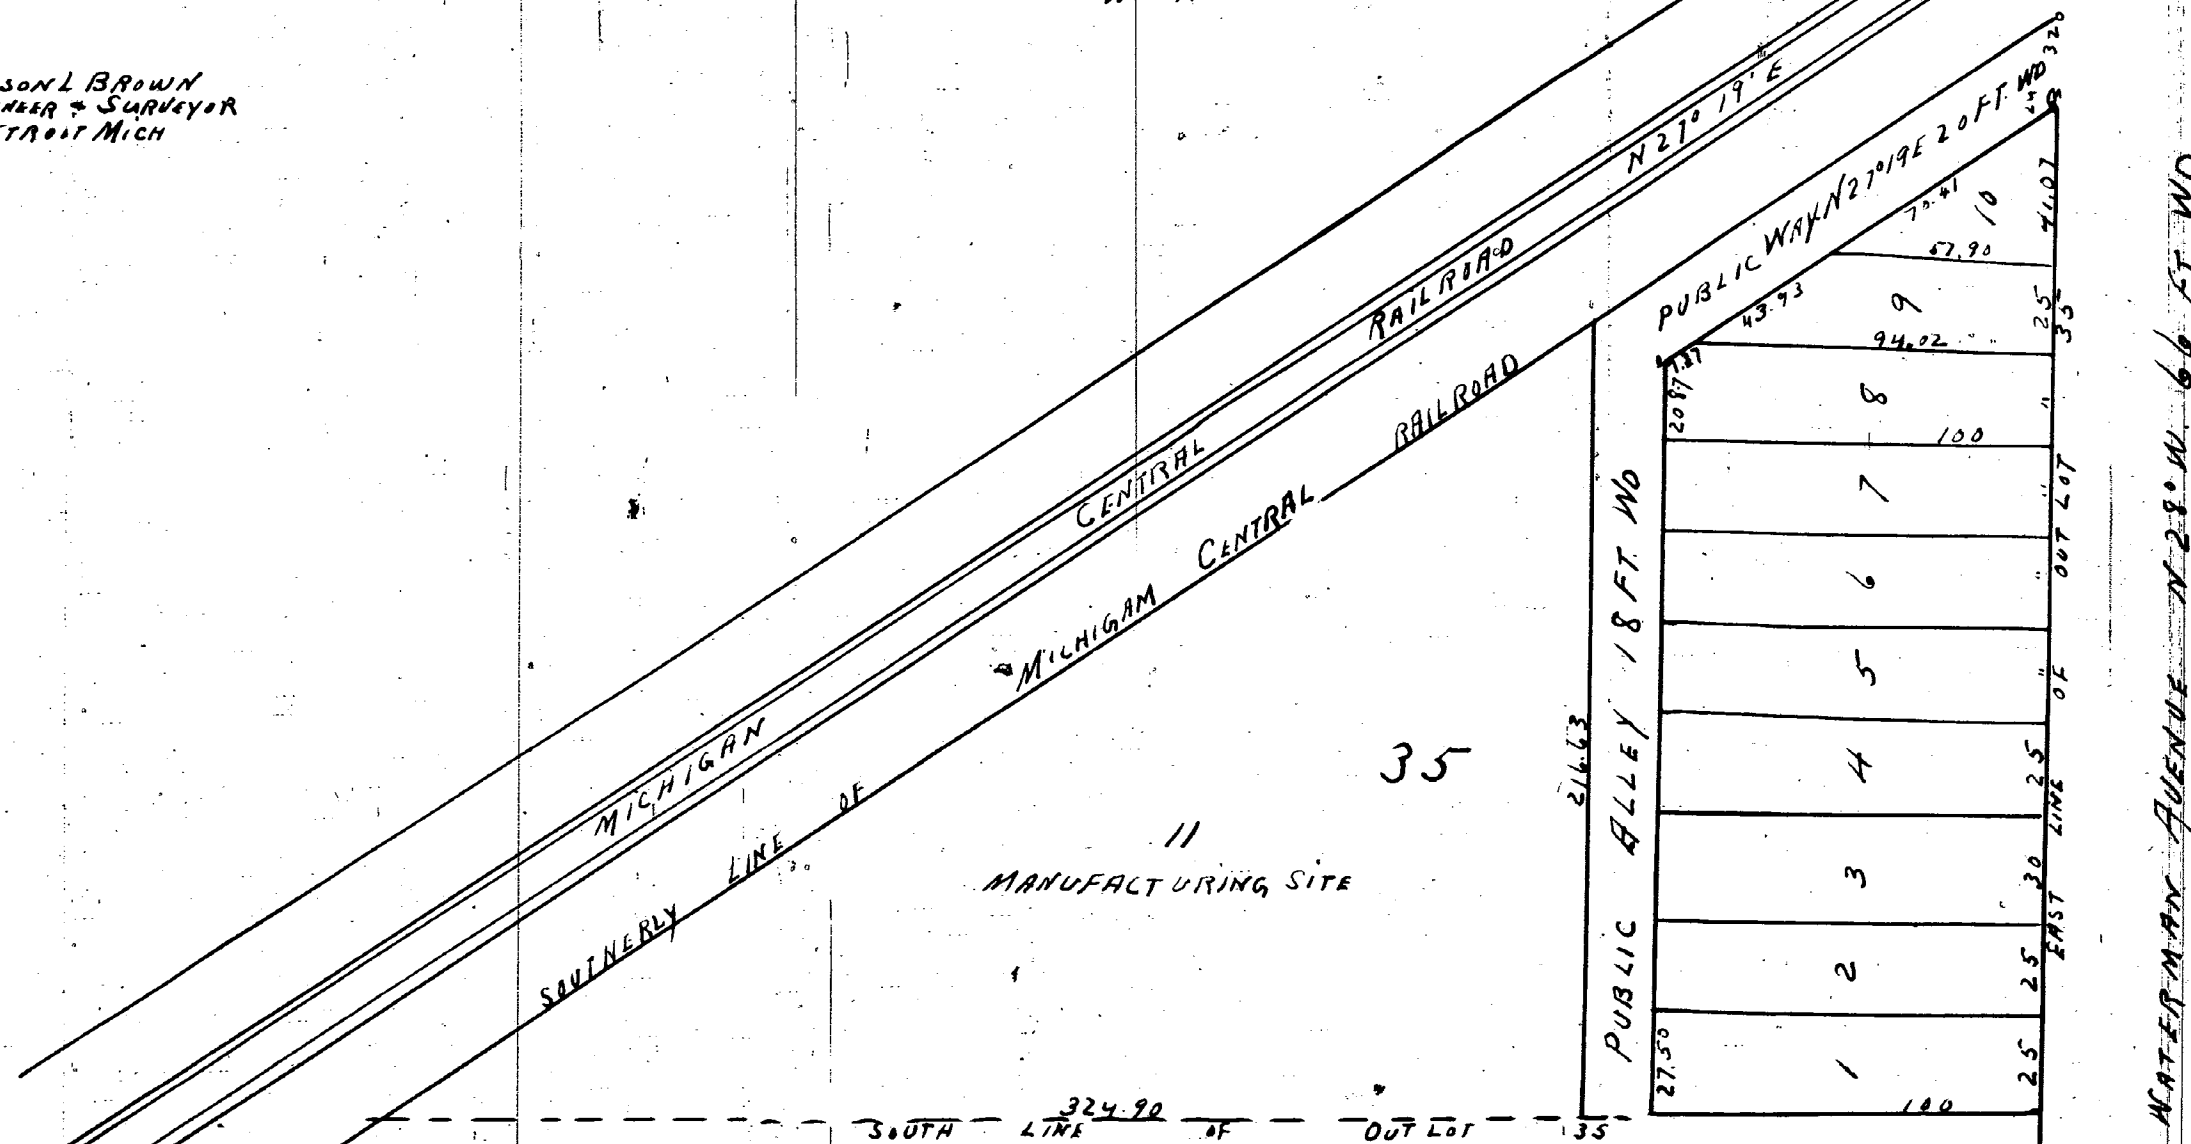
OF THAT PART OF Q.L. 35 LYING SOUTH OF M.C. PK OF SCOTTEN & LOUETT'S SUB

OF THAT PART OF PC'S 268 & 270 LYING BETWEEN FORT ST & M.C. RY + W. WATERMAN AVE

SPRINGWELLS WAYNE CO.

MICHIGAN.

SCALE 50 FT PER INCH

MASON L. BROWN
CIVIL ENGINEER & SURVEYOR
DETROIT MICH

I hereby certify that this plat is a correct copy of the plat now on record in the Register of Deeds office being made under the supervision of the Auditor General by tracing the plat on record and affixing thereto a carefully compared copy of the dedication and certificates

Dated this 23rd day of Feb'y 1911

John B. La Fountain
Clerk and Gen. Dept.

I hereby certify that the above plat is correct, and that Monuments consisting of Oak Stakes 1/4 inches square and 15 inches long have been placed in the Ground at all angles in the Boundaries, and at the intersection of all Streets or Streets and Alleys, as shown on plat by o

Detroit April 10 1893

Mason L. Brown
Engineer and SurveyorSTATE OF MICHIGAN } ss
COUNTY OF Wayne

On this the 23rd day of March 1893 before me, a Notary Public in and for said County personally appeared the above named Mary A. Rothwell

known to me to be the same person who executed the above dedication and who acknowledged the same to be her free act and deed

David W. Simons Notary Public
Wayne County Michigan

Examined and Approved

April 14 - 1893

D. B. Clingw

Deputy Auditor General

KNOW ALL MEN BY THESE PRESENTS, that
Mary A. Rothwell

Have caused the land embraced in the above plat to be surveyed, laid out and platted to be known as ROTHWELL'S SUB OF THAT PART OF Q.L. 35 LYING SOUTH OF M.C. PK OF SCOTTEN & LOUETT'S SUB OF THAT PART OF PC'S 268 & 270 LYING BETWEEN FORT ST & M.C. RY + W. WATERMAN AVE, SPRINGWELLS WAYNE Co. Michigan, and that the Streets and Alleys shown on said plat are hereby dedicated to the use of the public.

Witness my hand and seal this the 23rd day of March A.D. Eighteen Hundred and Ninety Three

In presence of Mary A. Rothwell (L.S.)

F. Stew Thomson
B. H. RothwellSTATE OF MICHIGAN } ss
County of Wayne

We John A. Heames Register of Deeds and Mason L. Brown Surveyor, hereby

certify that we have each carefully compared this copy with the original ROTHWELL'S SUB OF THAT PART OF Q.L. 35 LYING SOUTH OF M.C. PK OF SCOTTEN & LOUETT'S SUB OF THAT PART OF PC'S 268 & 270 LYING BETWEEN FORT ST & M.C. RY + W. WATERMAN AVE, SPRINGWELLS WAYNE CO. MICHIGAN and that it is an exact copy thereof and of the whole of such original map or plat.

John A. Heames Register of Deeds
Mason L. Brown Surveyor

REGISTERS OFFICE } ss
County of Wayne
Received for Record the 21st day of April A.D. 1893 at 3 o'clock P. M. and recorded in Liber 18 of Plats on Page 46
John A. Heames
REGISTER