


1077

CHIGAN."

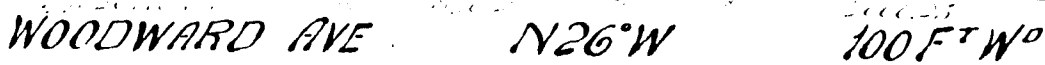

ED AND FILED

GENERAL'S OFFICE

May 19 1893


Deputy Auditor General,

John A. Bennett

John A. Mearns
Proctor & Kelly, Clerks, &c.

"L.W. VOIGT'S SUBDIVISION OF VOIGT PARK TRACT,"
"SECTION 36, 10000 ACRES TRACT,"
"DETROIT, WAYNE COUNTY, MICHIGAN."

1077

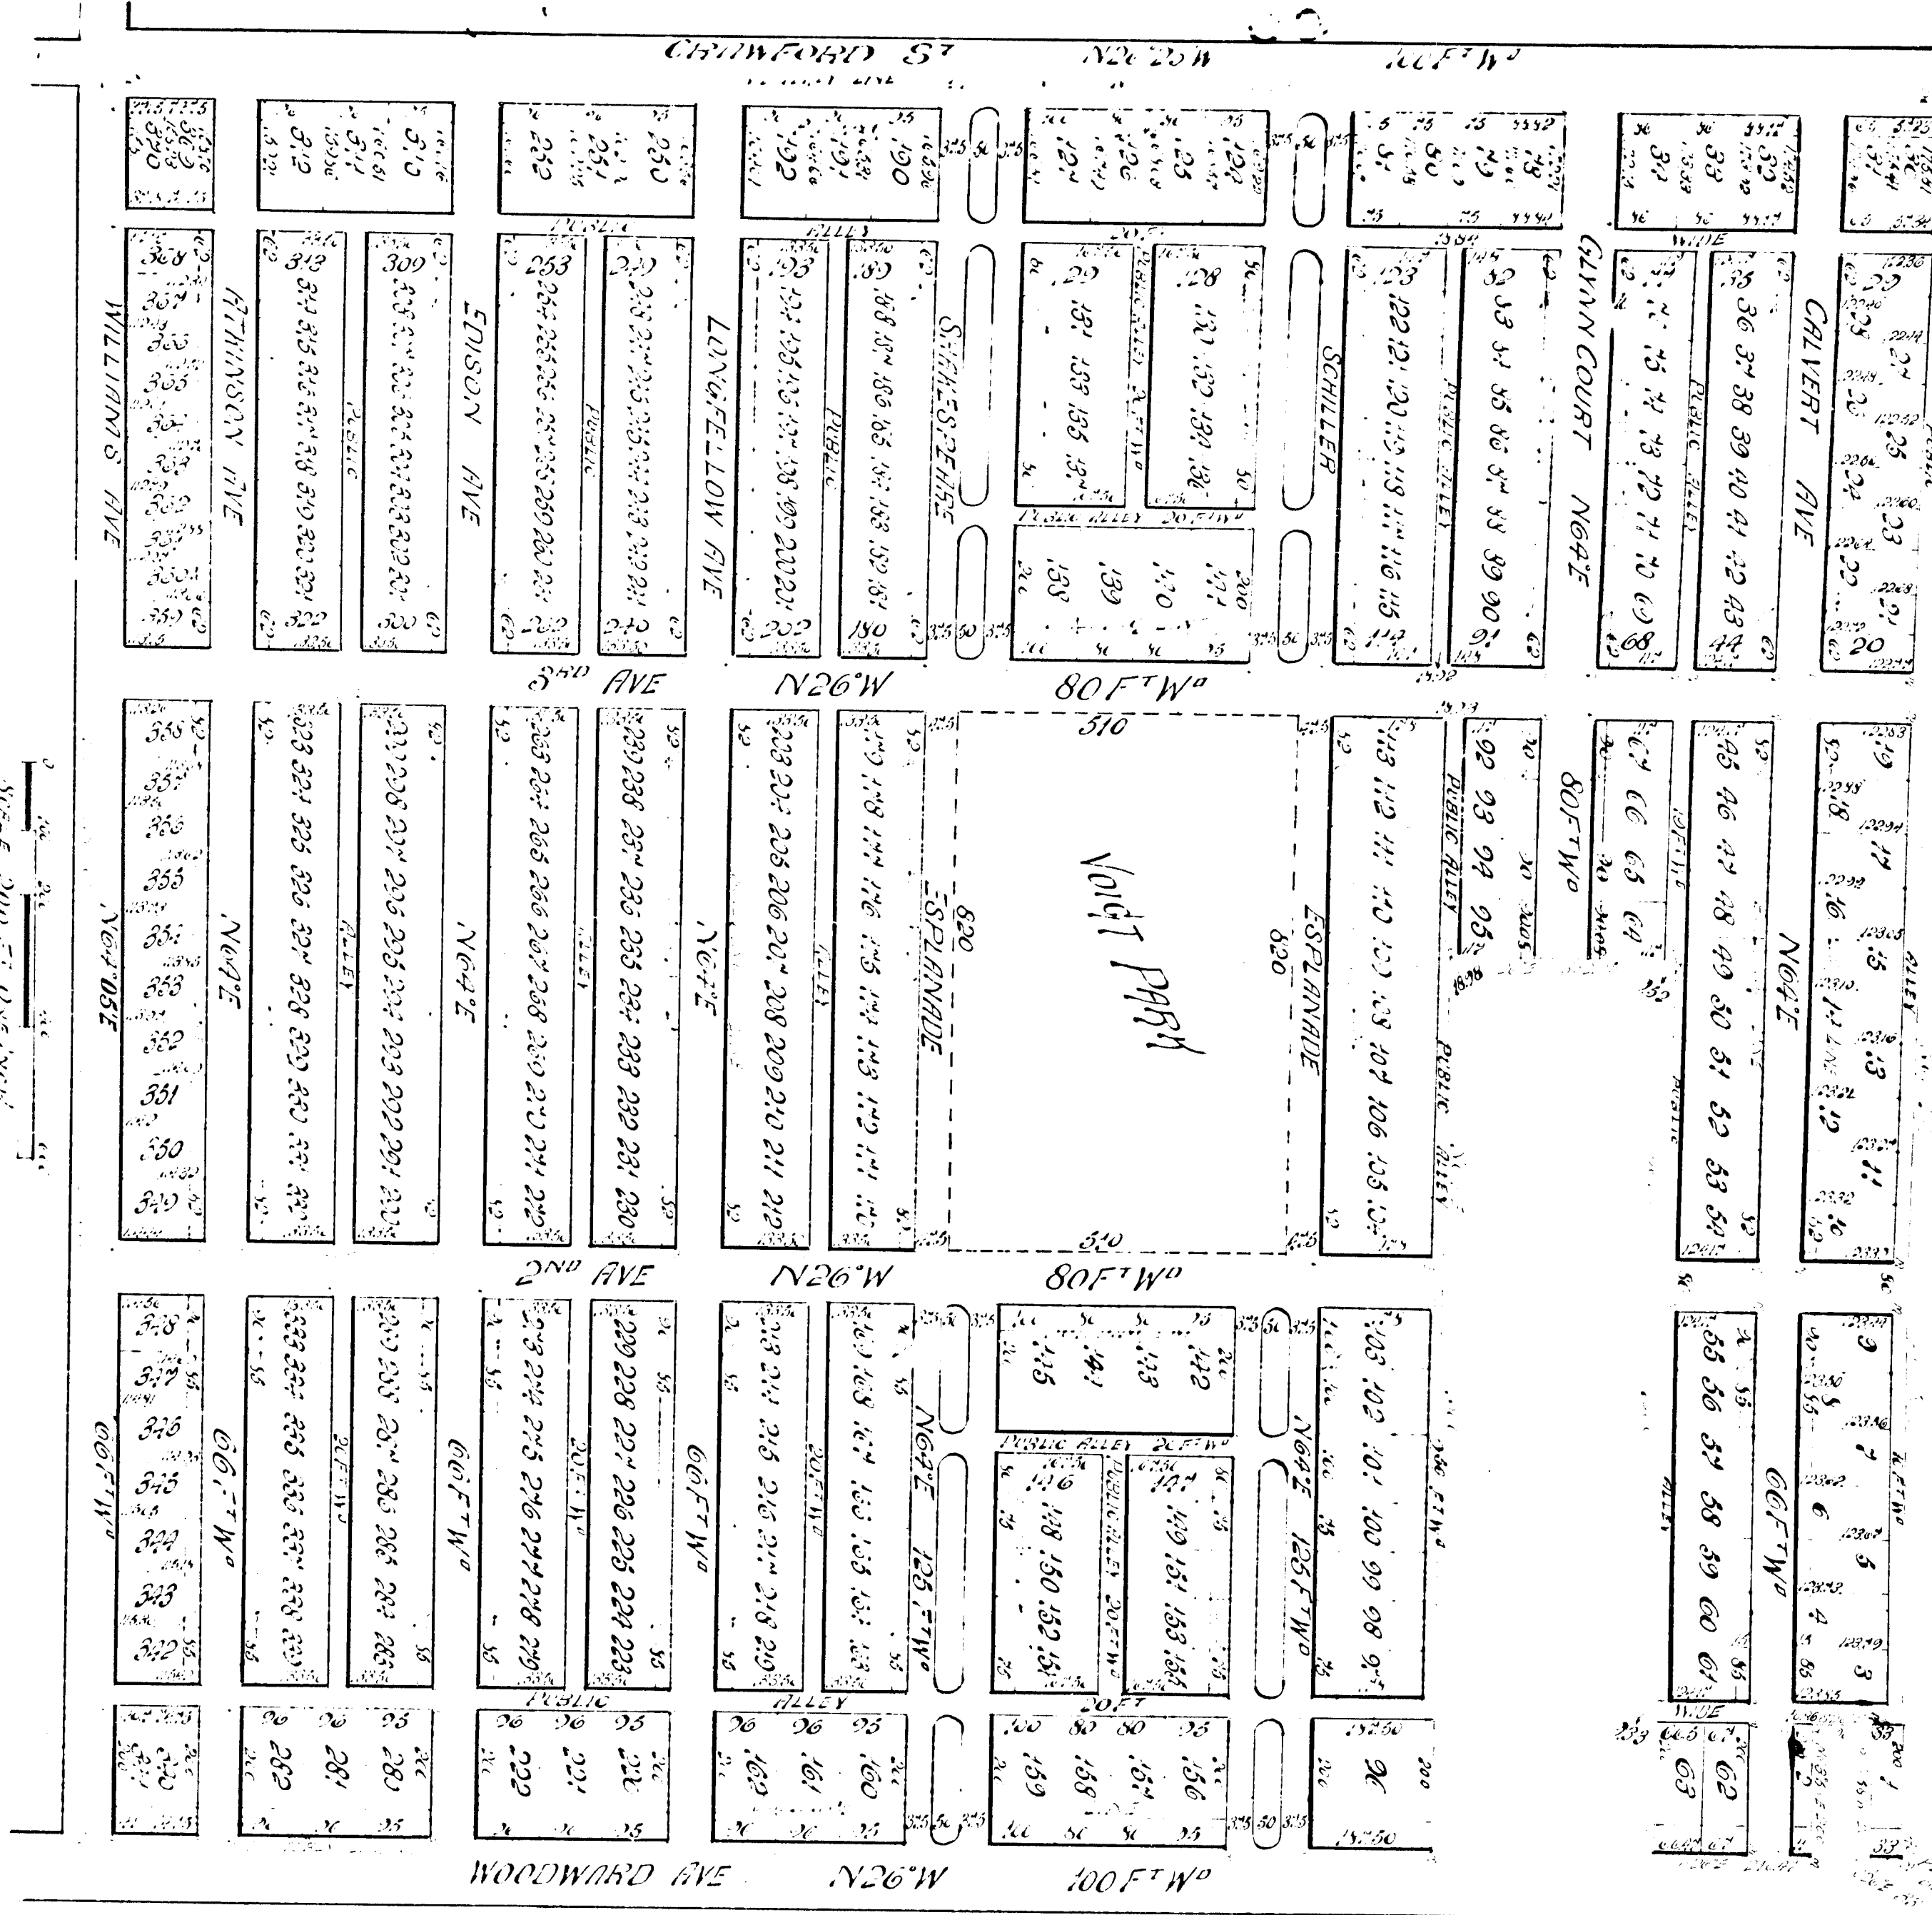

Approved by *John McLean*
 Clerk of Public Works

John A. Stearns
 April 18 1893

John A. Stearns
 James & Day

AND FILED
 May 13 1893
 Register