

THE STEEL PLANT SUBDIVISION.

OF THE EAST 660 FEET OF THE SOUTH PART OF THE S.E. 1/4 OF SEC. 30
AND THE WEST 320 FEET OF THE SOUTH PART OF THE S.W. 1/4 OF SEC. 29 T. 3 S. R. 11 E.

Examined and Approved

April 25-1893


D. B. Singer
Deputy Auditor General

E CORCE

WAYNE CO. MICHIGAN.

MASON L. BROWN
CIVIL ENGINEER & SURVEYOR
22-27 HODGES BLOCK
DETROIT MICH.

SCALE 100 FEET PER INCH

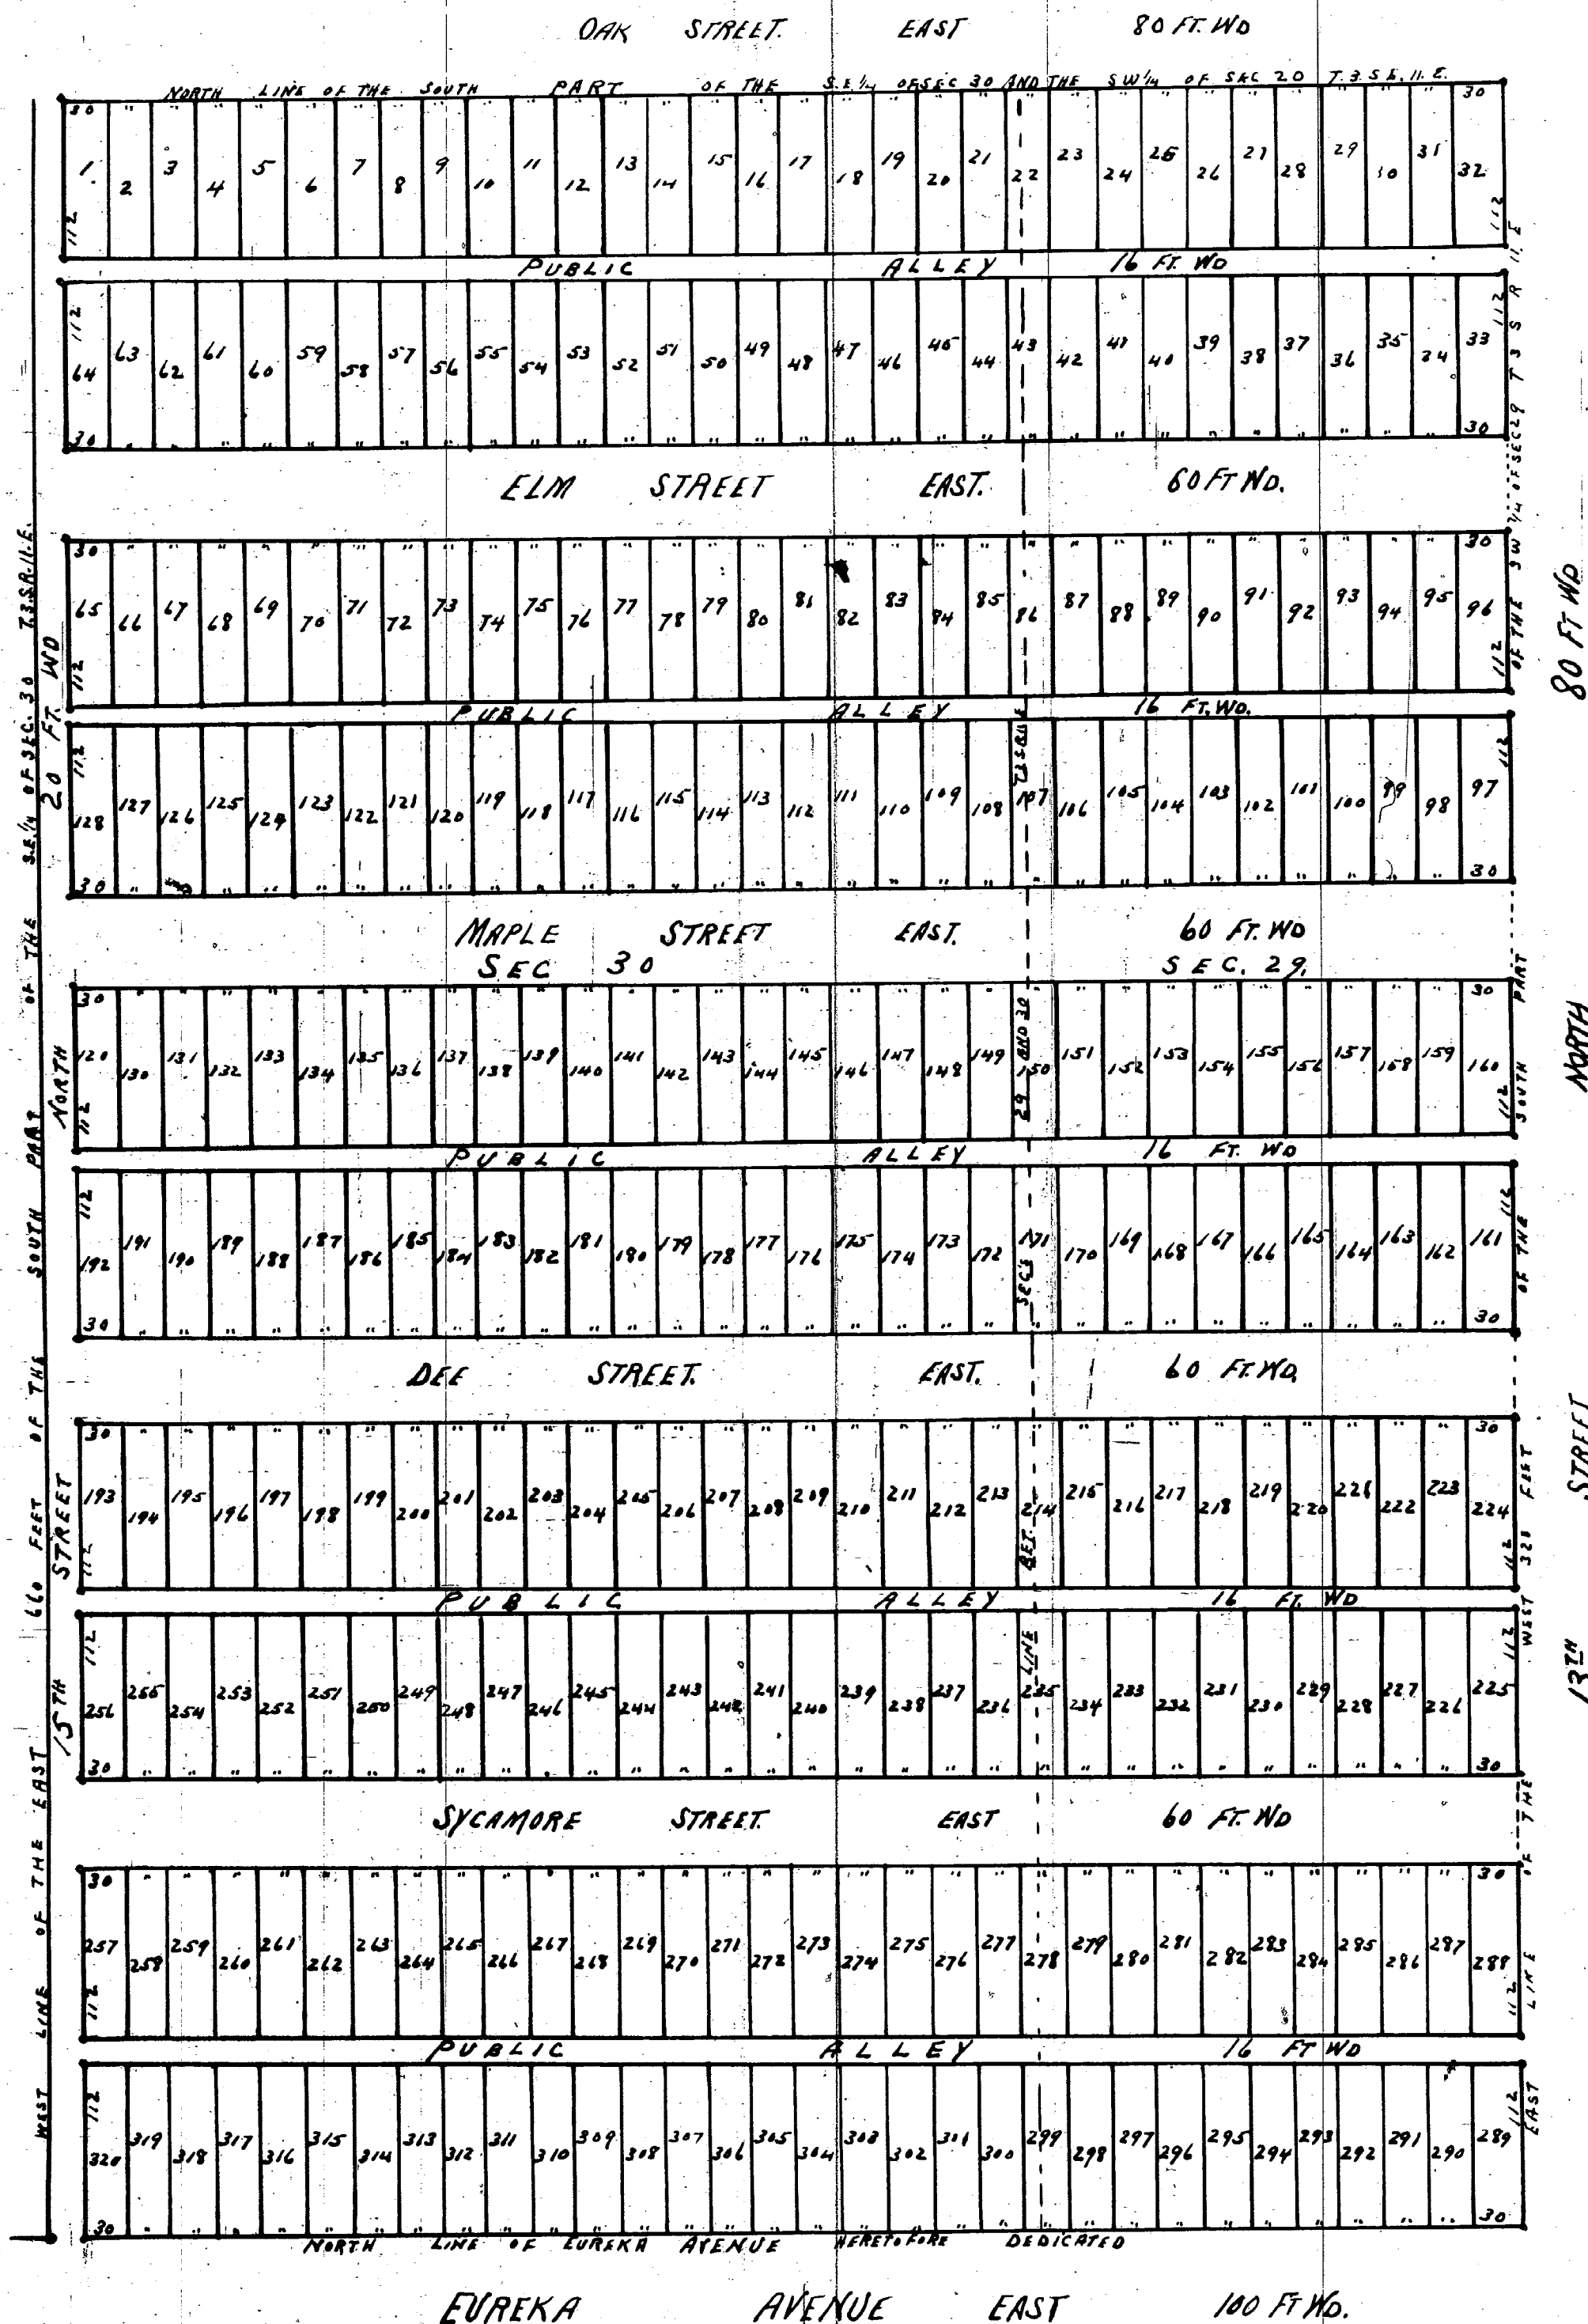

I hereby certify that the above plat is correct and that monuments consisting of oak stakes 1 1/4 inches square and 15 inches long have been placed in the ground at all angles in the boundaries and at the intersection of all streets or streets and alleys as shown on plat by

Detroit April 22, 1893.

Mason L. Brown
Engineer and Surveyor

KNOW ALL MEN BY THESE PRESENTS THAT WE
Dee Allen and Fannie A. Allen
his wife

Have caused the land embraced in the above plat to be surveyed, laid out and platted to be known as THE STEEL PLANT SUBDIVISION OF THE EAST 660 FEET OF THE SOUTH PART OF THE S.E. 1/4 OF SEC. 30 AND THE WEST 320 FEET OF THE SOUTH PART OF THE S.W. 1/4 OF SEC. 29 T. 3 S. R. 11 E. E CORCE WAYNE CO. MICHIGAN and that the streets and alleys shown on said plat are hereby dedicated to the use of the public.

Witness our hands and seals this 22nd day of April
A. D. Eighteen Hundred and Ninety Three

In presence of
Dee Allen [L.S.]
Fannie A. Allen [L.S.]

J. B. Goldsmith
M. J. Richford

STATE OF MICHIGAN }
COUNTY OF WAYNE }
On this the 22nd day of April 1893, before
me a Notary Public in and for said county personally appeared the
above named Dee Allen and Fannie A.
Allen his wife
known to me to be the same persons who executed the above dedication
and who acknowledged the same to be their free act and deed

Amos Younger Notary Public
Wayne County Michigan

STATE OF MICHIGAN }
COUNTY OF WAYNE }
We Elgin A. Heames Dep. Register
of Deeds and Mason L. Brown Surveyor, hereby
certify that we have each carefully compared this copy with the original
plat of THE STEEL PLANT SUBDIVISION OF THE EAST 660 FEET OF THE SOUTH PART OF THE
S.E. 1/4 OF SEC. 30 AND THE WEST 320 FEET OF THE SOUTH PART OF THE S.W. 1/4 OF SEC. 29 T. 3 S. R. 11 E.
E CORCE WAYNE CO. MICHIGAN and that it is an exact copy thereof and of
the whole of such original map or plat

Elgin A. Heames Dep. Register of Deeds
Mason L. Brown Surveyor

I hereby certify that this plat is a correct copy of the
plat now on record in the Register of Deeds
office being made under the supervision of
the Auditor General by tracing the plat on
record and officiating thereon carefully compared
copy of the dedication and certificate

Dated this 23rd day of Feb'y 1911
John B. La Fountain
Clerk and Gen. Deft.

REGISTER'S OFFICE }
COUNTY OF WAYNE }
Received for Record the 3rd day
of May 1893 at
4 30 o'clock P. M. and is
Corded in Liber 18 of Plats
on Page 53
Elgin A. Heames
Dep. REGISTER

The property hereon platted is described as follows; all that part of
the east 660 feet of the S.E. 1/4 of section 30 which lies north of the north
line of Eureka Avenue as heretofore dedicated also all that part of the west
320 feet of the S.W. 1/4 of section 30 which lies north of the north line
of Eureka Avenue as heretofore dedicated all in T. 3 S. R. 11 E
Township of Ecorse Wayne Co. Mich