

JL
JOS. L. HARRINGTONS SUBⁿ
OF A PART OF O.L. 14 & 17 AND THE
WESTLY 30 FT OF O.L. 13 & 18 OF
WESSON'S SECⁿ OF P.C. 267

T. 2 S. - R. 11 E.

TWP. OF SPRINGWELLS - WAYNE CO. MICH

Description of Land Platted
 The land embraced in the annexed plat of Jos. L. Harrington's subⁿ of a part of O.L. 14 and 17 and the Westly 30 feet of O.L. 13 and 18 of Wesson's Secⁿ of P.C. 267 T. 2 S. R. 11 E. Township of Springwells Wayne Co. Michigan is described as follows:
 Beginning at a post on the North line of South street 30 feet Easterly from the line of said Out lots 13 and 14 and marked 'A' on plat - Thence along said street S. 57° 25' W. 167.95 feet to the Easterly line of Beards Subdivision - Thence along said subdivision line N. 31° W. 165.700 feet to a post on the south line of an alley Thence along said alley N. 57° 57' E. 32.05 feet to a post Thence N. 31° W. 149.24 feet to the South line of Fort St. Thence along said line N. 57° 35' E. 135.90 feet to a post Thence S. 31° E. 1805.37 feet to place of beginning

Know all men by these presents that I Elizabeth M. Beard as proprietors have caused the land embraced in the annexed plat to be surveyed laid out and platted to be known as "Jos. L. Harrington's Subⁿ of a part of O.L. 14 and 17 and the Westly 30 ft of O.L. 13 and 18 of Wesson's Sec. of P.C. 267 T. 2 S. - R. 11 E. Twp. of Springwells Wayne Co. Mich" and that the streets and alleys as shown on said Plat are hereby dedicated to the use of the public

In presence of
 A. H. Willmarth
 F. H. Beard

Elizabeth M. Beard L.S.

State of Michigan } ss
 County of Wayne

On this sixteenth day of November 1892 before me the Subscribed a Notary Public in and for said county personally appeared Elizabeth M. Beard to me known to be the same person who executed the above dedication and who personally acknowledged the same to be her free act and deed

A. H. Willmarth
 Notary Public
 Wayne County
 Michigan

State of Michigan } ss
 County of Wayne

We Elgin A. Heames Dep. Registrar of Deeds and A. H. Willmarth Surveyor hereby certify that we have each carefully compared this duplicate plat with the original Plat of Jos. L. Harrington's subⁿ of a part of O.L. 14 and 17 and the Westly 30 feet of O.L. 13 and 18 of Wesson's Secⁿ of P.C. 267 T. 2 S. - R. 11 E. Twp. of Springwells, Wayne Co Mich and that it is an exact copy thereof and of the whole of such map or plat

Elgin A. Heames Dep. Registrar of Deeds.
 A. H. Willmarth Surveyor

I hereby certify that the plat herein delineated is a correct one and that permanent monuments consisting of Oak Stakes have been planted at points marked with "x" as thereon shown at all angles in the boundary of the land platted and at all intersections of streets or streets and alleys.
 Dated November 14th 1892.


A. H. Willmarth -
 Surveyor

Examined and Approved
 November 18. 1892.
 H. P. Pratt
 Deputy Auditor General

I hereby certify that this plat is a correct copy of the plat now on record in the Register of Deeds office being made under the supervision of the Auditor General by tracing the plat on record and affixing thereto a carefully compared copy of the dedication and certificate

Dated this 24th day of Feb'y 1911
 John B. La Fountain
 Clerk Aud Gen Dept.

REGISTER'S OFFICE } ss
 County of Wayne
 Received for Record the 6th day
 of 3rd May A. D. 1893 at
 10 o'clock P. M. and Re-
 corded in Liber 18 of Plats
 on Page 57
 Elgin A. Heames
 Dep. REGISTER.

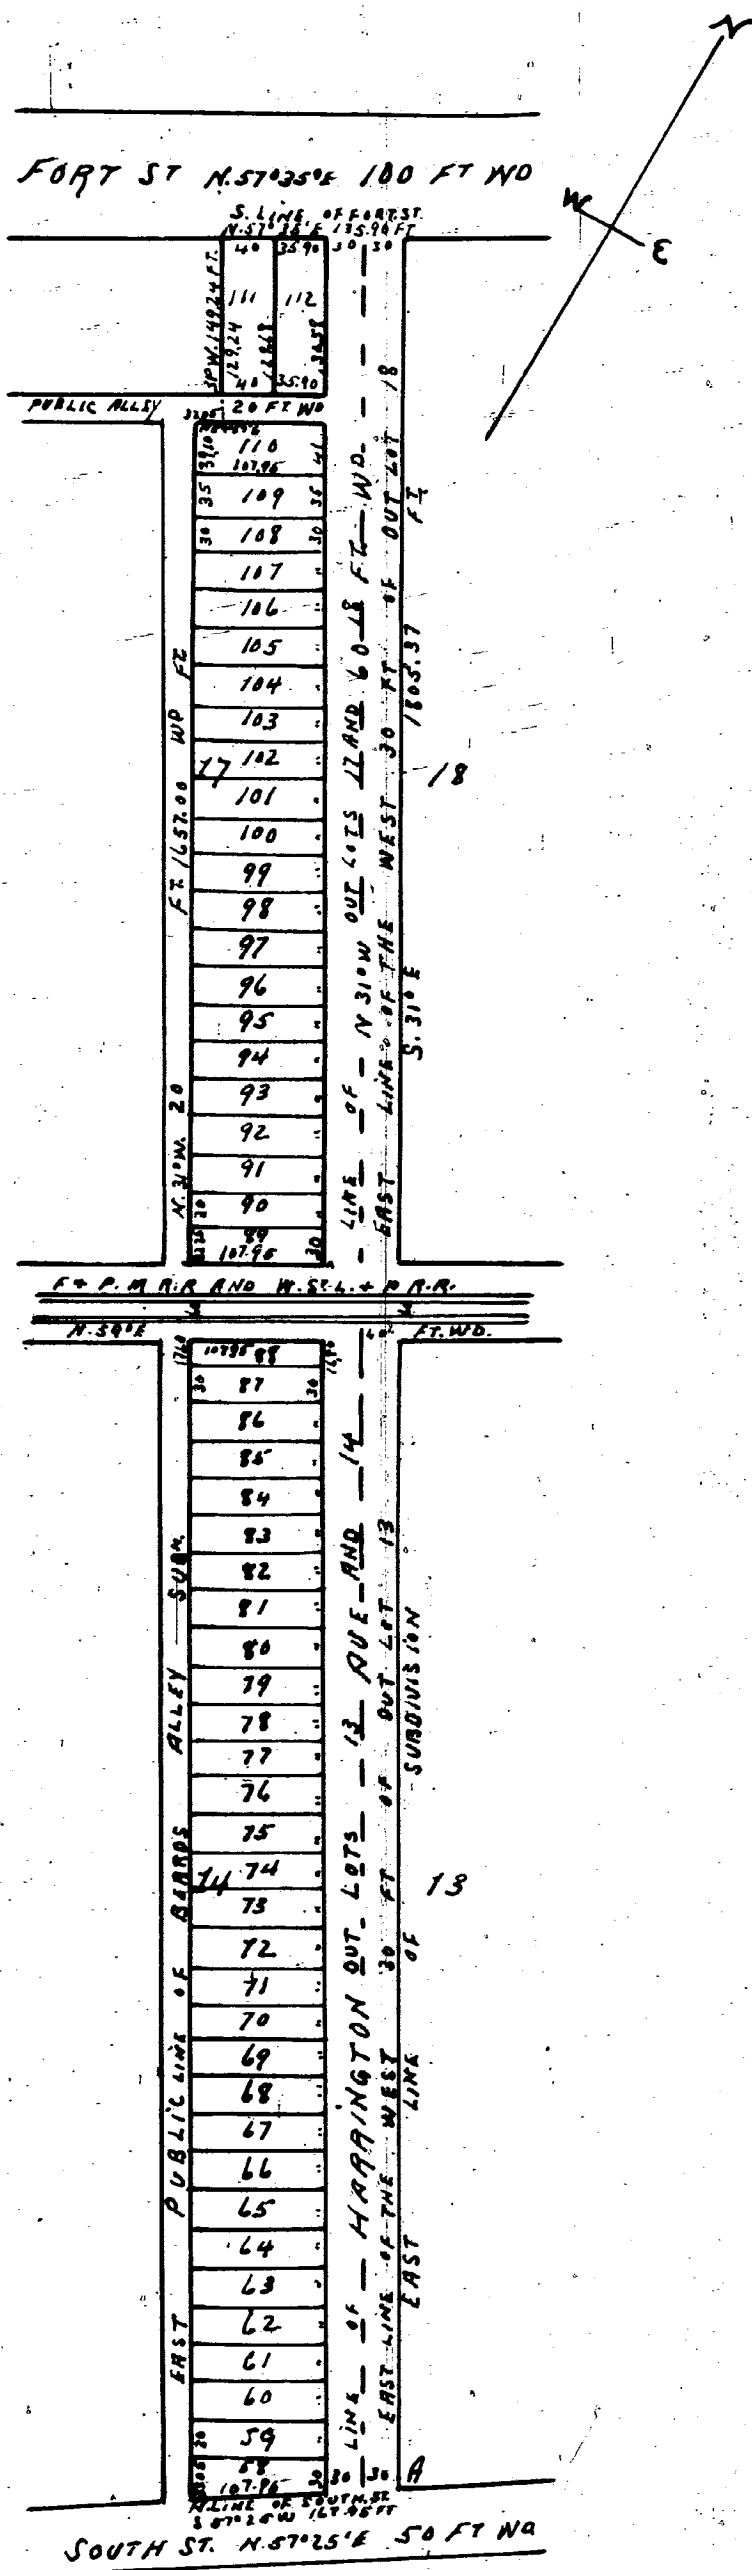

SCALE - ONE INCH = 150 FT.