

ALEXANDER WEBER'S SUBDN


OF LOT 16 AND THAT PART OF LOT 16 SOUTH OF M.C.R.R. OF SUB. OF P.C. 718.

SPRINGWELLS Wayne Co., Michigan

MARCH 1893

Scale 100 FT. PER INCH

MASON L. BROWN
ENGINEER & SURVEYOR
DETROIT MICH.

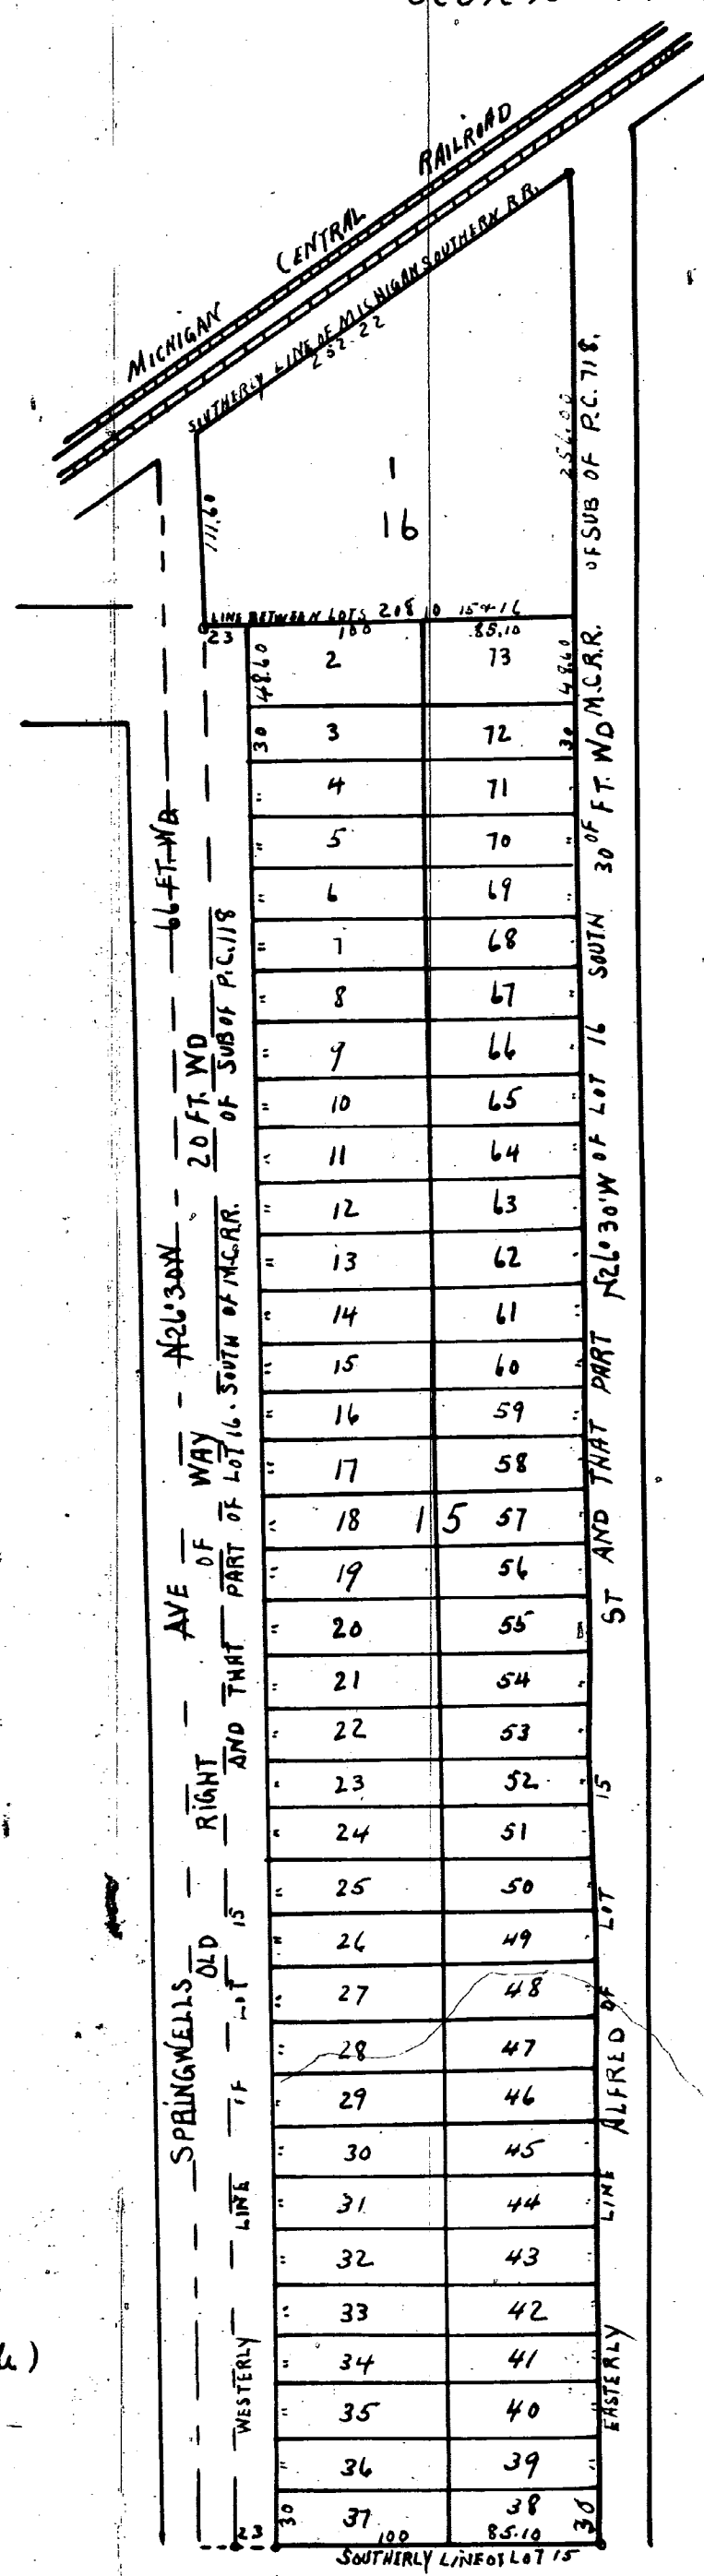

I hereby certify that the above Plat is correct, and that Monuments consisting of Oak Stakes 1 1/4 inches square and 15 inches long have been placed in the ground at all angles in the Boundaries, and at the intersection of all Streets or Streets and Alleys, as shown on plat by O.

Det. March 16 1893
Mason L. Brown
Engineer and Surveyor

KNOW ALL MEN BY THESE PRESENTS that We
Alexander Weber and Lucy Weber (his wife)

Have caused the land embraced in the above plat to be surveyed out and platted to be known as ^{ALEXANDER WEBER'S SUBDN. OF LOT 16 SOUTH OF M.C.R.R. OF SUB. OF P.C. 718} SPRINGWELLS WAYNE Co. Michigan, and that the Streets and Alleys shown on said plat are hereby dedicated to the use of the public. Witness our hands and seals this the 16th day of March, A. D. Eighteen Hundred and Ninety Three.

In presence of
Andrew J. Swift Alexander Weber [L.S.]
J. D. Ray Lucy Weber [L.S.]

STATE OF MICHIGAN } ss
COUNTY OF WAYNE
On this, the 16th day of March, 1893, before me, a Notary Public in and for said county, personally appeared the above named Alexander Weber and Lucy Weber (his wife) known to me to be the same persons who executed the above dedication and who acknowledged the same to be their free act and deed.
Robert Mackey Notary Public
Wayne County, Michigan

I hereby certify that this plat is a correct copy of the plat now on record in the Register of Deeds office being made under the supervision of the Auditor General by tracing the plat on record and affixing thereto a carefully compared copy of the dedication and certificate.
Dated this 21st day of Feb'y 1911.
John B. Fairmountain
Clerk and Gen. Dep't.

Examined and approved
March 24 - 1893
H. R. Pratt
Deputy Auditor General

STATE OF MICHIGAN } ss
County of WAYNE
We John A. Hearn Register of Deeds, and MASON L. BROWN Surveyor, hereby certify that we have each carefully compared this copy with the original ALEXANDER WEBER'S SUBDN. OF LOT 16 SOUTH OF M.C.R.R. OF SUB. OF P.C. 718, SPRINGWELLS WAYNE Co. Michigan and that it is an exact copy thereof and of the whole of such original map or plat.
John A. Hearn Register of Deeds
Mason L. Brown Surveyor

REGISTER'S OFFICE } ss
County of Wayne
Received for record the 14th day of April, A. D. 1893 at 3:00 o'clock P. M. and recorded in Liber 18 of Plats on Page 43.
John A. Hearn
REGISTER