

TOWN LINE SUB


OF PART OF P.C. 52.

DEARBORN.

WAYNE CO MICHIGAN.

MASON L. BROWN
CIVIL ENGINEER & SURVEYOR
DETROIT MICH.

SCALE 100 FT PER INCH

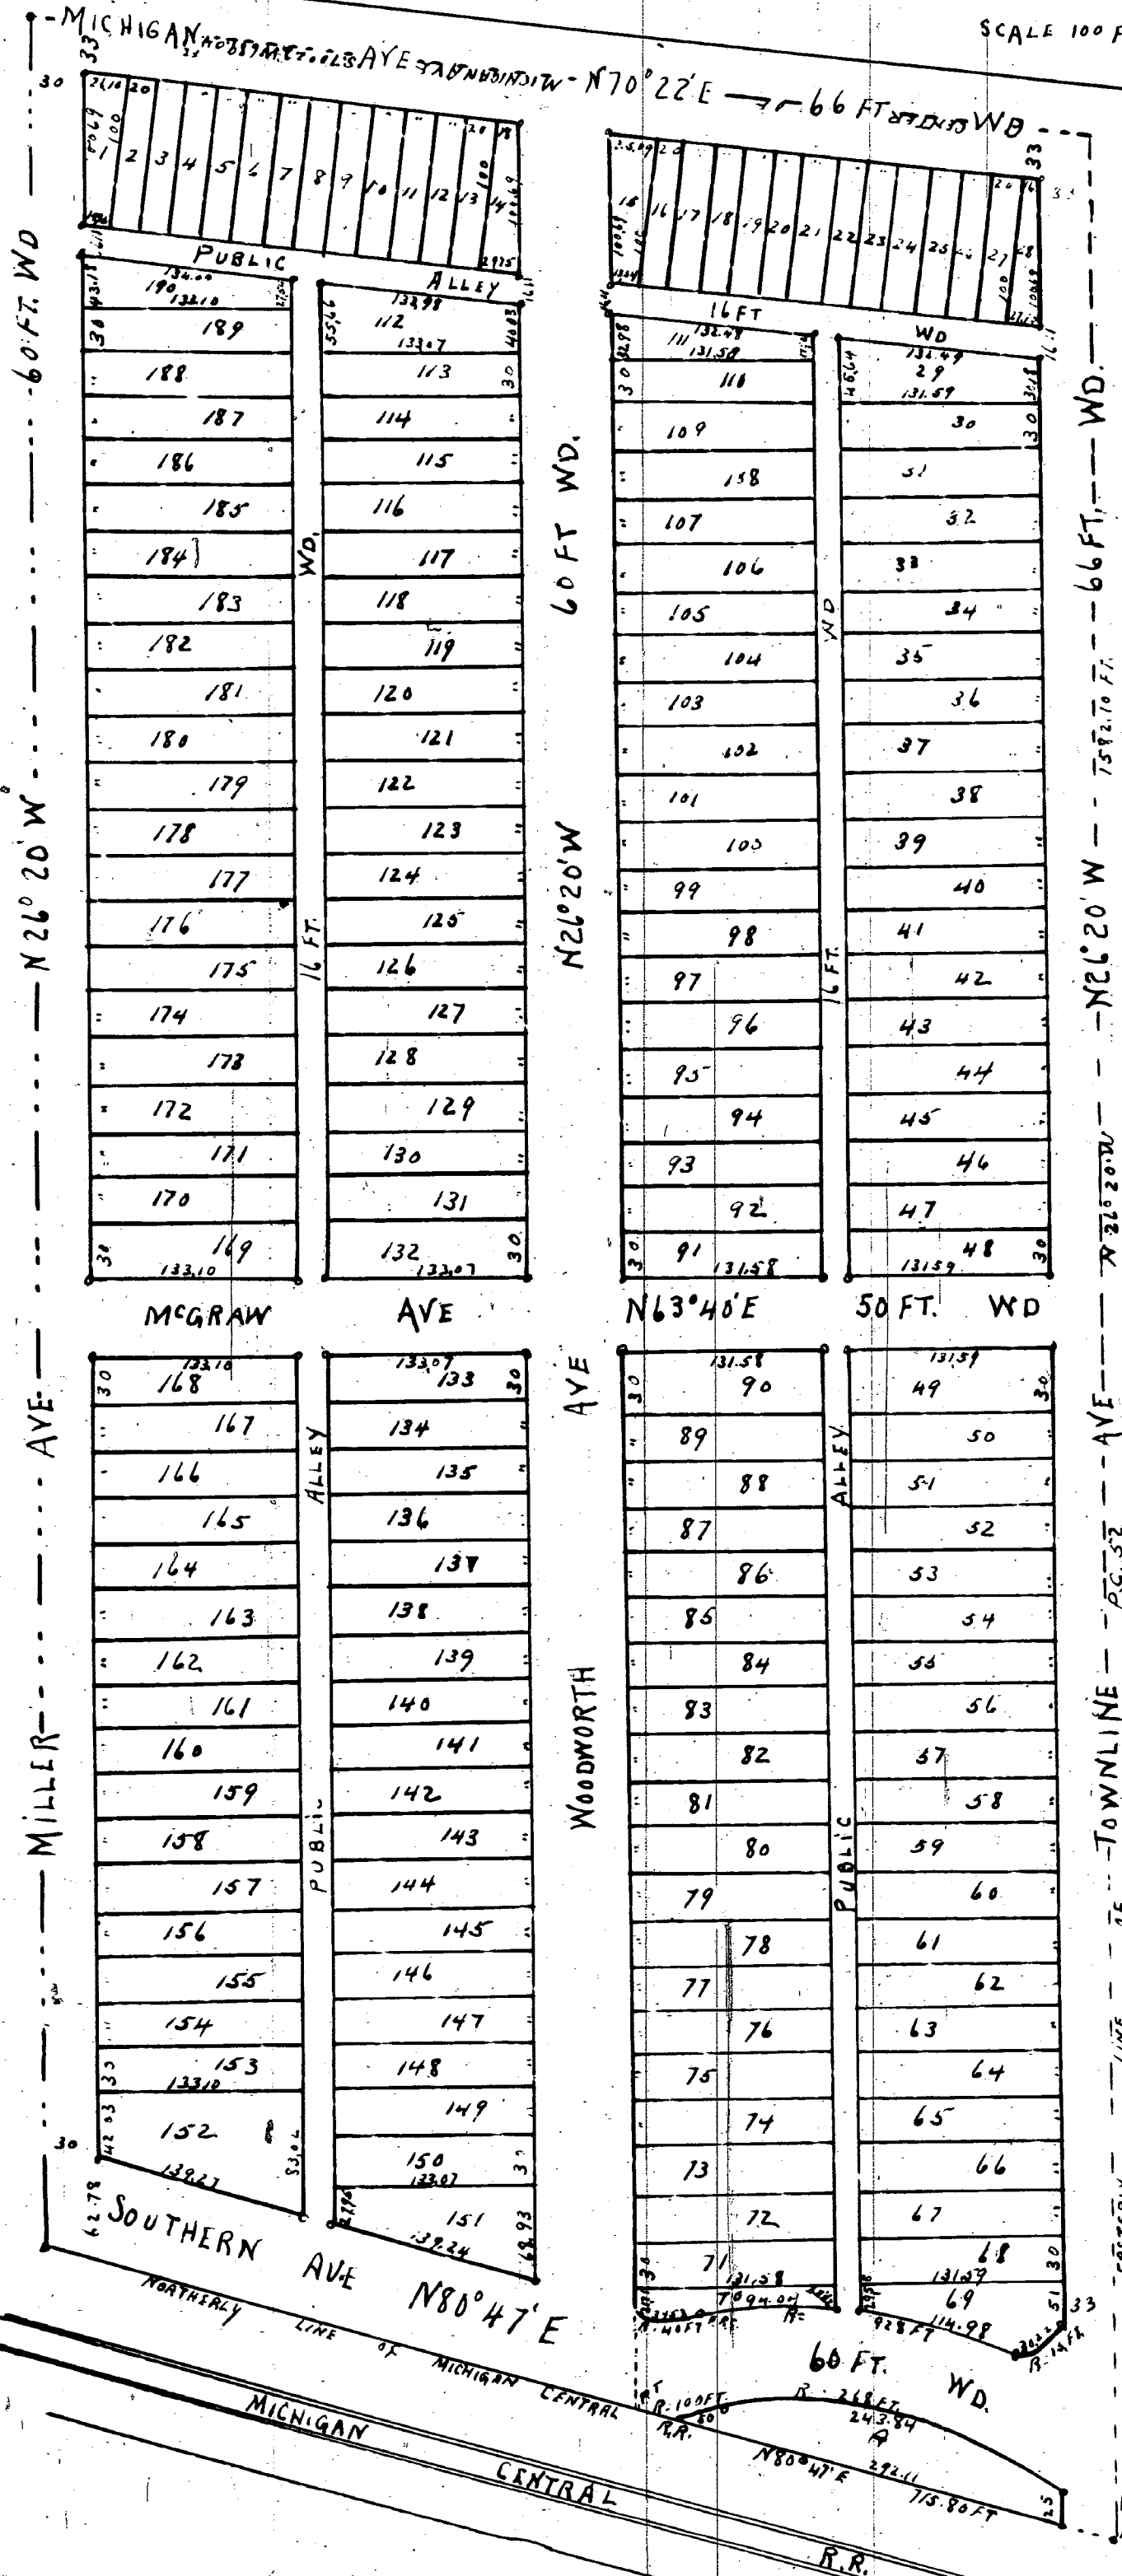

I hereby certify that the above plat is correct and that monuments consisting of Oak Stakes 1 1/4 inches square and 15 inches long have been placed in the ground at all angles in the boundaries and at the intersection of all streets or streets and alleys as shown on plat by O.

DETROIT MAY 6 1893.
Mason L. Brown
Engineer and Surveyor

CITY COUNCIL
June 15, 1898
350-1944

KNOW ALL MEN BY THESE PRESENTS, that I
STRATHERN HENDRIE (UNMARRIED)

have caused the land embraced in the above plat to be surveyed, laid out and platted, to be known as TOWN LINE SUB. OF PART OF P.C. 52, DEARBORN WAYNE CO MICHIGAN and that the streets and alleys shown on said plat are hereby dedicated to the use of the public. Witness our hands and seals this 6th day of May A. D. Eighteen Hundred and Ninety THREE

IN PRESENCE OF
P. J. McKinney
C. Parkway

Strathern Hendrie [S]

STATE OF MICHIGAN }
COUNTY OF WAYNE }
On this 6th day of May 1893 before me a Notary Public in and for said county personally appeared the above named STRATHERN HENDRIE (UNMARRIED) known to me to be the same persons who executed the above dedication and who acknowledged the same to be their free act and deed.
P. J. McKinney Notary Public
WAYNE County Michigan

STATE OF MICHIGAN }
COUNTY OF WAYNE }
We Elgin A. Heames Dep. Register of Deeds and MASON L. BROWN Surveyor, hereby certify that we have each carefully compared this copy with the original plat of TOWN LINE SUB OF PART OF P.C. 52, DEARBORN WAYNE CO, MICHIGAN and that it is an exact copy thereof and of the whole of such original map or plat.
Elgin A. Heames Dep. Register of Deeds
Mason L. Brown Surveyor

The property hereon platted is a part of Probate Claim 52 Dearborn Wayne County, Michigan. More particularly described as follows: Beginning at the intersection of the Northernly line of the Michigan Central R.R. with the easterly line of said P.C. 52. Thence along said easterly line of said P.C. 52, N 26° 20' W. 1582.10 ft. to the center of Michigan Ave thence along said center S 70° 22' W. 689.04 ft. Thence S 26° 20' E 1452.62 ft. to the northernly line of the Michigan Central R.R. Thence along said Northernly line N 80° 47' E 715.80 ft. to the point of beginning.

Examined and Approved

May 16 - 1893

D. B. Ainger

Deputy Register General

I hereby certify that this plat is a correct copy of the plat now on record in the Register of Deeds office being made under the supervision of the Auditor General by tracing the plat on record and affixing thereto a carefully compared copy of the dedications and certification. Dated this 27th day of Feb'y 1911

John B. LaFountain
Clerk Aud. Gen. Dept.

REGISTER'S OFFICE }
County of Wayne }
Received for Record, the 19th day of May A. D. 1893 at 3 o'clock P. M. and recorded in Liber 18 of Plats on Page 66
Elgin A. Heames
Dep. REGISTER