10778

BUTTERFIELD AND McVITTIE'S SUB

OF LOTS 9 AND 16 OF MONTCLAIR SUB OF PART OF ¼ SECS 48 & 53

10000 A. T. GREENFIELD.

WAYNE CO MICHIGAN

SCALE 200 FEET PER INCH

MASON L. BROWN
ENGINEER + SURVEYOR
DETROIT MICH

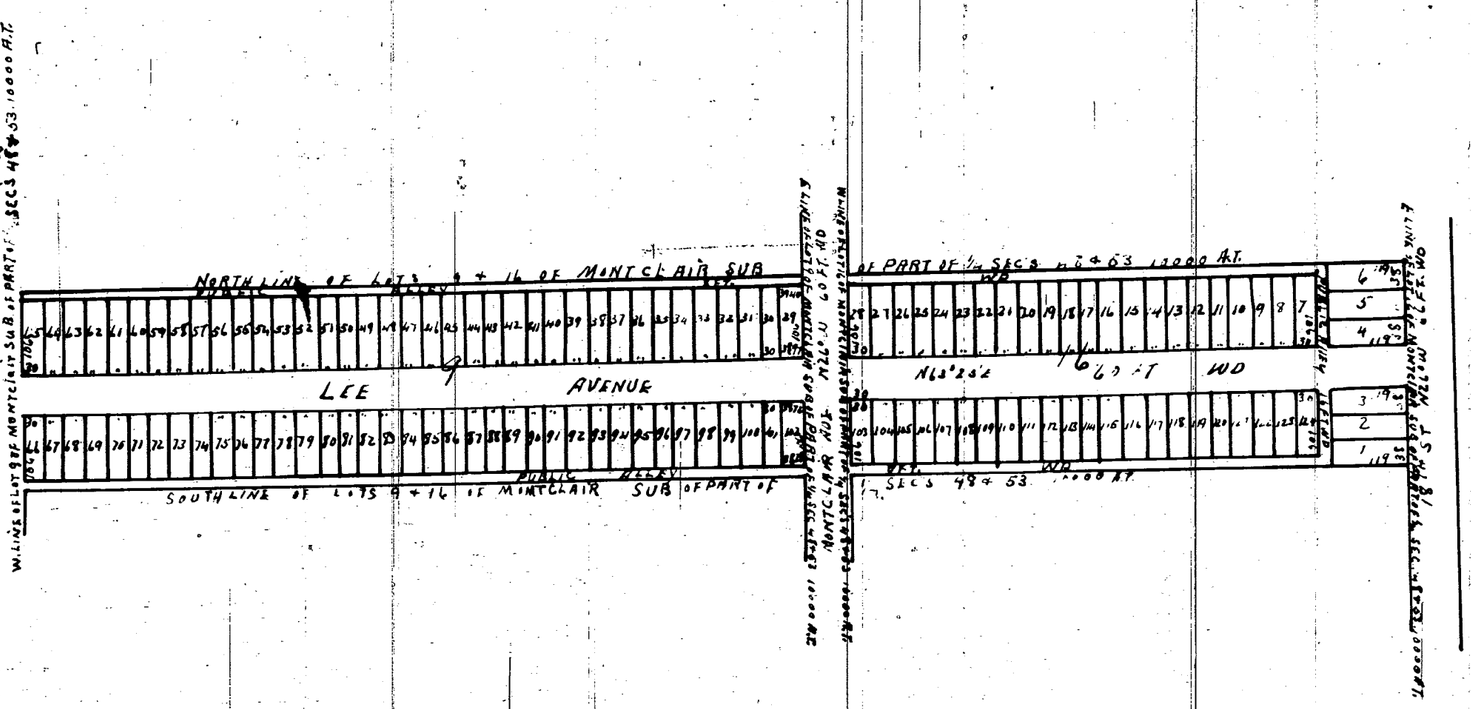

I hereby certify that the above plat is correct and that Monuments consisting of Oak Stakes 1¼ inches square and 15 inches long have been placed in the Ground at all angles in the Boundaries, and at the intersection of all Streets or Streets and Alleys as shown on plat by o

Detroit April 21 1893

Mason L. Brown
Engineer and Surveyor

KNOW ALL MEN BY THESE PRESENTS. that We David Whitney Jr. and Sara J. Whitney James L Butterfield S Jessie Butterfield Wells D Butterfield + Helen Butterfield James Mc Vittie + Grace N Mc Vittie Have caused the land embraced in the above plat to be surveyed laid out and platted to be known as Butterfield and Mc Vittie. Sub of Lots 9 + 16 of Montclair Sub of part of ¼ Secs 48 & 53 10000 A.T. Greenfield Wayne Co Michigan and that the Streets and Alleys shown on said plat are hereby dedicated to the use of the public

Witness our hands and seals This the 21st day of April A. D. Eighteen Hundred and Ninety THREE

In presence of

as to D W Jr. { I G Austin / Edw C Van Hessen

as to S J W + J M U + S N McU { J Ward Howland / Walter S Lonely

David Whitney Jr [L.S.]
Sara J Whitney
James D Butterfield [L.S.]
S Jessie Butterfield
Wells D. Butterfield
Helen Butterfield
James M. Vittie
Grace N. Mc Vittie

STATE OF MICHIGAN } ss
COUNTY of Wayne }

On This the 21st day of April 1893. before me. a Notary Public in and for said county. personally appeared the above named David Whitney Jr and Sara J Whitney his wife known to me to be the same persons who executed the above dedication and who acknowledged the same to be their free act and deed

Fred G Austin Notary Public
Wayne County Michigan

STATE OF MICHIGAN } ss
COUNTY of Wayne }

On This the 21st day of April 1893. before me. a Notary Public in and for said county. personally appeared the above named James D Butterfield S Jessie Butterfield his wife Wells D Butterfield Helen Butterfield his wife James Mc Vittie Grace N Mc Vittie his wife known to me to be the same persons who executed the above dedication and who acknowledged the same to be their free act and deed

J Ward Howland Notary Public
Wayne County Michigan

STATE OF MICHIGAN } ss
COUNTY of Wayne }

We Elgin A Hearnes Dep Register of Deeds and Mason L Brown Surveyor hereby certify that we have each carefully compared this copy with the original plat of Butterfield + McVittie's Sub of lots 9 + 16 of Montclair Sub of ¼ Secs 48 + 53 10000 M. Greenfield Wayne Co Michigan and that it is an exact copy thereof and of the whole of such original map or plat

Elgin A Hearnes Dep Register of Deeds
Mason L. Brown Surveyor

I hereby certify that this plat is a correct copy of the plat now on record in the Register of Deeds office being made under the supervision of the Auditor General by tracing the plat on record and affixing thereto a carefully compared copy of the dedication and certificates

Dated this 28th day of Feby 1911.

John B. La Fountain
Clerk and Gen Dept

REGISTER'S OFFICE } ss
County of Wayne }

Received for Record. The 13th day of May A. D. 1893 at 3.20 o'clock P. M. and Recorded in Liber 18 of Plats on Page 6

Elgin A Hearnes
Dep REGISTER.

Examined and Approved
May 10 - 1893
D. B. Aniger
Deputy Auditor General

ClibPDF - www.fastio.com