ClibPDF - www.fastio.com

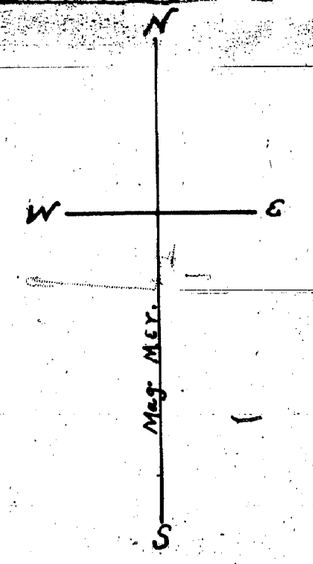

Examined and approved
April 20-1893
D. B. Ringer
Deputy Auditor General

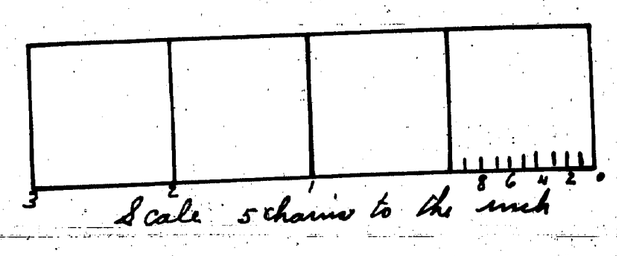

Scale 5 chains to the inch

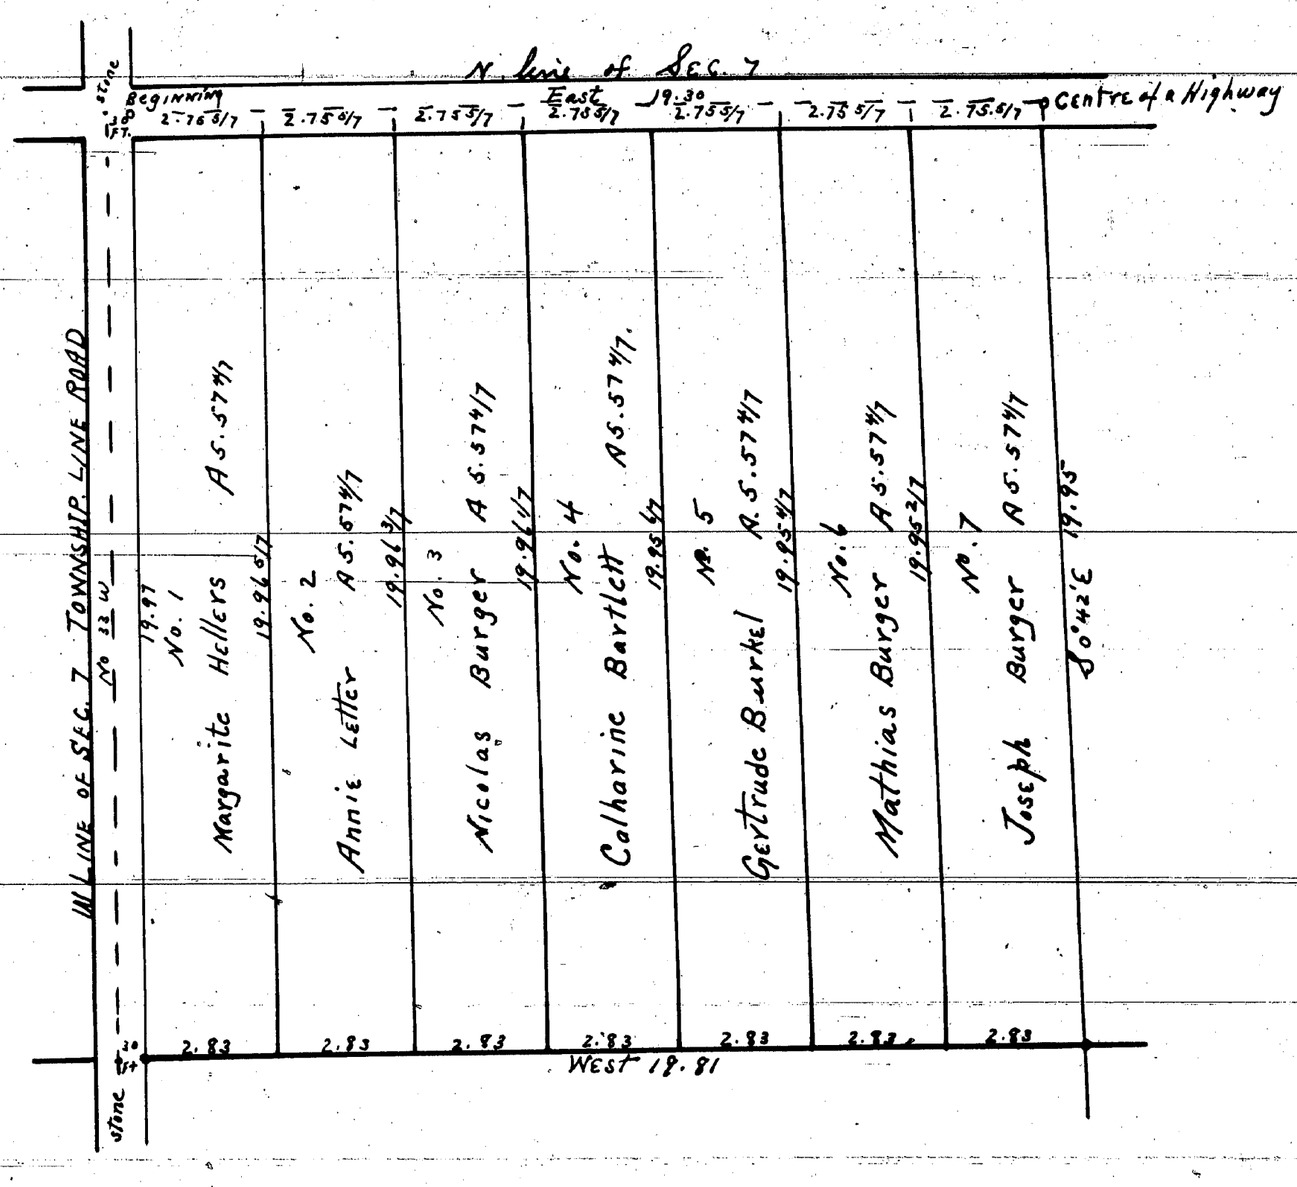

Know all men by these presents that we Margarite Hellers, Annie Vetter Nicholas Burger and wife Katerin Bartolet Gertrude Burkel, Mathias J Burger and wife and Joseph Burger and wife proprietors have caused to be made the accompanying map or plat of part of the Estate of Jacob Burger deceased lying and being on the Northwest quarter of the Northwest quarter of section 7 in the Township of Springwells in the County of Wayne and State of Michigan known and described as follows to wit Beginning at a stake standing thirty feet south of a stone standing on the Northwest corner of said section 7. thence east nineteen chains thirty links to a stake standing in the center of a highway thence South forty two minutes east nineteen chains ninety four links to a stake thence west nineteen chains eighty one links to a stake standing thirty feet East of a stone standing in the center of the township line road. thence North thirty three minutes west nineteen chains ninety seven links to the place of beginning containing thirty nine acres and three hundredth of an acre and we do hereby dedicate to the perpetual use of the public the streets as shown thereon reserving to ourselves our heirs and assigns the reversions and reversions whenever discontinued by law

Witness our hands and seals this 28th day of March 1893

Margarite Nellers L.S
Annie Vetter L.S
Nichlas Burger L.S
Sophie Burger L.S
Katerin Bartelet L.S
Gertrude Burkett L.S
Mathias J. Burger L.S
Mrs. Philomene Burger L.S
Joseph Burger L.S
Mary Burger L.S

Proprietors

1780

State of Michigan } ss
County of Wayne }

On this 28th day of March A.D. 1893 before me a Notary Public in and for the County of Wayne personally appeared the above named Margarite Hellers Annie Vetter, Nicholas Burger and Sophie Burger his wife, Katerin Bartolet, Gertrude Burket Mathias J Burger and Mrs Philomena Burger his wife and Joseph Burger and Mary Burger his wife to me known to be the persons described in and who executed the foregoing instrument and acknowledged the same to be their free act and deed

Elijah J Goodell
Notary Public
Wayne County Mich

Burger's Subdivision
of the Northwest quarter of the Northwest quarter of Section 7. being part of the estate of Jacob Burger deceased

I hereby certify that the plat hereon delineated is a correct one and that permanent monuments have been planted at all angles in the boundaries of the land platted and at all intersections of streets as shown thereon

Elijah J Goodale
Surveyor

State of Michigan } ss
County of Wayne }

We Elgin A Hearnes Dep Register of Deeds and E J Goodell Surveyor hereby certify that we have carefully compared this copy with the original plat of Burger's Subdivision of the Northwest quarter of the Northwest quarter of Section 7. being part of the Estate of Jacob Burger deceased. and that it is an exact copy thereof and of the whole of such original map or plat

Elgin A Hearnes Dep } Register of Deeds
E J Goodell } Surveyor

I hereby certify that this plat is a correct copy of the plat now on record in the Register of Deeds office being made under the supervision of the Auditor General by tracing the plat on record and affixing thereto a carefully compared copy of the dedication and certificates

Dated this 24th day of Feby 1911
John B La Fountain
Clerk And Gen Dept

REGISTER'S OFFICE } ss
County of Wayne
Received for Record the 4th day of May at 8 22 o'clock A.M. and Recorded in Liber 18 of Plats on Page 55
Elgin A Hearnes Dep REGISTER