10783

WILSON'S "MORAN STREET SUBD'N"

OF PART OF OUT LOT 11 MAURICE MORAN FARM. P.C. 182

CITY OF DETROIT

WAYNE CO, MICHIGAN

January 1893

Scale 50 ft per Inch

Mason L Brown
Engineer and Surveyor
22, 23 and 24 Hodges Blk
Detroit Michigan

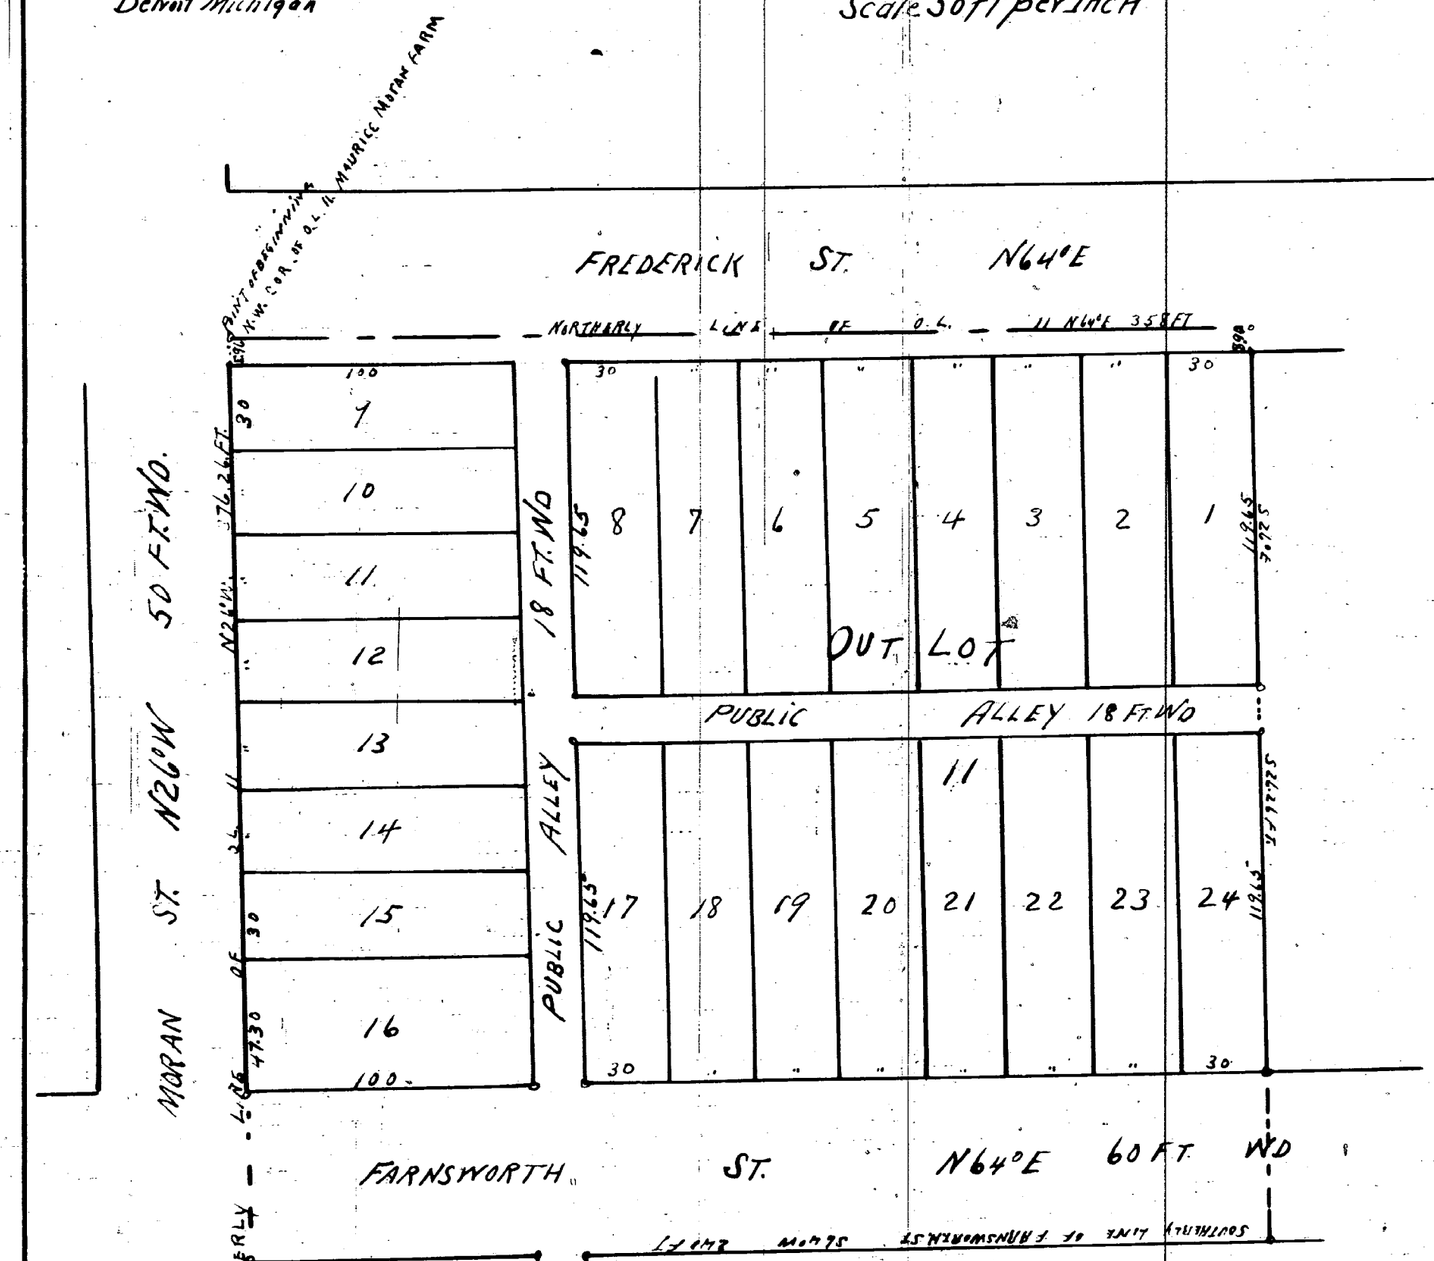

The property hereon platted is described as follows
Beginning at the N.W. Cor. of O.L. 11. Maurice Moran Farm P.C. 182. City of Detroit. and running. thence N. 64° E 358 ft. Thence S 26° E 326.26 ft to the S'ly line of Farnsworth St Thence along the S'ly line of said Farnsworth St S64°W. 240 ft. Thence S 26° E 50 ft to the S'ly line of O.L. 11. Thence along said S'ly line S 64° W 118.63 ft to the W'ly line of said O.L. 11. and easterly line of MORAN St. Thence along the W'ly line of said O.L. 11. N 26° W 376.26 ft to the point of beginning

I hereby certify that this plat is a correct copy of the plat now on record in the Register of Deeds office being made under the supervision of the Auditor General by tracing the plat on record and affixing thereto a carefully compared copy of the dedication and certificates

Dated this 16th day of Feby 1894
John B La Fountain
Clerk And Gen Dep't

REGISTER'S OFFICE } ss
County of Wayne
Received for Record the 10th day of March A. D. 1893 at 3 oclock P.M. and Recorded in Liber 18 of Plats on Page 21
John A Keamer
REGISTER.

I hereby certify that the above Plat is correct, and that Monuments consisting of IRON RODS 3/4 inches in DIAMATER and 18 inches long have been placed in the Ground at all angles in the Boundaries and at the intersection of all Streets or Streets and Alleys as shown on plat by O
Detroit January 5th 1893
Mason L. Brown
Engineer and Surveyor

STATE OF MICHIGAN } ss
COUNTY OF Wayne
On this the 5th day of January 1893 before me a Notary Public in and for said county, personally appeared the above named Thomas P Wilson and Marion B Wilson by Harold Wilson their attorney in fact known to me to be the same persons who executed the above dedication and who acknowledged the same to be their free act and deed
Charles W Smith Notary Public
Wayne County Michigan

Examined and Approved
February 28. - 1893
H. R. Pratt
Deputy Auditor General

APPROVED March 10, 1893
John McUrian
James Dean
Jacob Guthard
} BOARD OF PUBLIC WORKS CITY OF DETROIT WAYNE Co. MICHIGAN

KNOW ALL MEN BY THESE PRESENTS that Thomas P Wilson and Marion B Wilson his wife by Harold Wilson their attorney in fact have caused the land embraced in the above plat to be surveyed laid out and platted, to be known as WILSON'S MORAN STREET SUBDN OF PART OF O.L. 11 MAURICE MORAN FARM P.C. 182 CITY OF DETROIT WAYNE Co MICHIGAN and that the Streets and Alleys shown on said plat are hereby dedicated to the use of the public
Witness our hands and seals this The 10th day of January A. D Eighteen Hundred and Ninety three
In presence of
Charles W Smith
G W Stretzinger
Thomas P Wilson and Marion B Wilson
by Harold Wilson Att'y in fact [L S]

STATE OF MICHIGAN } ss
County of Wayne
We John A Keamer Register of Deeds and Mason L Brown Surveyor. hereby certify that we have each carefully compared this copy with the original plat of WILSON'S MORAN STREET SUBDN OF PART OF OUT LOT 11 MAURICE MORAN FARM P.C. 182 CITY OF DETROIT WAYNE Co MICHIGAN and that it is an exact copy thereof and of the whole of such original map or plat
John A Keamer Register of Deeds
Mason L Brown Surveyor.

ClibPDF - www.fastio.com