


LOTZ SUB
OF PART OF O.L. 34. MELDRUM FARM.
CITY OF DETROIT
WAYNE CO. MICHIGAN

MARCH 1893

SCALE 50 FT. PER INCH.

MASON L. BROWN
ENGINEER & SURVEYOR
22-24 + 27 MADRID BL'K
DETROIT MICH

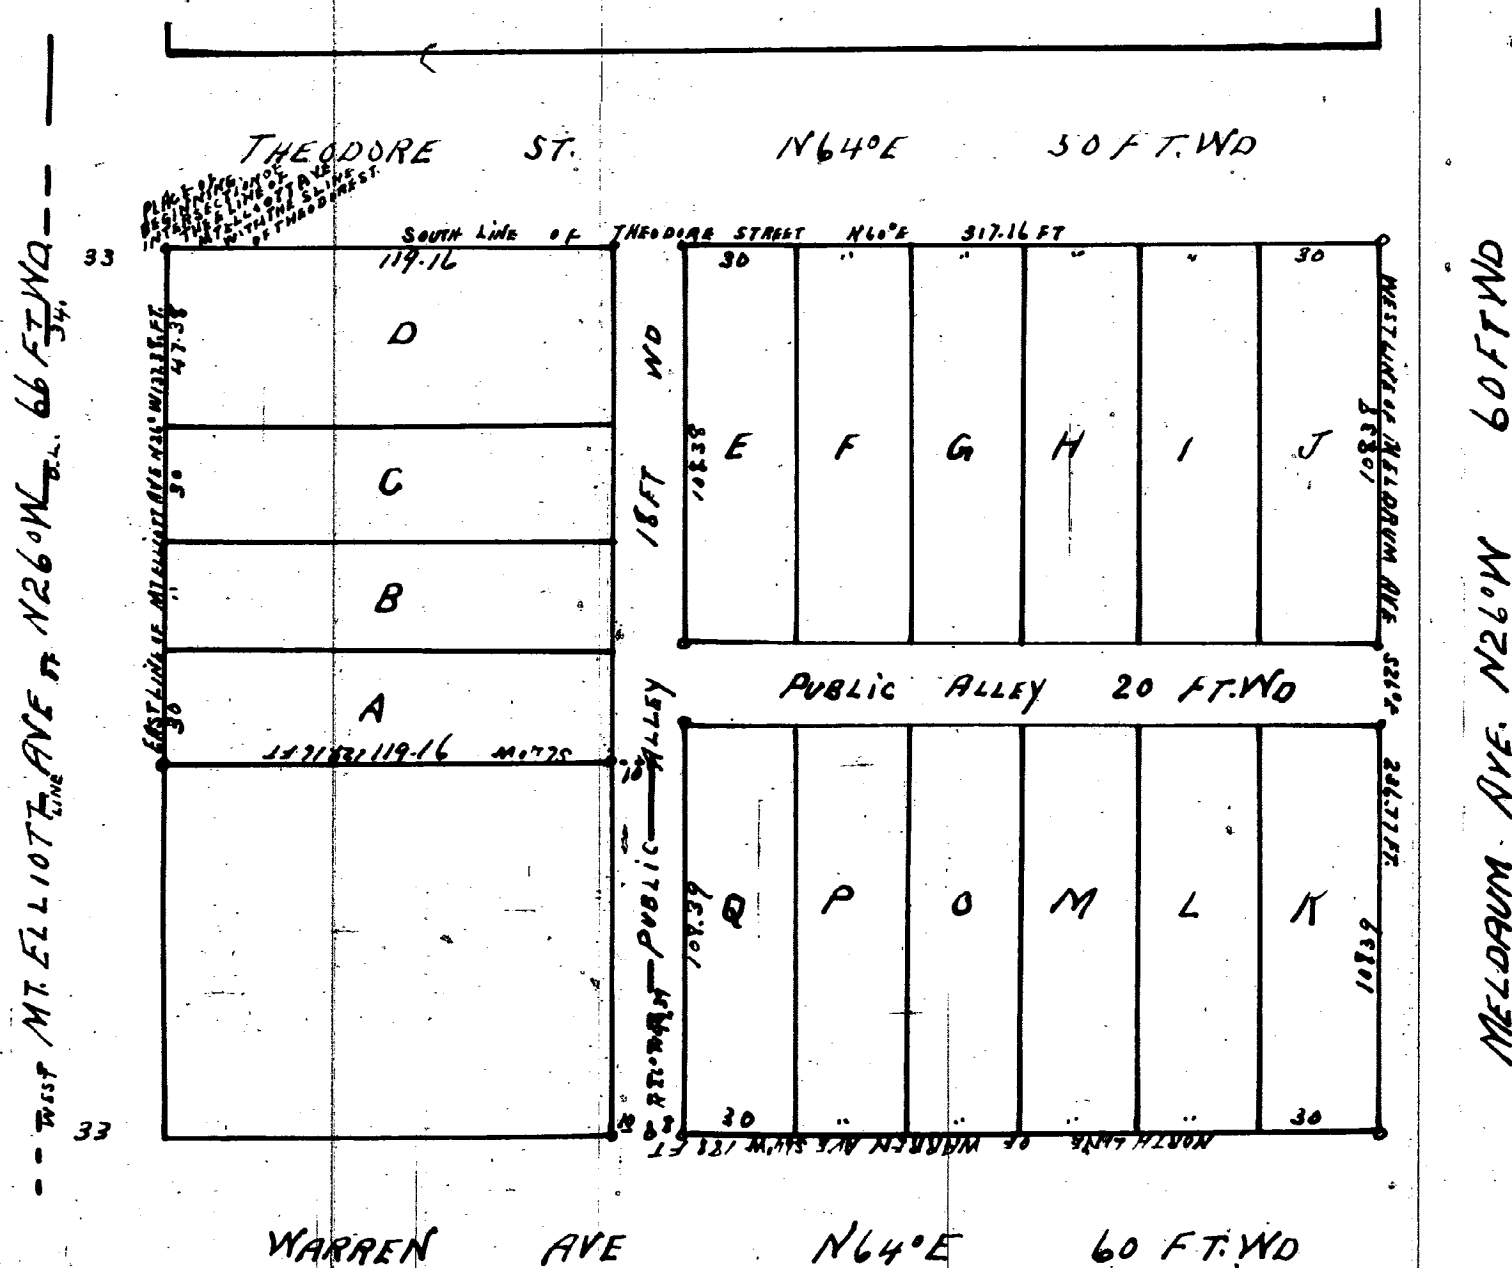

I hereby certify that the above Plat is correct and that Monuments consisting of Oak Stakes 1 1/4 inches square and 18 inches long have been placed in the Ground at all angles in the Boundaries, and at the intersection of all Streets or Streets and Alleys as shown on plat by O.

Detroit March 15th 1893

Mason L. Brown
Engineer and Surveyor

KNOW ALL MEN BY THESE PRESENTS, that we
LOUIS LOTZ AND

KATIE LOTZ (HIS WIFE)

Have caused the land embraced in the above plat to be surveyed laid out and platted: To be known as Lotz Sub of part of O.L. 34. Meldrum Farm City of Detroit Wayne Co. Michigan and that the Streets and Alleys shown on said plat are hereby dedicated to the use of the public.

Witness our hands and seals this the 17th day of March, A.D. Eighteen Hundred and Ninety Three

In presence of
Julius W. Borne
Henry Lippold

Louis P. Lotz
Katie Lotz

[L.S.]
[L.S.]

REGISTER'S OFFICE } ss
County of Wayne }
Received for Record, the 7th day
of April A.D. 1893 at
3 o'clock P.M. and Re-
corded in Liber 18 of Plats
on Page 56

John A. Stearns
REGISTER

STATE OF MICHIGAN } ss
County of Wayne }

On this the 17th day of March 1893, before me, a Notary Public in and for said county personally appeared the above named

LOUIS LOTZ AND
KATIE LOTZ (HIS WIFE)

known to me to be the same persons who executed the above dedication and who acknowledged the same to be their free act and deed

Julius W. Borne Notary Public
Wayne County, Michigan

STATE OF MICHIGAN } ss
County of Wayne }

We John A. Stearns Register of Deeds and Mason L. Brown Surveyor hereby certify that we have each carefully compared this copy with the original plat of Lotz Sub of part of O.L. 34. Meldrum Farm City of Detroit Wayne Co. Michigan and that it is an exact copy thereof and of the whole of such original map or plat.

John A. Stearns Register of Deeds
Mason L. Brown Surveyor

APPROVED. Apr. 4th 1893.

James Dean
Jacob Guthard

BOARD OF PUBLIC WORKS
CITY OF DETROIT
WAYNE CO. MICHIGAN

The property hereon platted is described as follows:
Beginning at the intersection of the east line of Mt. Elliott Ave with the south line of Theodore St. as hereto fore dedicated, thence along said south line of Theodore St. N 64° E - 317.16 ft. to the west line of Meldrum Ave. thence along said west line of Meldrum Ave S 26° E - 236.77 ft. to the north line of Warren Ave. thence along said north line of Warren Ave S 64° W - 188 ft. thence N 26° W - 99.39 ft. thence S 64° W - 129.16 ft. to the east line of Mt. Elliott Ave. thence along said east line of Mt. Elliott Ave N 26° W - 137.38 ft. to the place of beginning all lying in O.L. 34. Meldrum Farm.

I hereby certify that this plat is a correct copy of the plat now on record in the Register of Deeds office being made under the supervision of the Auditor General by tracing the plat on record and affixing thereto a carefully compared copy of the dedication and certification

Dated this 17th day of Feb'y 1911
John B. L. Fairman
Clerk and Gen. Rept