10785

HARVEY'S

SUBN OF LOTS 32 AND 33
AND THE S½ OF LOT 31
OF SCOVEL'S SUBN OF THE W½ OF FRAC SEC N° 2
T 2 S. R 11 E
TOWNSHIP OF GREENFIELD
WAYNE Co. MICH

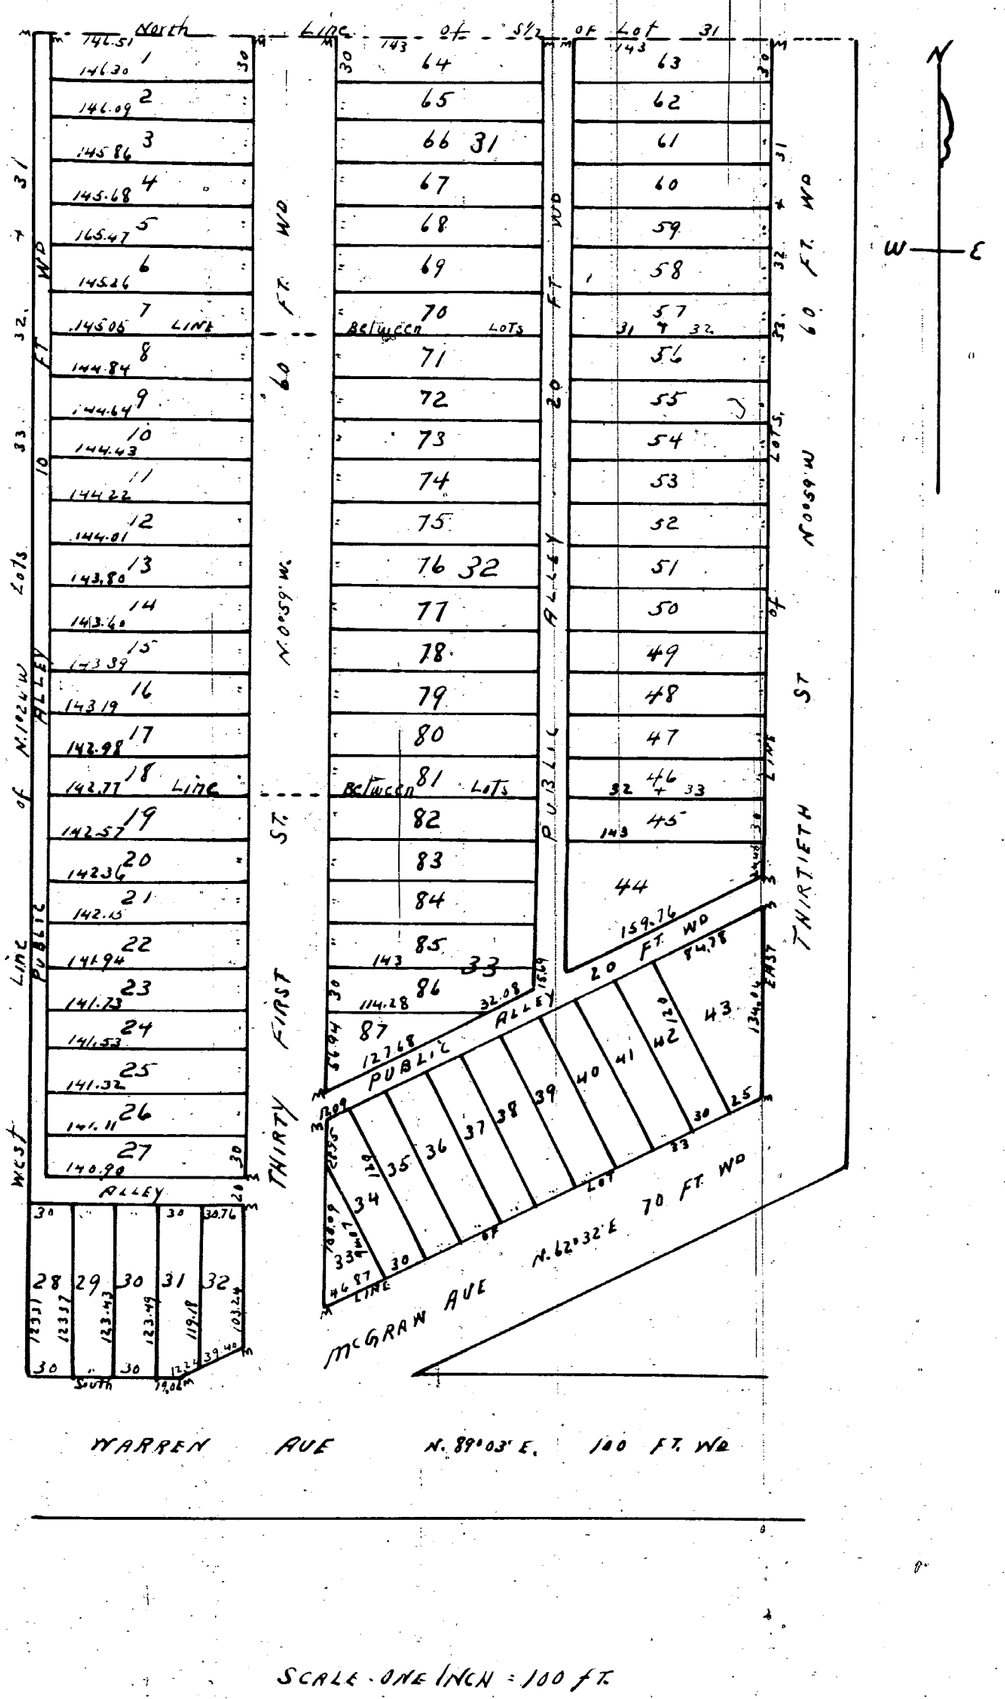

SCALE - ONE INCH = 100 FT.

I hereby certify that the plat hereon delineated is a correct one + that permanent monuments consisting of White Oak Stakes have been planted at points marked "M" as there on shown at all angles in the boundaries of the land platted + at all intersections of streets or streets + alleys

John McLaughlin
Surveyor

Examined and approved
April 14. 1893.
D B. Ringer
Deputy Auditor General

Note.

This plat is made to correct error in title of the same subdivision which is recorded in Liber 14 of plats on page 47

Know all men by these presents that we Edward E Harvey + Henrietta S Harvey his wife Charles D Standish + Grace M Standish his wife and Henry E Freeman and Mary C Tremain his wife have caused to be made for record this plat of Harveys Subdivision of Lots 32 + 33 + the south one half (½) of Lot 31 of Scovels Subdivision of the West one half of Fractional Section Number 2 T2. S.R. 11. E. Township of Greenfield Wayne County Michigan by John McLaughlin Surveyor + we hereby adopt the same for record + dedicate the streets + alleys shown for the use of the public

In presence of
H. H. Eaton
E. C. Harvey

Witness our hands + seals this
day of A D Eighteen Hundred ninety three.

Edward E Harvey L S
Henrietta S Harvey L S
Chas D Standish L S
Grace M Standish L S
Henry E Tremain L S
Mary C Tremain L S

State of Michigan } ss
County of Wayne }

On this Fifth day of April A. D. Eighteen Hundred + Ninety three before me the subscriber a Notary Public in + for said County personally appeared Edward E. Harvey + Henrietta S Harvey his wife Charles D Standish + Grace M. Standish his wife + Henry E Tremain + Mary C Tremain his wife known to me to be the same persons who executed the above instrument + who acknowledged the same to be their free act + deed

Harrison H. Eaton
Notary Public Wayne Co Mich

REGISTERS OFFICE } ss
County of Wayne
Received for Record the 19th day of April A. D. 1893 at 3 oclock P M. and Recorded in Liber 18 of Plats on Page 45
John A. Kearnes
REGISTER

State of Michigan } ss
County of Wayne }

We John A. Kearns. Register of Deeds + John Mc Laughlin Surveyor hereby certify that we have each carefully compared this copy with the original map or plat of Harveys Subdivision of Lots 32 + 33 + the South one half (½) of Lot 31. of Scovels Subdivision of the West one half (½) of Fractional Section Number 2 T. 2 S. R. 11 E Township of Greenfield Wayne County Michigan + that it is an exact there of + of the whole of such original map or plat.

John A Kearns Register of Deeds
John McLaughlin Surveyor

I hereby certify that this plat is a correct copy of the plat now on record in the Register of Deeds office being made under the supervision of the Auditor General by tracing the plat on record and affixing thereto a carefully compared copy of the dedication and certificates

Dated this 21st day of Feby 1911
John B La Fountain
Clerk And Gen. Dept.

ClibPDF - www.fastio.com