


FANNIE E. VAN DYKES
 SUBN OF LOT 68
 Of the SUBN of the
 MC DOUGALL FARM
 NORTH OF GRATIOT AVE
 CITY OF DETROIT
 WAYNE CO MICH

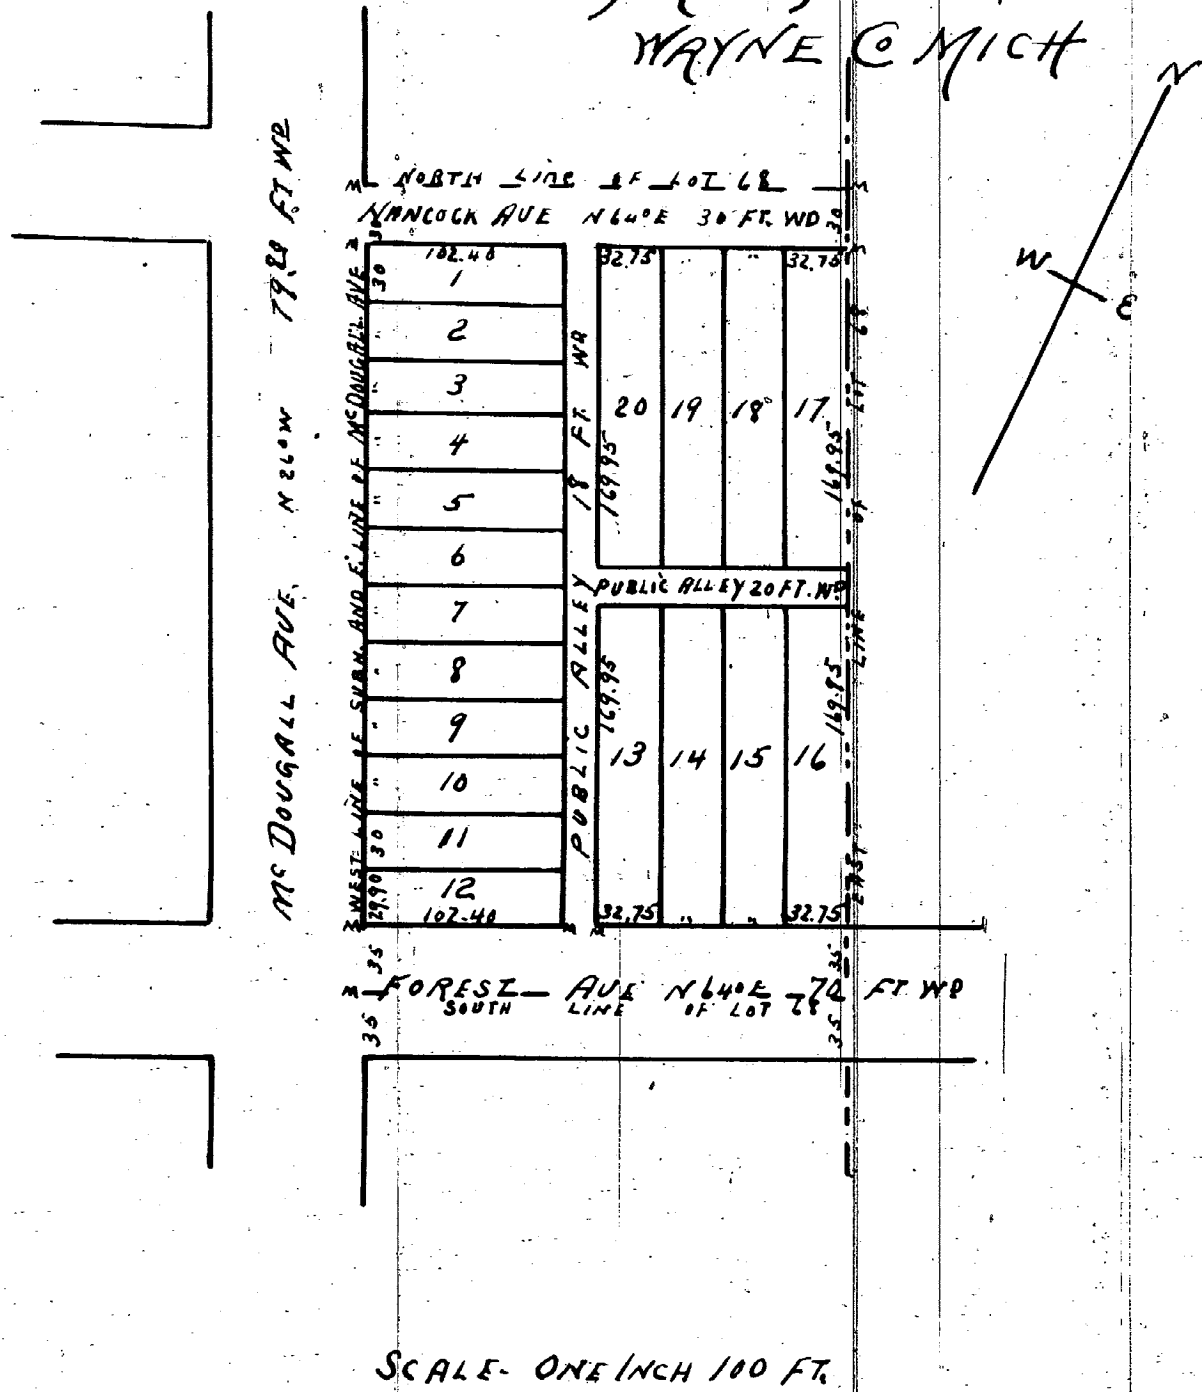

I hereby certify that this plat is a correct copy of the plat now on record in the Register of Deeds office being made under the supervision of the Auditor General by tracing the plat on record and affixing thereto a carefully compared copy of the dedication and certificate

Dated this 20th day of Feb 1911
 John B. La Fountain
 Clerk Aud. Gen. Dept.

Know all men by these presents that I Fannie E. Van Dyke have caused to be made for record this plat of Fannie E. Van Dyke's Subdivision of Lot 68 of the Subdivision of the McDougall farm North of Gratiot Avenue city of Detroit Wayne County Michigan by John McLaughlin Surveyor & I hereby adopt the same for record and dedicate the streets & alleys shown for the use of the public.

In presence of
 Geo. W. Van Dyke
 James D. Millar

Witness my hand & seal this twenty third day of March A. D. Eighteen hundred & ninety three.
 Fannie E. Van Dyke [LS]

I hereby certify that the plat herein delineated is a correct one & that permanent monuments consisting of white oak stakes have been planted at points marked "M" as thereon shown at all angles in the boundaries of the land platted & at all intersections of streets or streets & alleys

John McLaughlin
 Surveyor

State of Michigan }
 County of Wayne } ss

On this 23rd day of March A. D. Eighteen hundred & ninety three before me the subscriber, a Notary Public in & for said County, personally appeared Fannie E. Van Dyke known to me to be the same person who executed the above instrument & who acknowledged the same to be her free act & deed.

J. P. Keenan
 Notary Public Wayne Co. Mich

Examined and approved
 March 28, 1893.
 H. P. Pratt
 Deputy Auditor General

Approved April 10 - 1893
 John McVicar } Board of
 James Dean } Public Works
 Jacob Luthard } Detroit Mich.

State of Michigan }
 County of Wayne } ss

We John A. Heames Register of Deeds & John McLaughlin Surveyor hereby certify that we have each carefully compared this copy with the original map or plat of Fannie E. Van Dyke's Subdivision of Lot 68 of the Subdivision of the McDougall farm North of Gratiot Avenue City of Detroit Wayne County Michigan and that it is an exact copy thereof of the whole of such original map or plat.

John A. Heames Register of Deeds
 John McLaughlin Surveyor

REGISTER'S OFFICE }
 County of Wayne }
 Received for Record the 11th day
 of April A. D. 1893 at
 1:30 o'clock P. M. and re-
 corded in Liber 18 of Plats
 on Page 41
 John A. Heames
 REGISTER.