

MCKAY AND WARREN'S SUBDIVISION


OF LOTS 4, 5, 6, 7 WEST 2 1/2 IN. 50 FEET OF LOT 10 OF RUSSELL'S PLAT OF THE EAST 1/4 CORNER OF SEC. 33

VILLAGE OF GREENFIELD WAYNE CO.

MICHIGAN

MASON L. BROWN
CIVIL ENGINEER & SURVEYOR
DETROIT MICHIGAN

SCALE 100 FEET PER INCH

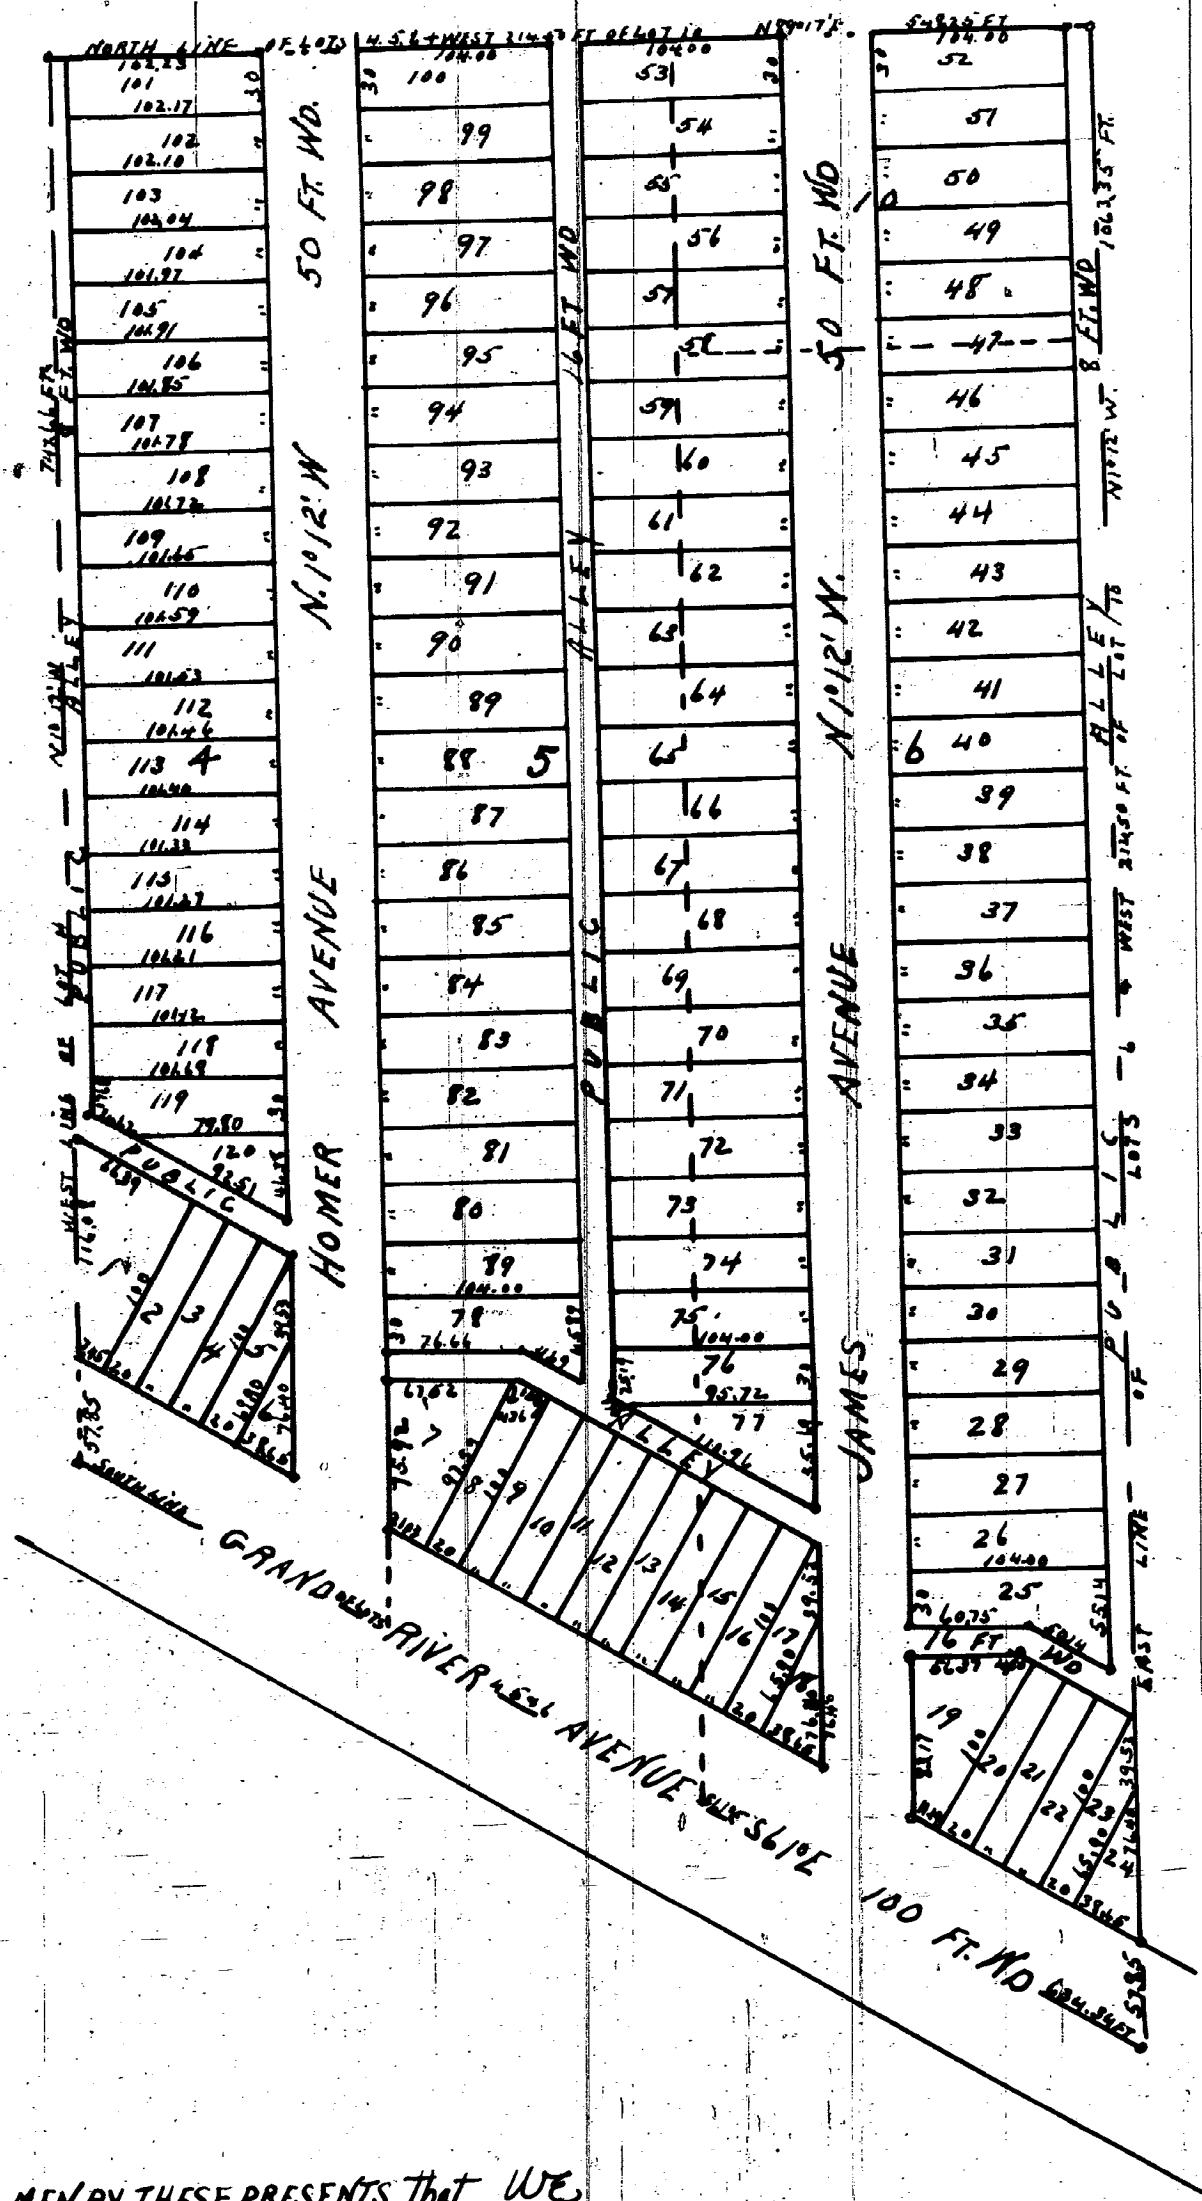

I hereby certify that the above Plat is correct, and that Monuments consisting of Oak Stakes 1 1/4 inches square and 15 inches long have been placed in the Ground at all angles in the Boundaries and at the intersection of all Streets or Streets and Alleys as shown on plat by O.

Detroit Feb 27 1893.

Mason L. Brown
Engineer and SurveyorSTATE OF MICHIGAN } ss
COUNTY OF WAYNE

On this, the 1st day of March 1893, before me, a Notary Public in and for said county, personally appeared the above named James B. McKay + Matilda W. McKay his wife former Warren + Susie L. Warren his wife known to me to be the same persons who executed the above dedication and who acknowledged the same to be their free act and deed

R. L. Courtney Notary Public
Wayne County, Michigan

KNOW ALL MEN BY THESE PRESENTS, that WE, James B. McKay + Matilda W. McKay his wife Homer Warren + Susie L. Warren his wife have caused the land embraced in the above plat to be surveyed laid out and platted to be known as MCKAY AND WARREN'S SUBDIVISION OF LOTS 4, 5, 6, 7 WEST 2 1/2 IN. 50 FEET OF LOT 10 OF RUSSELL'S PLAT, VILLAGE OF GREENFIELD, WAYNE Co. Michigan, and that the Streets and Alleys shown on said plat are hereby dedicated to the use of the public.

Witness our hands and seals this 1st day of March, A. D. Eighteen Hundred and Ninety Three

In presence of
R. L. Courtney
J. O. RayJames B. McKay [L.S.]
Matilda W. McKay [L.S.]
Homer Warren [L.S.]
Susie L. Warren [L.S.]Examined and Approved
March 3 - 1893H. R. Pratt
Deputy Auditor GeneralSTATE OF MICHIGAN } ss
COUNTY OF WAYNE

We John A. Heames Register of Deeds, and Mason L. Brown Surveyor, hereby certify that we have each carefully compared this copy with the original plat of MCKAY AND WARREN'S SUBDIVISION OF LOTS 4, 5, 6, 7 WEST 2 1/2 IN. 50 FEET OF LOT 10 OF RUSSELL'S PLAT OF THE EAST 1/4 CORNER OF SEC. 33, VILLAGE OF GREENFIELD, WAYNE Co. Michigan, and that it is an exact copy thereof and of the whole of such original map or plat.

John A. Heames Register of Deeds
Mason L. Brown Surveyor

I hereby certify that this plat is a correct copy of the plat now on record in the Register of Deeds office being made under the supervision of the Auditor General by tracing the plat on record and affixing thereto a carefully compared copy of the dedication and certificate

Dated this 18th day of Feb'y 1911
John B. La Fountain
Clerk and Gen. Deft

REGISTER'S OFFICE } ss
County of Wayne
Received for Record, the 7th day
of April, A. D. 1893 at
4:30 o'clock P. M. and Re-
corded in Liber 18 of Plate
on Page 37
John A. Heames
REGISTER