

M^c CORMICK BROS SUB


OF LOT 18 OF W.B. MORAN'S SUB OF PORTION OF PEAR CONCESSION OF PC 152.

CITY OF DETROIT WAYNE CO. MICHIGAN.

SCALE 50 FT PER INCH

MASON L. BROWN
CIVIL ENGINEER & SURVEYOR
DETROIT MICH

MCCLELLAN AVE N27°12'W 66 FT WD

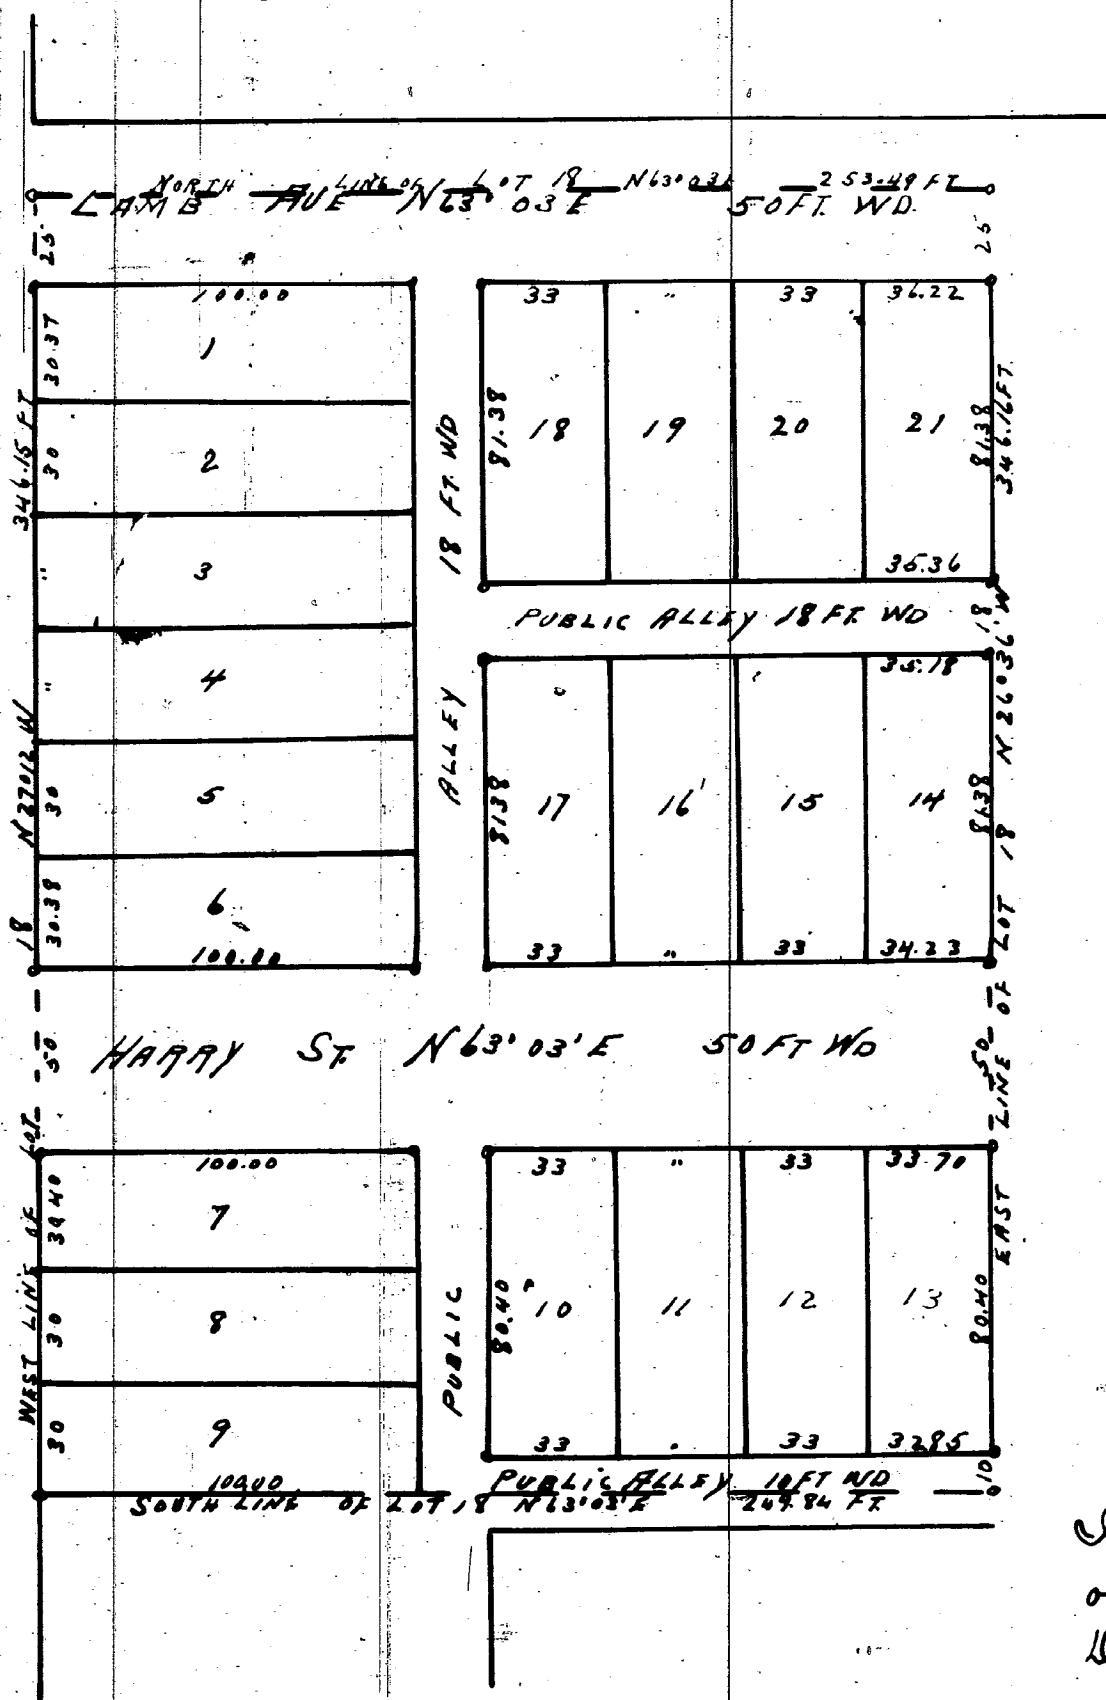

I hereby certify that the above Plat is correct and that Monuments consisting of iron Rods $\frac{3}{4}$ inches Round and 18 inches long have been placed in the Ground at all angles in the Boundaries, and at the intersection of all Streets or Streets and Alleys, as shown in plat by o.

DETROIT JANUARY 7TH 1893

Mason L. Brown
Engineer and Surveyor

I hereby certify that this plat is a correct copy of the plat now on record in the Register of Deeds office being made under the supervision of the Auditor General by tracing the plat on record and affixing thereto a carefully copy of the dedication and certificates

Dated this 14TH day of Feby 1911
John B. LaFountain
Clerk and Gen. Dept.

KNOW ALL MEN BY THESE PRESENTS, that WE
Wm May AND Kate May (his wife)

Have caused the land embraced in the above plat to be surveyed, laid out and platted to be known as M^c CORMICK BROS SUB OF LOT 18 OF W.B. MORAN'S SUB. OF PORTION OF PEAR CONCESSION OF PC 152. CITY OF DETROIT WAYNE Co. Michigan and that the Streets and Alleys shown on said plat are hereby dedicated to the use of the public. Witness our hands and seals this 10th day of January A. D. Eighteen Hundred and Ninety THREE

In presence of
Wm Quimby
G.E. Mc Donald

Wm May LL.SJ
Kate May LL.SJ

Examined and Approved
January 14 - 1893

A. R. Pratt
Deputy Auditor General

STATE OF MICHIGAN } ss
County of WAYNE

We Edgwin A. Heames, Register of Deeds and Mason L. Brown, Surveyor, hereby certify that we have each carefully compared this copy with the original plat of M^c CORMICK BROS Sub of Lot 18 of W.B. MORAN'S Sub of Portion of PEAR CONCESSION OF PC 152. CITY OF DETROIT, WAYNE Co. MICHIGAN and that it is an exact copy thereof and of the whole or such original map or plat to
Edgwin A. Heames, Register of Deeds
Mason L. Brown, Surveyor

STATE OF MICHIGAN } ss
COUNTY OF WAYNE

On this the 10th day of JANUARY 1893 before me, a Notary Public in and for said county personally appeared the above named Wm May and Kate May (his wife)

known to me to be the same persons who executed the above dedication and who acknowledged the same to be their free act and deed
Dore Gillespie Notary Public
WAYNE County Michigan

REGISTER'S OFFICE } ss
County of Wayne
Received for Record the 25th day of January A. D. 1893 at 3 o'clock P. M. and Recorded in Liber 13 of Plats on Page 11
Edgwin A. Heames
Dep. REGISTER

APPROVED Jan 25, 1893
John Mc Vicar
James Dean

BOARD OF PUBLIC WORKS
CITY OF DETROIT
WAYNE Co. MICHIGAN